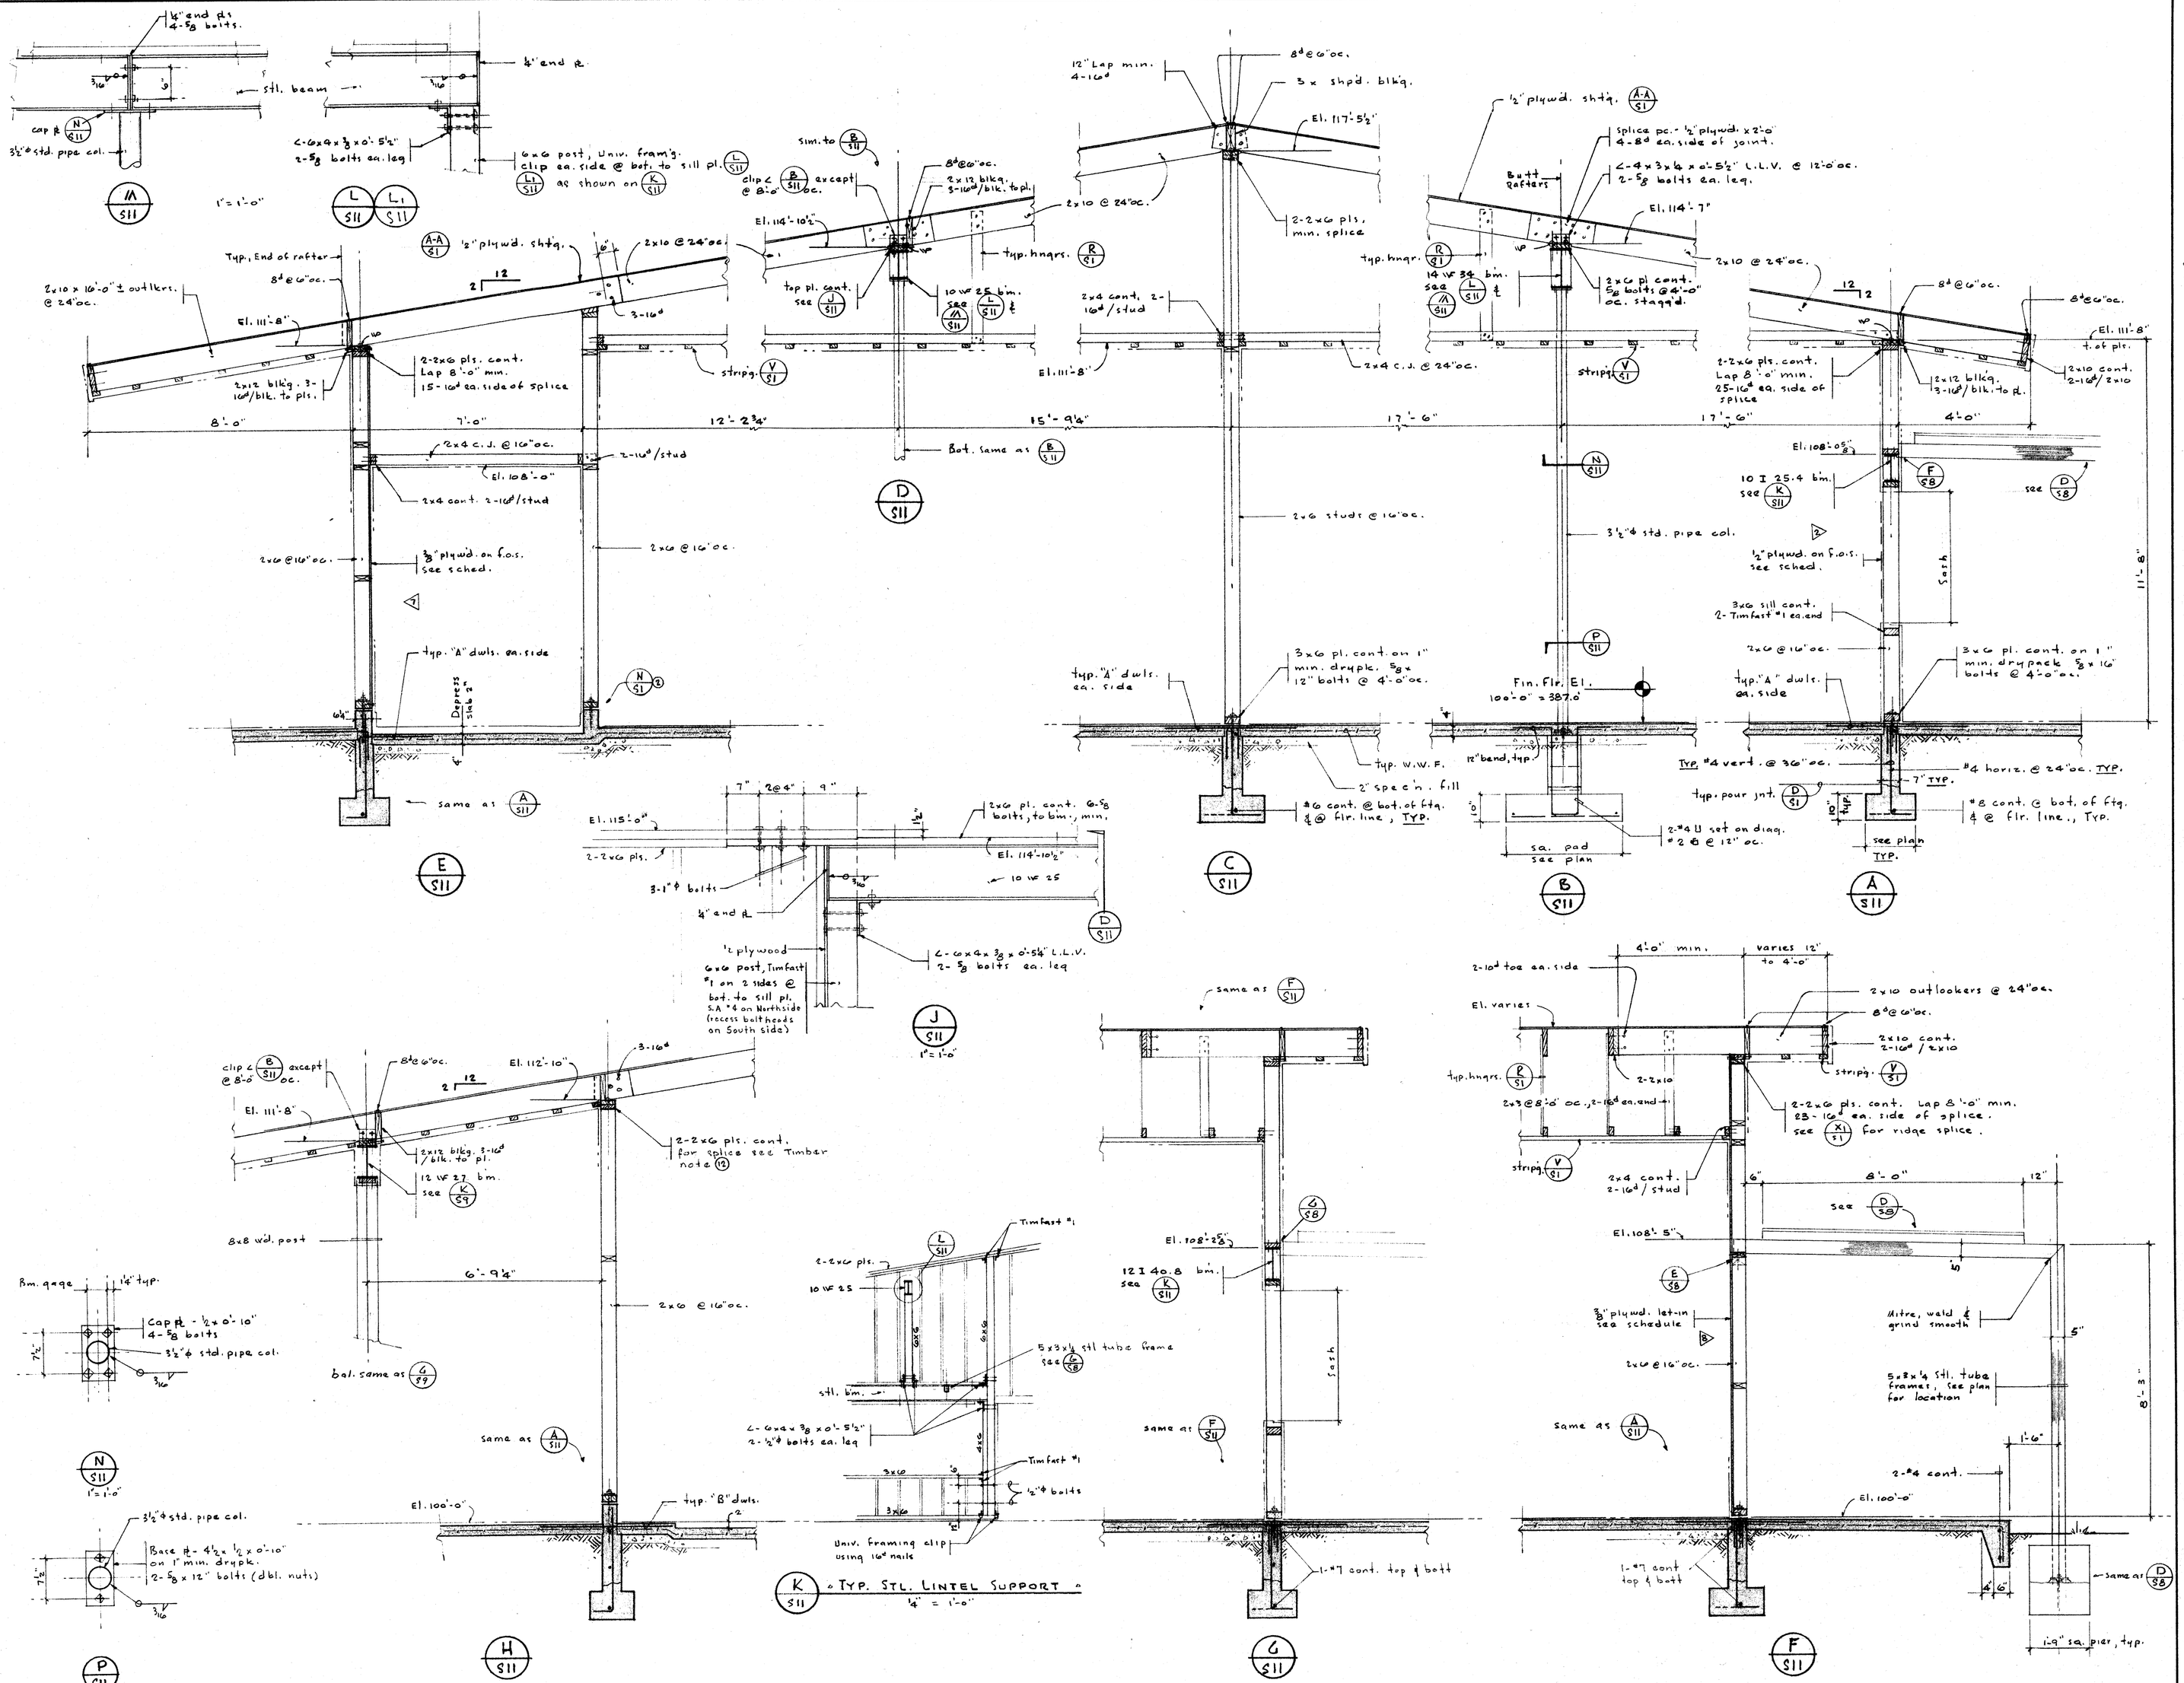

Unless otherwise noted, Scale: ½"=1'-0"

DIETZGEN-POST CLEARPRINT 1000H

HILLMAN & NOWELL
STRUCTURAL ENGINEERS
816 WEST 5th ST. LOS ANGELES 17
Lawrence Nowell

ARCHITECTS
Wayne Wright C-27
Wayne Parsons C-27
DATE: OCT 26 1959

WRIGHT METCALF & PARSONS
Architects A.I.A.
2323 E STREET • FAIRVIEW 4-6416 • P. O. BOX 3344
BAKERSFIELD, CALIFORNIA

DATE:

BAKERSFIELD CITY SCHOOL DISTRICT
BOARD OF EDUCATION
APPROVED:
DATE: OCT 26 1959

DATE: OCT 26 1959
DRAWN BY: K. Mahler
CHECKED BY:

FRAMING SECTIONS & DETAILS - UNIT "B"

NEW JUNIOR HIGH SCHOOL
WOOD LANE & REAL ROAD
BAKERSFIELD CITY SCHOOL DISTRICT
BAKERSFIELD CALIFORNIA

JOB NO. 404
SHEET NO. S-11