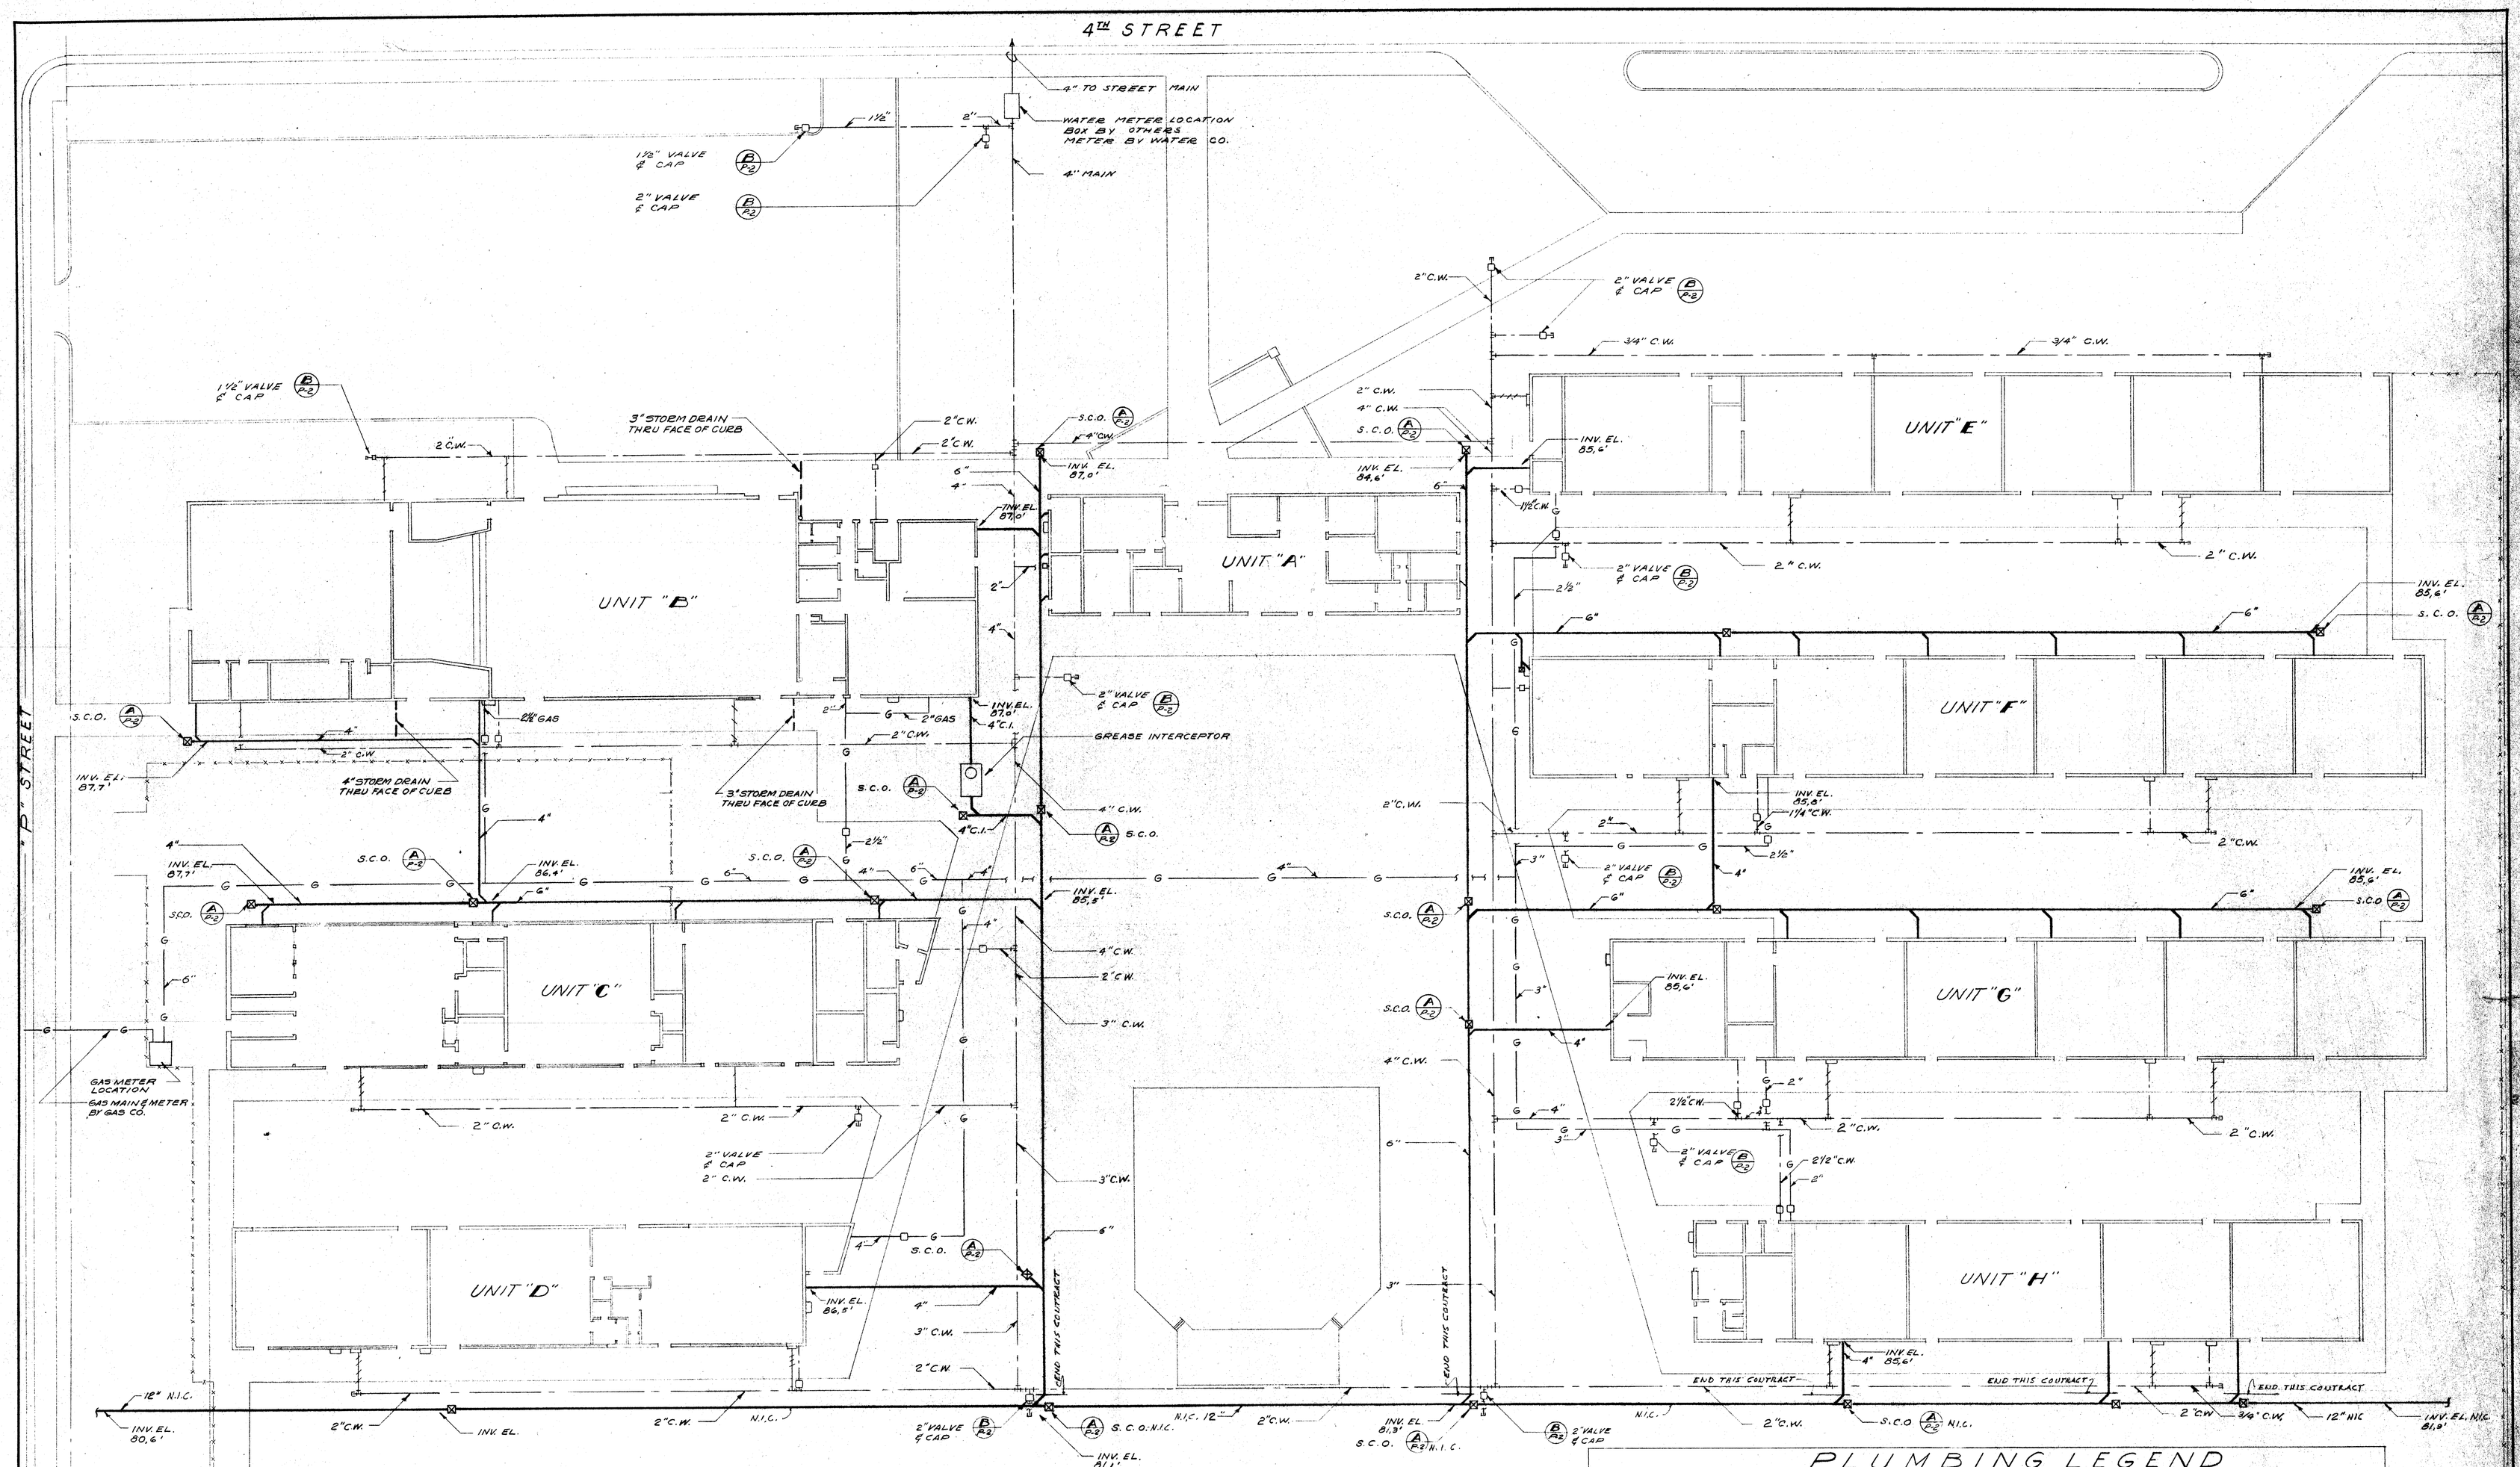

PLUMBING LEGEND

	SOIL OR WASTE PIPE		VALVE BOX	INV. EL.	INVERT ELEVATION
	STORM DRAINAGE PIPE	F.D.	FLOOR DRAIN		CHECK VALVE
	VENT PIPE		FIRE HOSE RACK		STRAINER
C.W.	COLD WATER	H.B.	HOSE BIBB	HTR	HEATER
H.W.	HOT WATER	L.K.	LOOSE KEY		
H.W.R.	HOT WATER RETURN		GAS COCK		
F.L.	FIRE LINE	V.T.R.	VENT THRU ROOF		
G	GAS PIPE	SH.	SHOWER		
F.C.O.	FLOOR CLEAN OUT	G.V.	GATE VALVE		
S.C.O.	SURFACE CLEAN OUT	D.S.	DOWN SPOUT		
F.S.	FLOOR SINK	F.U.	FIXTURE UNITS		

CHECK AND VERIFY ALL DIMENSIONS AND CONDITIONS AT JOB SITE BEFORE PROCEEDING WITH THE WORK. REPORT ANY DISCREPANCIES TO THE ARCHITECT.

J. S. HAMEL
2904 GILROY ST. LOS ANGELES 39, CALIF.
MECHANICAL AND ELECTRICAL ENGINEER
NO. 4197

OFFICE OF SUPERINTENDENT OF SCHOOLS
APPROVED
DATE

STATE OF CALIFORNIA
DEPARTMENT OF PUBLIC WORKS
DIVISION OF ARCHITECTURE

STATE OF CALIFORNIA—DEPARTMENT OF PUBLIC WORKS
DIVISION OF ARCHITECTURE
APPLICATION NO. 11300
APPROVED NOV 4 - 1953
Harry W. Bolin
SUPERVISING STRUCTURAL ENGINEER

BAKERSFIELD CITY SCHOOLS
1600 "K" ST. BAKERSFIELD, CAL
BOARD OF TRUSTEES

APPROVED
DATE Nov 5, 1953

EMERSON JUNIOR HIGH SCHOOL
BAKERSFIELD CITY SCHOOL DISTRICT
FOURTH & "P" STREET
BAKERSFIELD CALIFORNIA

Ernest L. McCoy
C-335
JOB No. 53-16
ERNEST L. McCOY A.I.A. ARCHITECT
2811 H STREET
BAKERSFIELD
PHONE 4-9851
CALIFORNIA

DATE 11/2
DRAWN W. J. McC.
CHECKED R. N. O.
SHEET No. P-1
OF 4 SHTS.