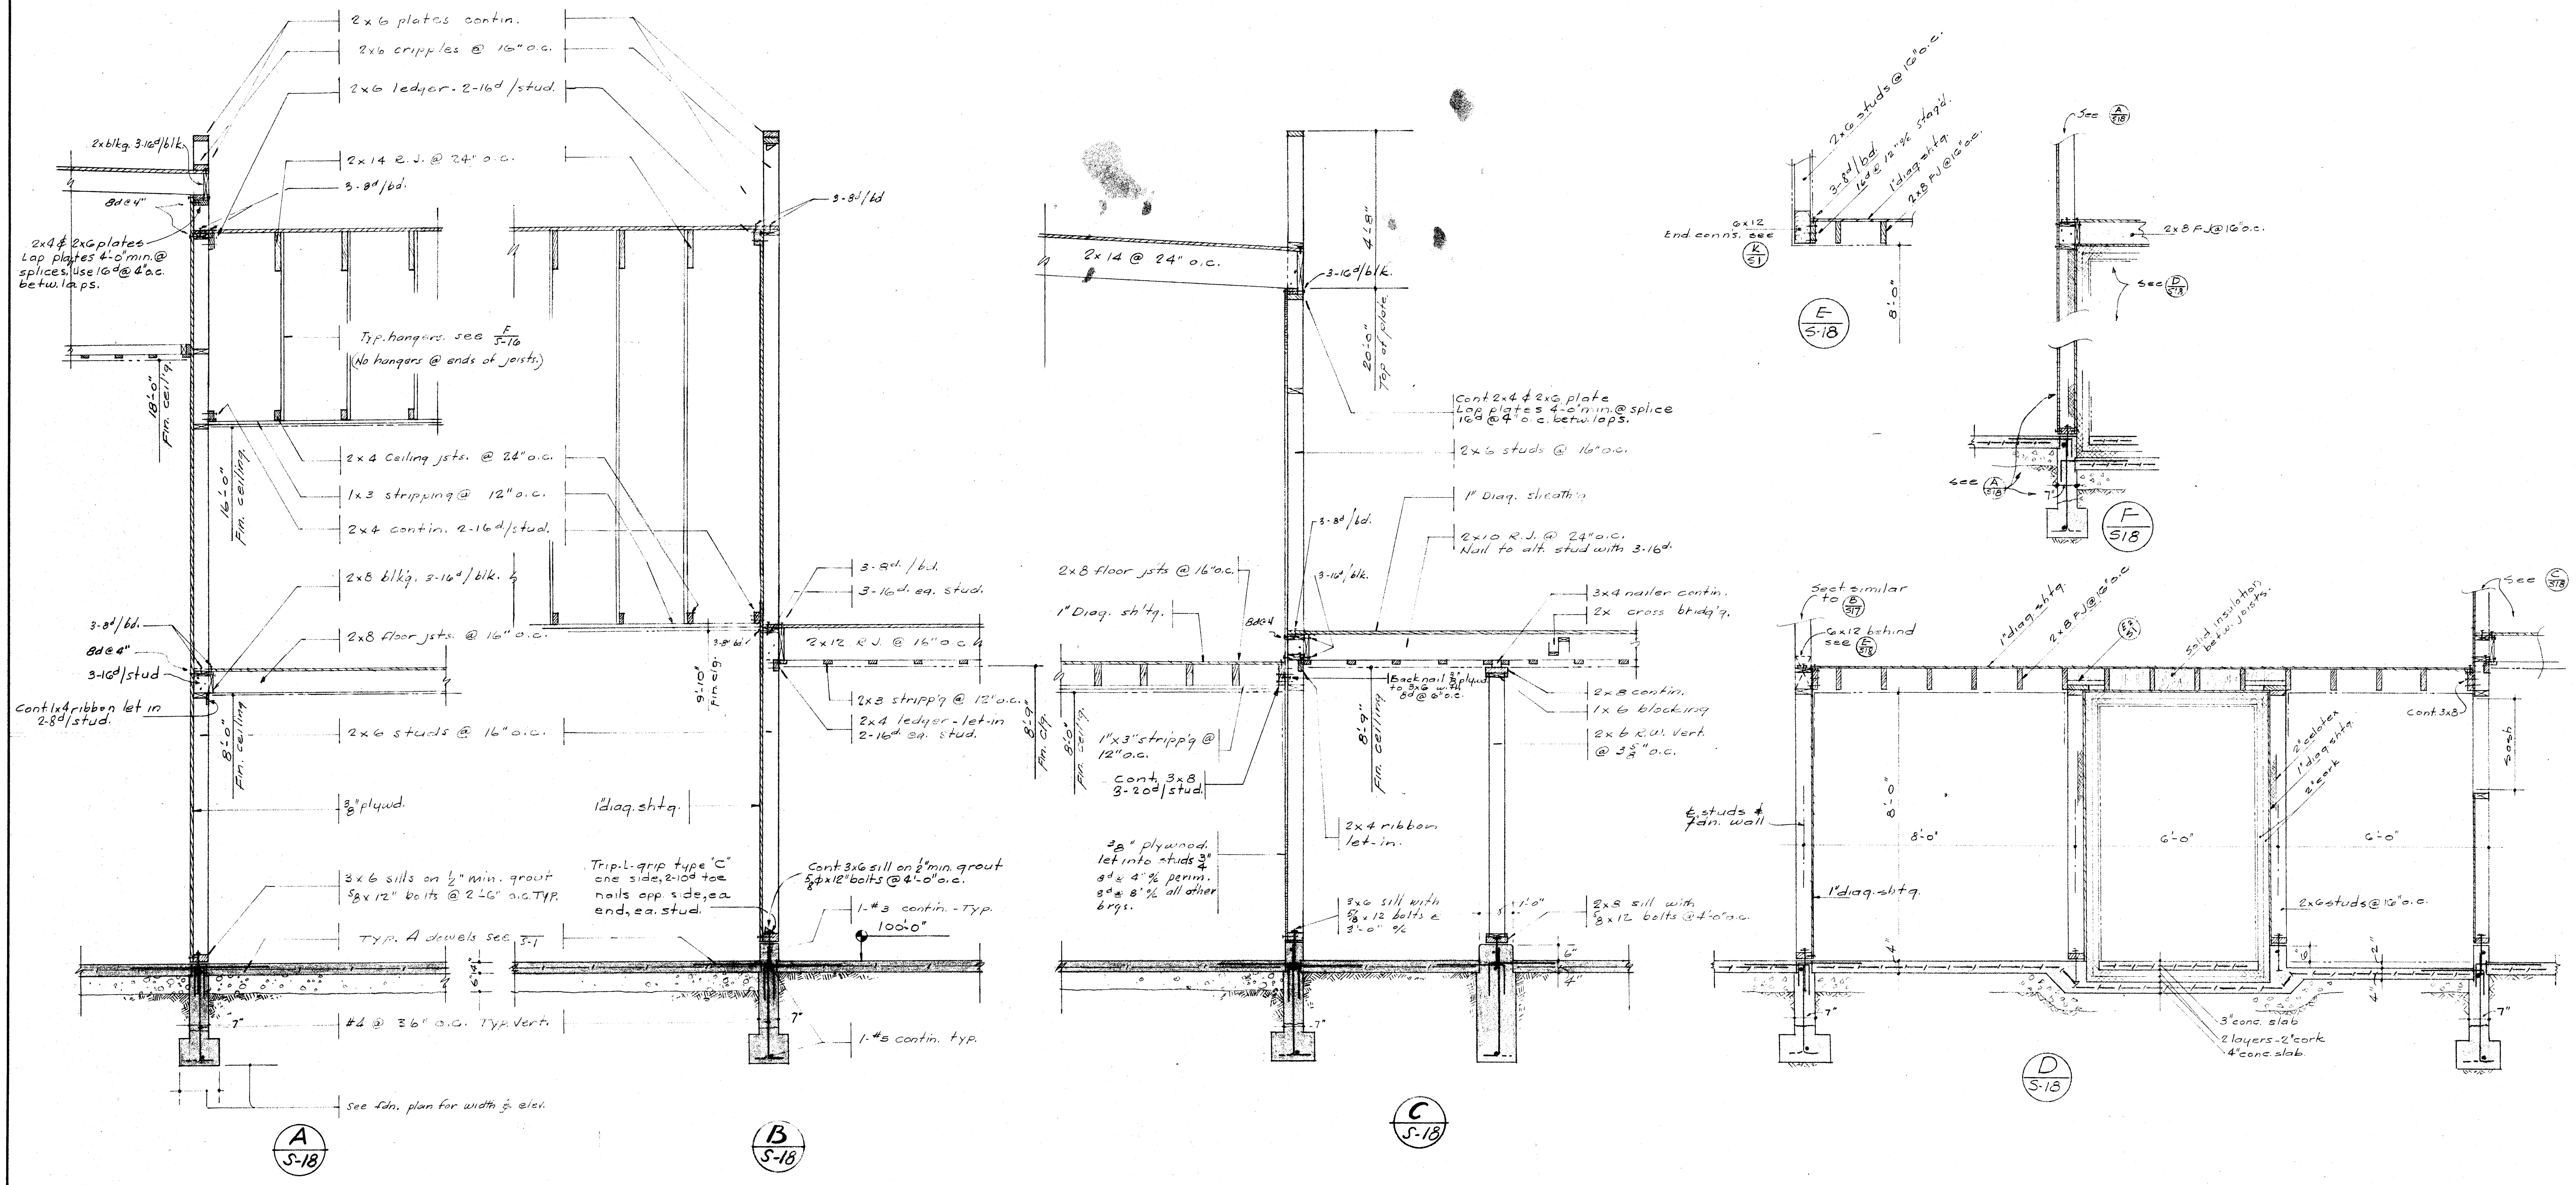

SECTIONS & DETAILS ~ UNIT "B"

CHECK AND VERIFY ALL DIMENSIONS AND CONDITIONS AT JOB SITE BEFORE PROCEEDING WITH THE WORK. REPORT ANY DISCREPANCIES TO THE ARCHITECT.

HILLMAN & NOWELL
STRUCTURAL ENGINEERS
ARCHITECTS BUILDING, LOS ANGELES 17
[signature]

OFFICE OF SUPERINTENDENT OF SCHOOLS
APPROVED
DATE

STATE OF CALIFORNIA
DEPARTMENT OF PUBLIC WORKS
DIVISION OF ARCHITECTURE

STATE OF CALIFORNIA—DEPARTMENT OF PUBLIC WORKS
DIVISION OF ARCHITECTURE
APPLICATION NO. 11300
APPROVED NOV 4 1953
Harry W. Bolin
SUPERVISING STRUCTURAL ENGINEER

BAKERSFIELD CITY SCHOOLS
1600 "K" ST. BAKERSFIELD, CALIF.
BOARD OF TRUSTEES

APPROVED [signature] DATE Nov 5, 1953

EMERSON JUNIOR HIGH SCHOOL
BAKERSFIELD CITY SCHOOL DISTRICT
FOURTH AND "P" STREETS
BAKERSFIELD CALIFORNIA

ERNEST L. McCOY A.I.A. ARCHITECT
2811 H STREET
BAKERSFIELD
C-335
JOB No. 53-16
PHONE 4-9851
CALIFORNIA

DATE 11-2
DRAWN H.E.M.
CHECKED

SHEET No. 18
OF 22 SHTS.