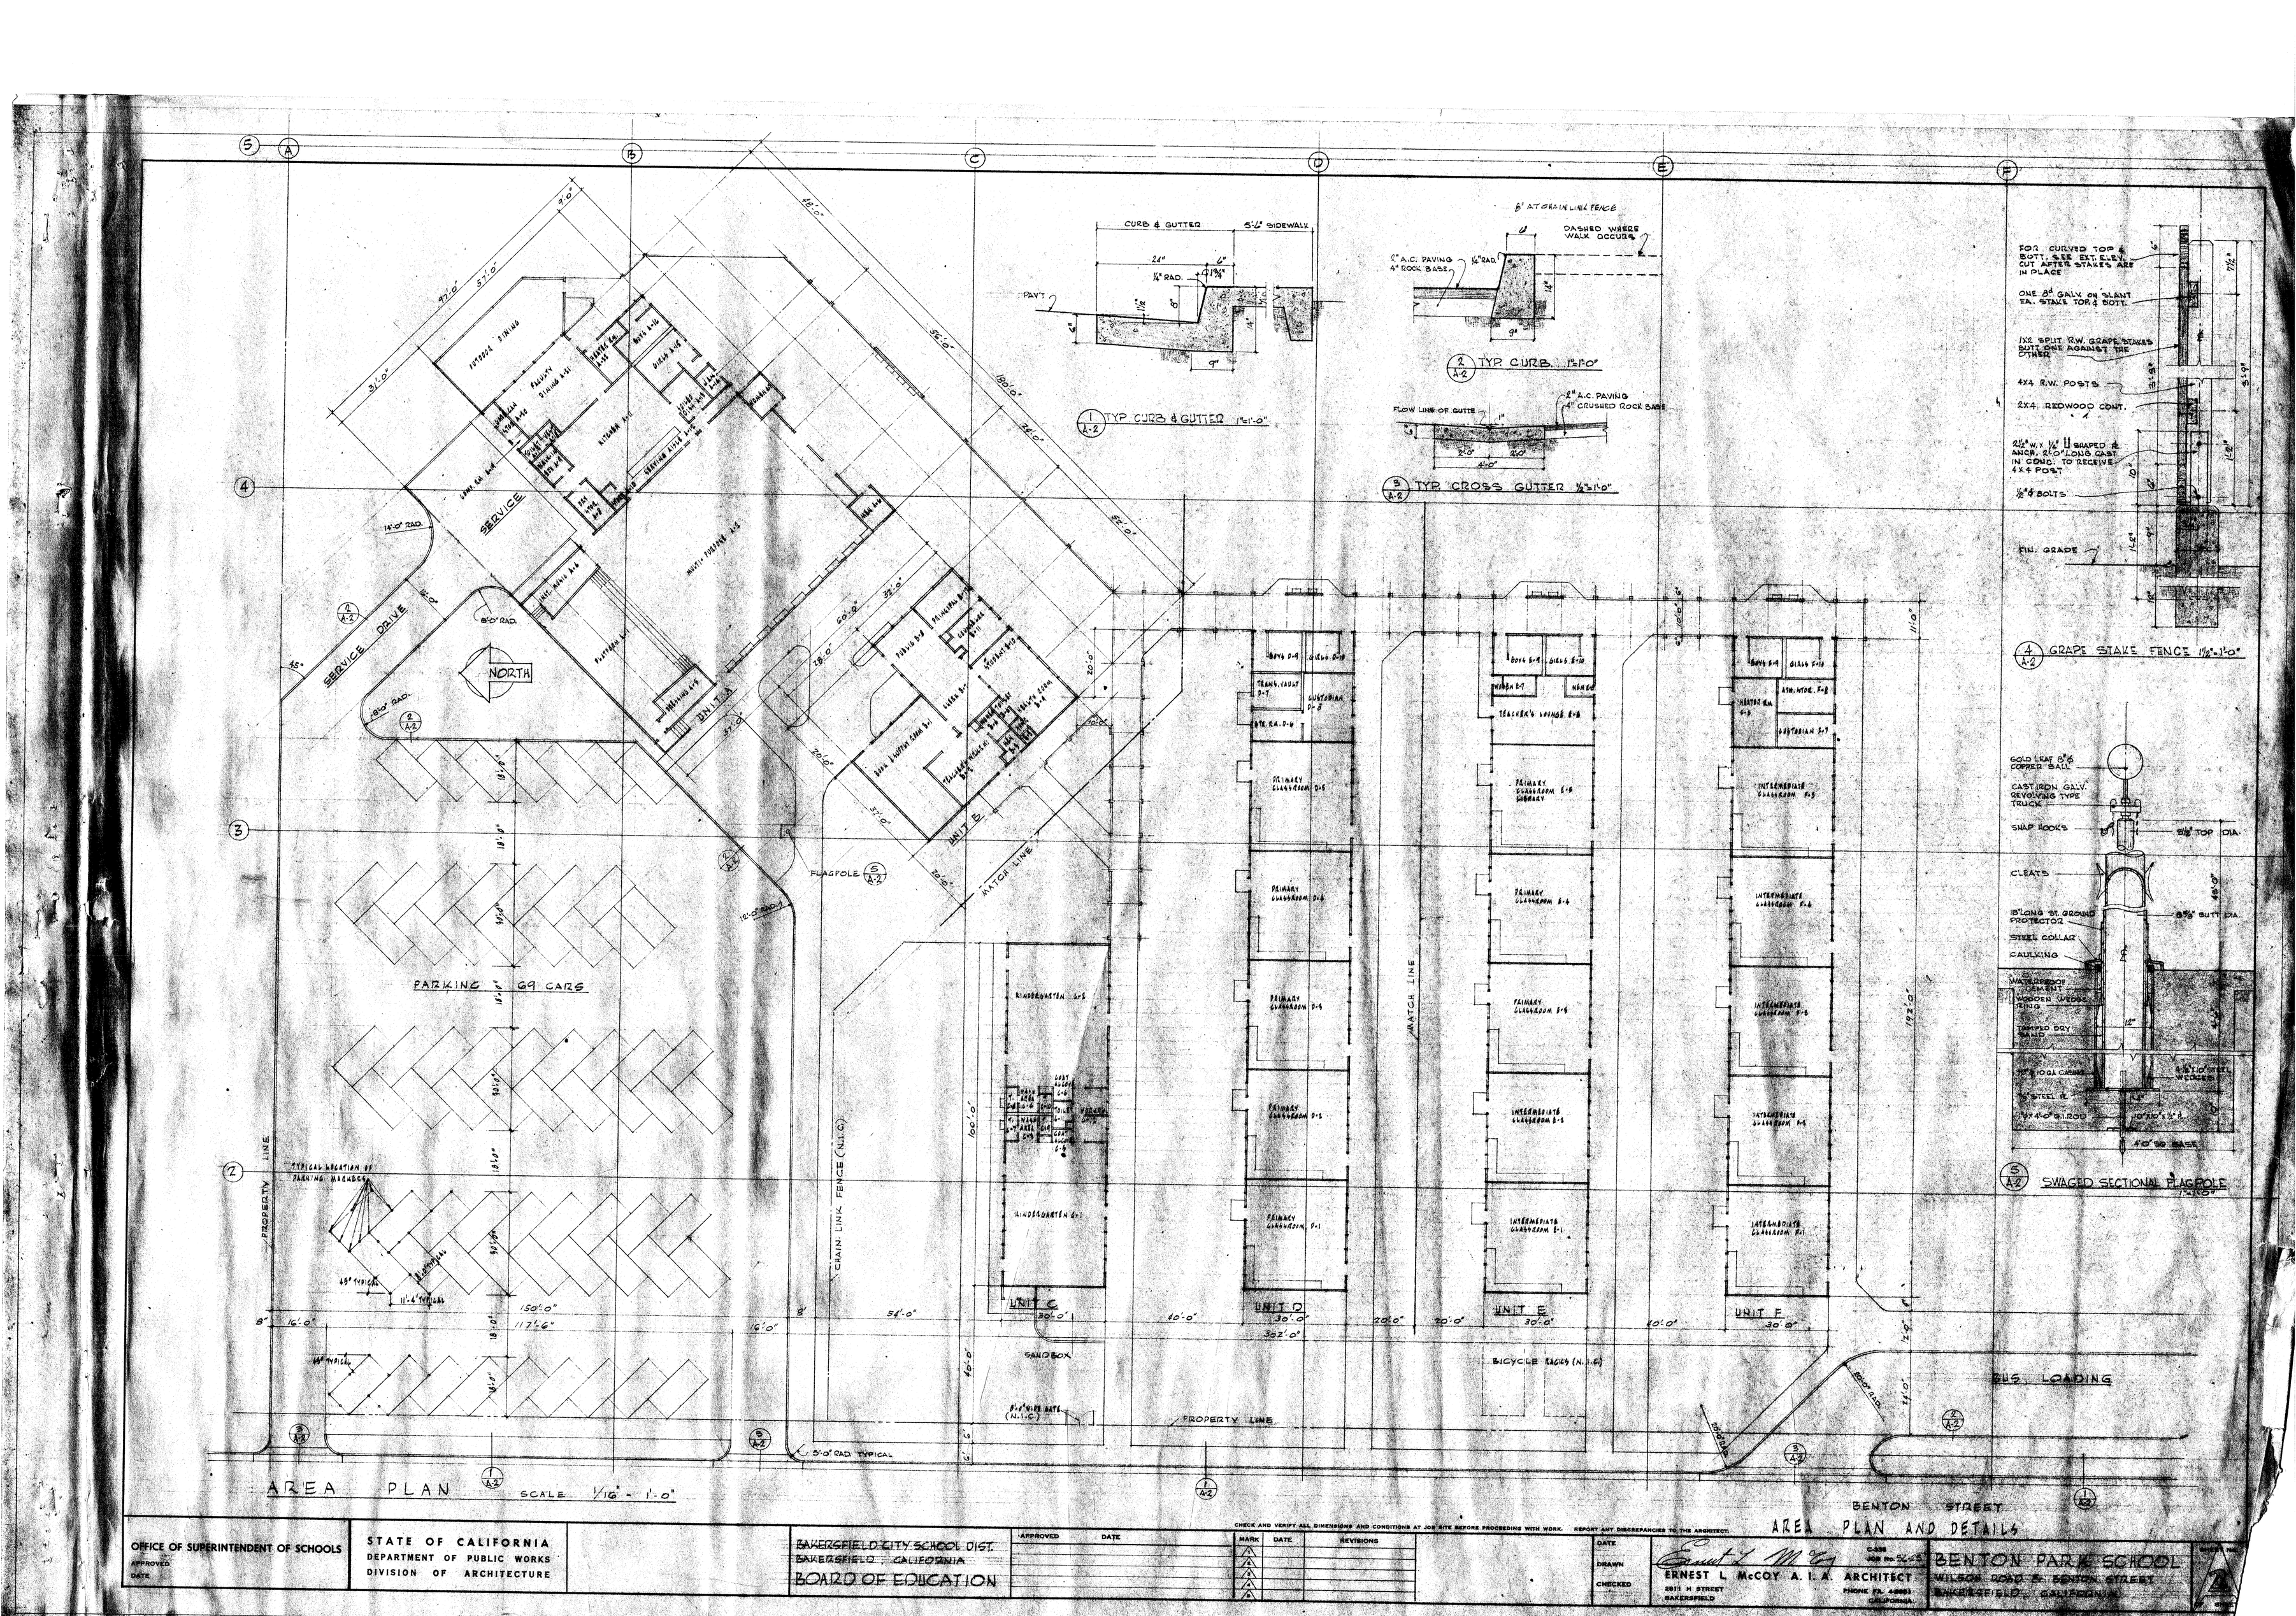

OFFICE OF SUPERINTENDENT OF SCHOOLS
APPROVED
DATE

STATE OF CALIFORNIA
DEPARTMENT OF PUBLIC WORKS
DIVISION OF ARCHITECTURE

BAKERSFIELD CITY SCHOOL DIST.
BAKERSFIELD CALIFORNIA
BOARD OF EDUCATION

APPROVED DATE

CHECK AND VERIFY ALL DIMENSIONS AND CONDITIONS AT JOB SITE BEFORE PROCEEDING WITH WORK. REPORT ANY DISCREPANCIES TO THE ARCHITECT.

MARK	DATE	REVISIONS
1		
2		
3		
4		
5		

DATE
DRAWN
CHECKED

ERNEST L McCOY A. I. A. ARCHITECT
2011 H STREET
BAKERSFIELD
PHONE FR. 4-9661
CALIFORNIA

S-606
JOB No. 52-25

BENTON PARK SCHOOL
WILSON ROAD & BENTON STREET
BAKERSFIELD, CALIFORNIA

SHEET No. 4
OF 8 SHEETS