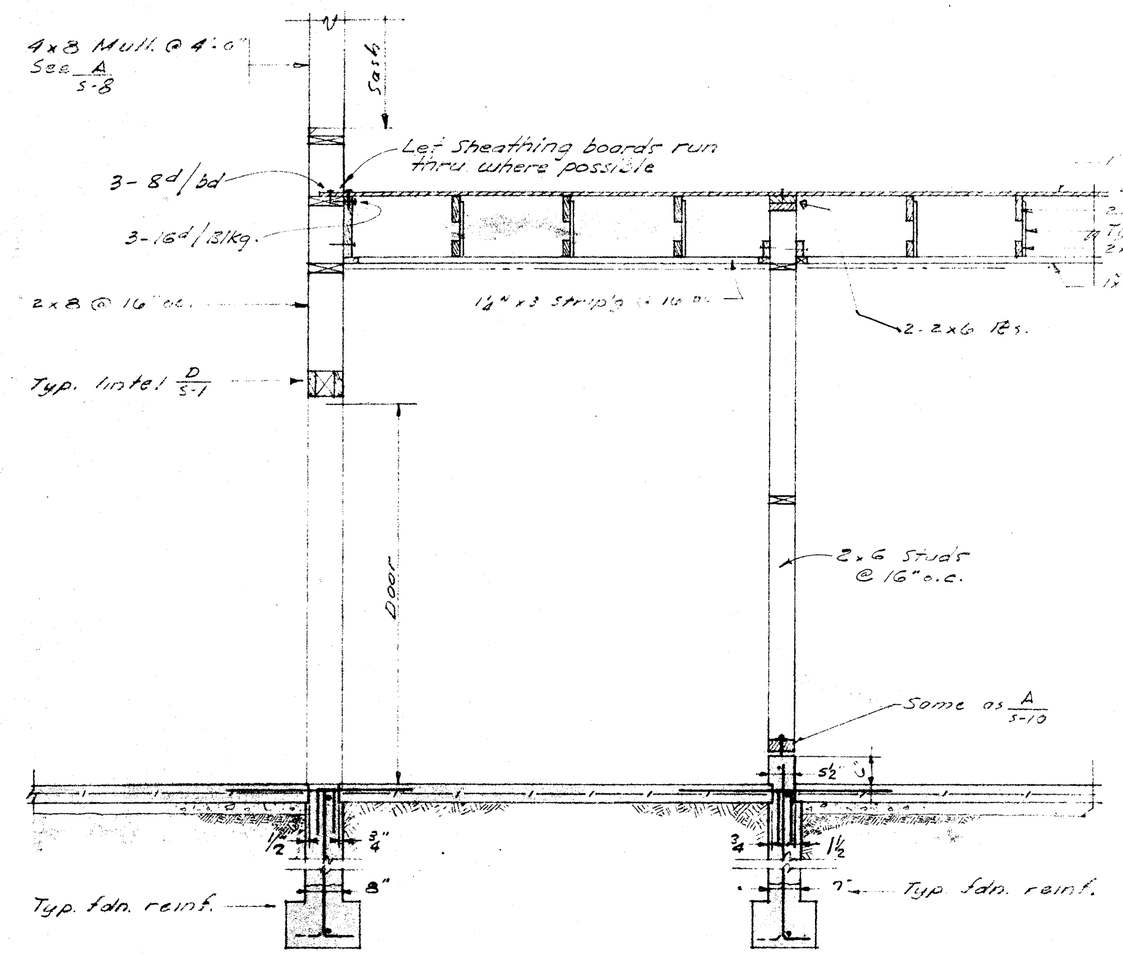

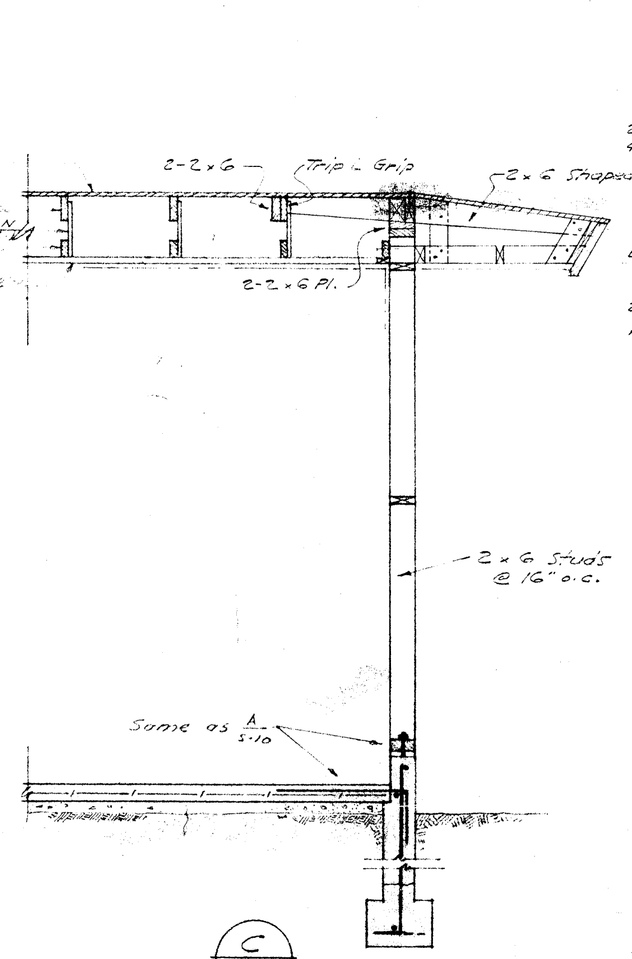

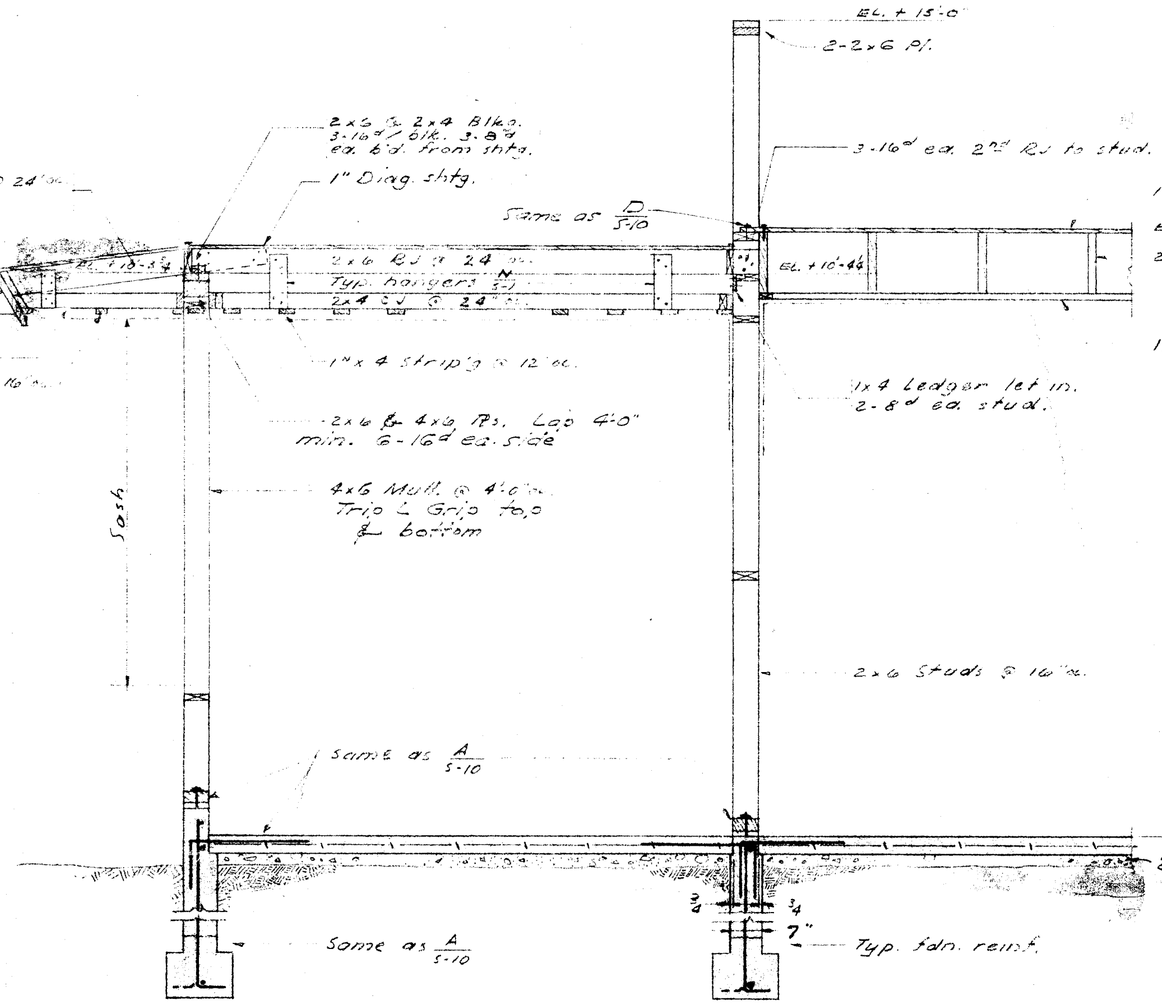

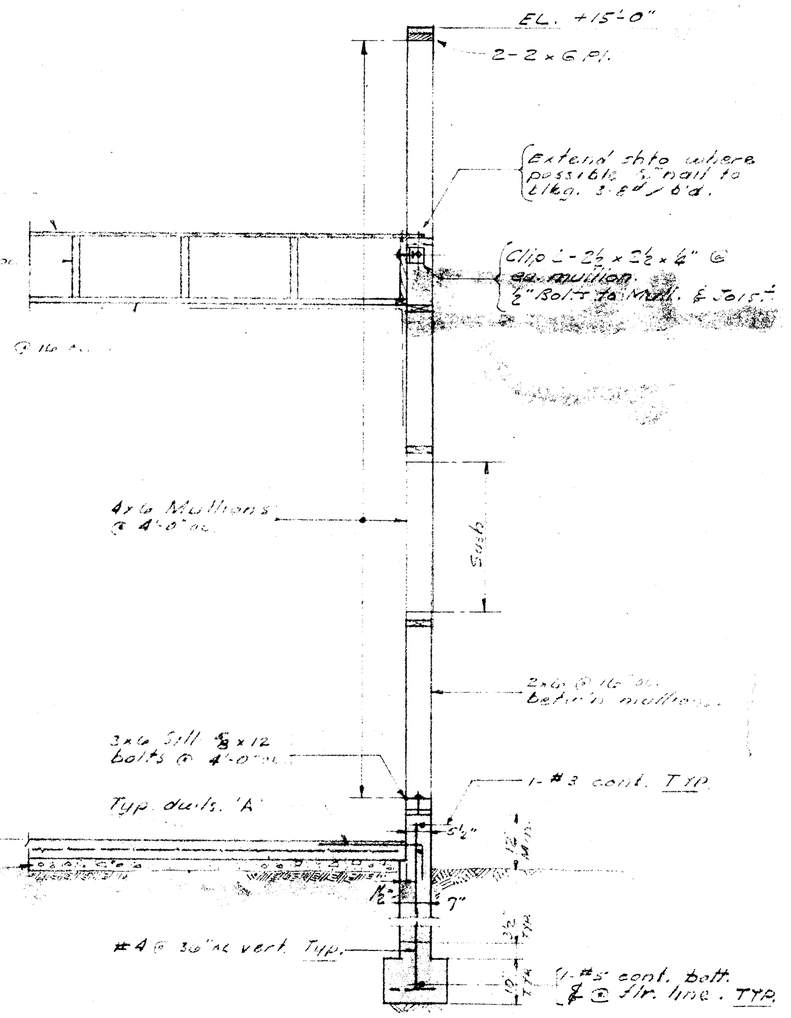

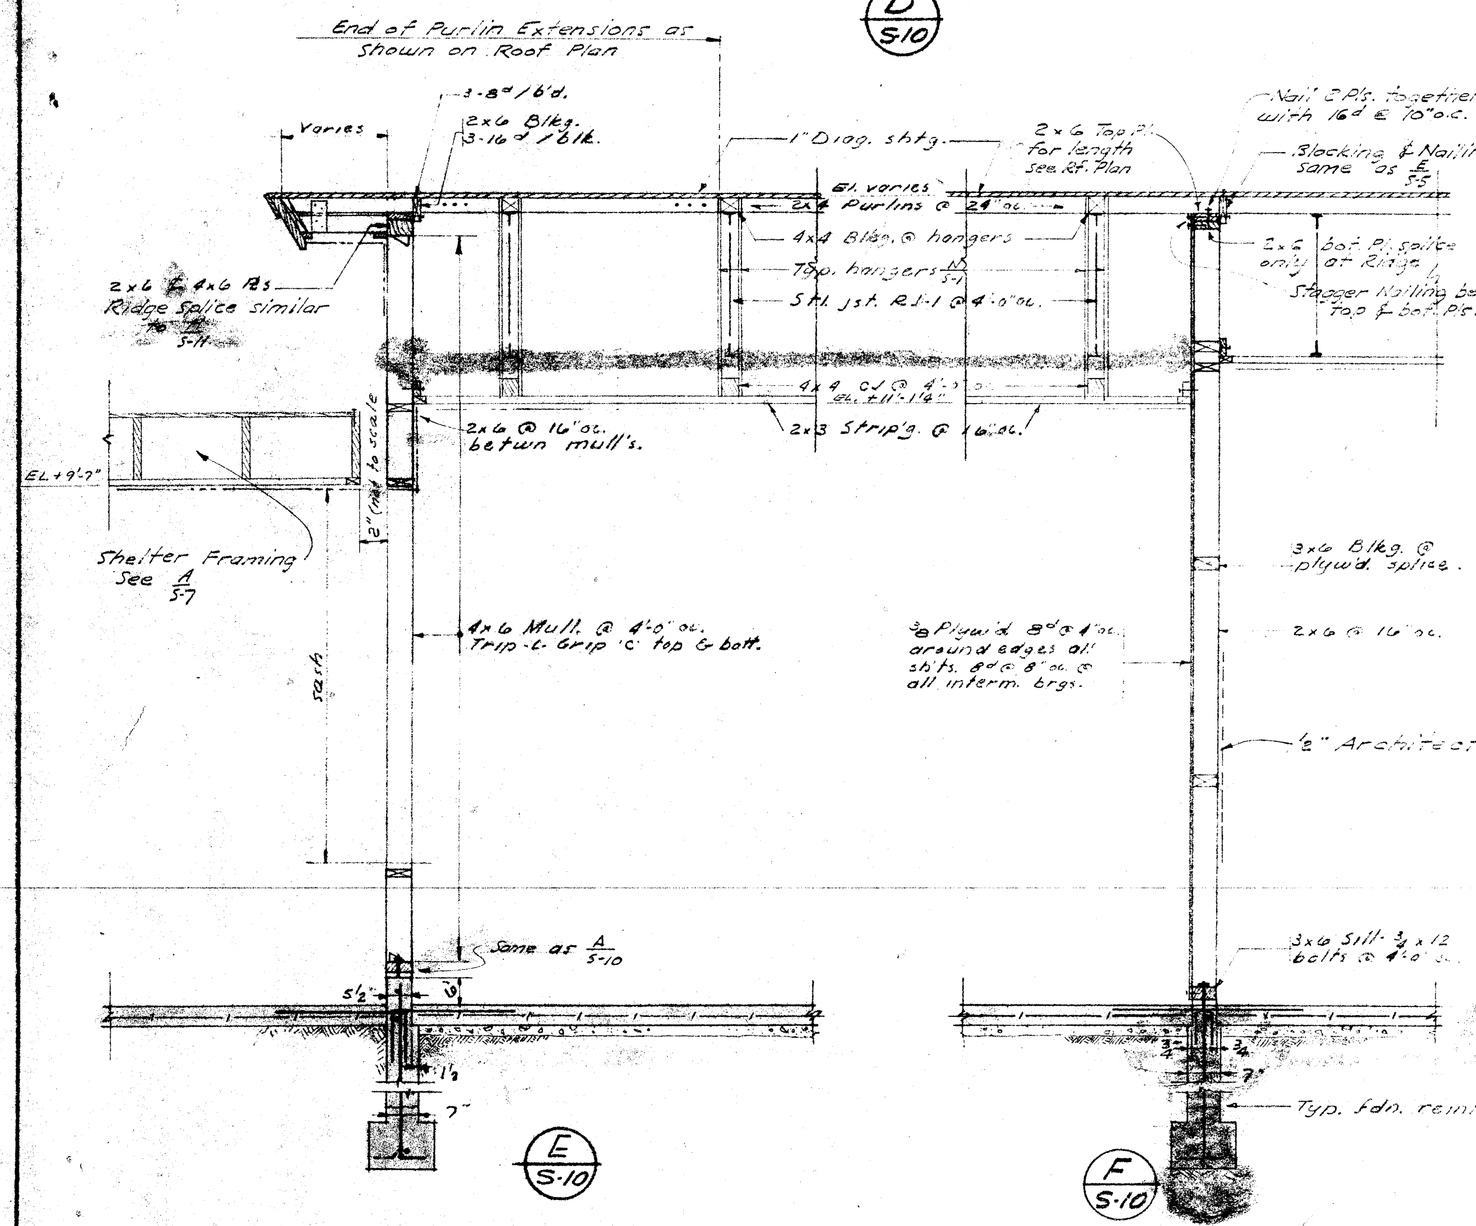

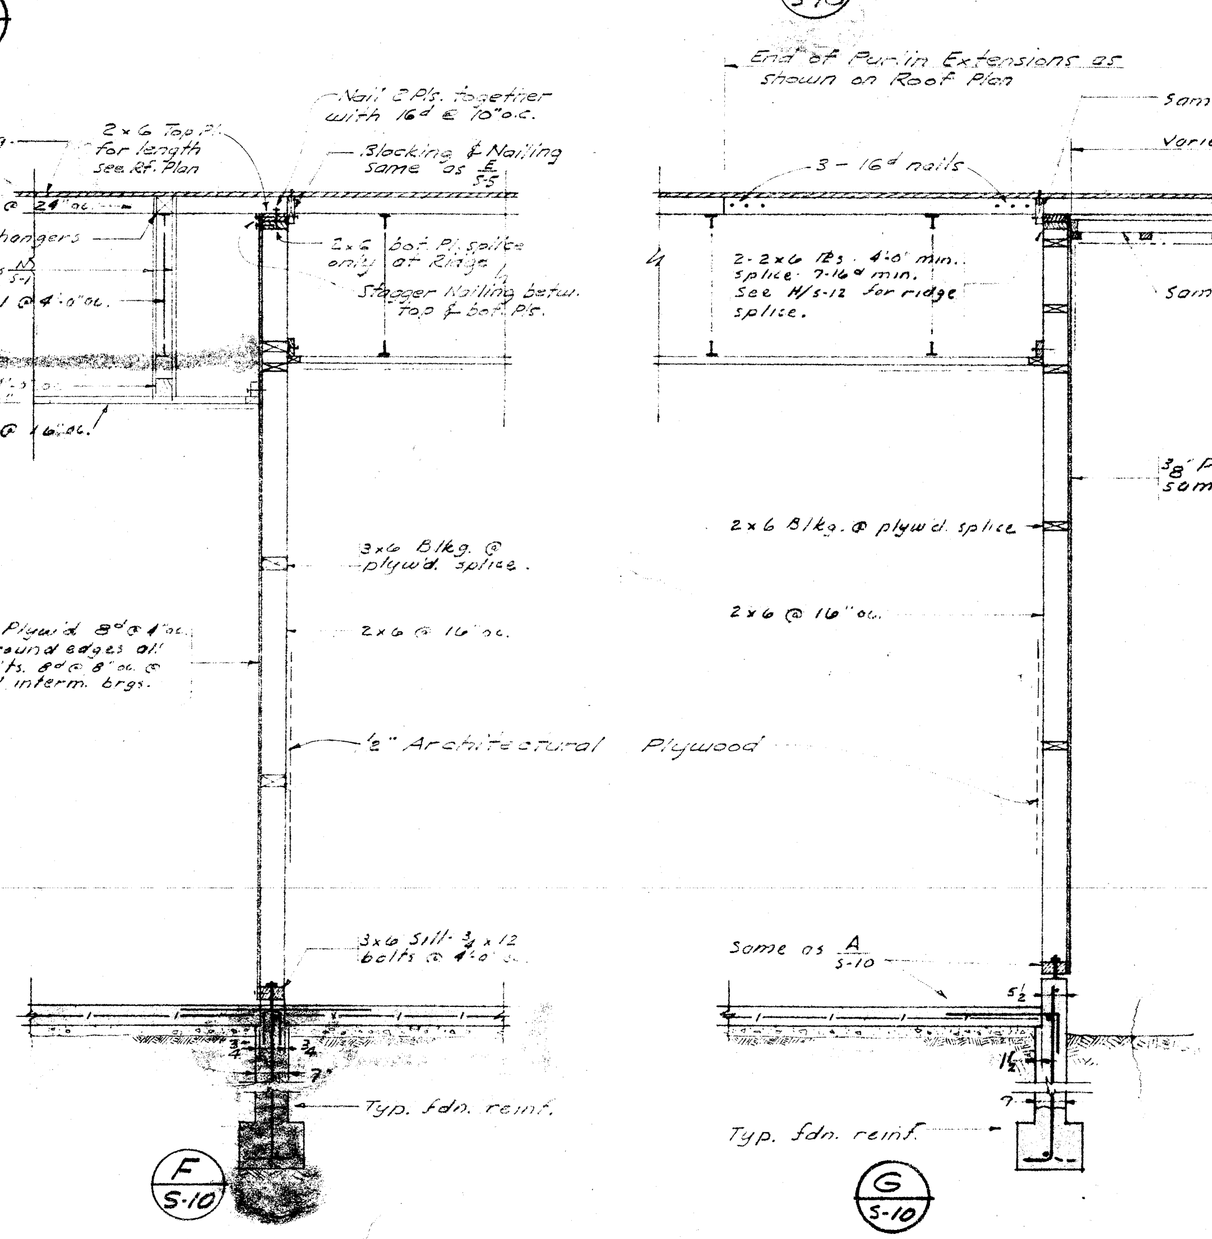

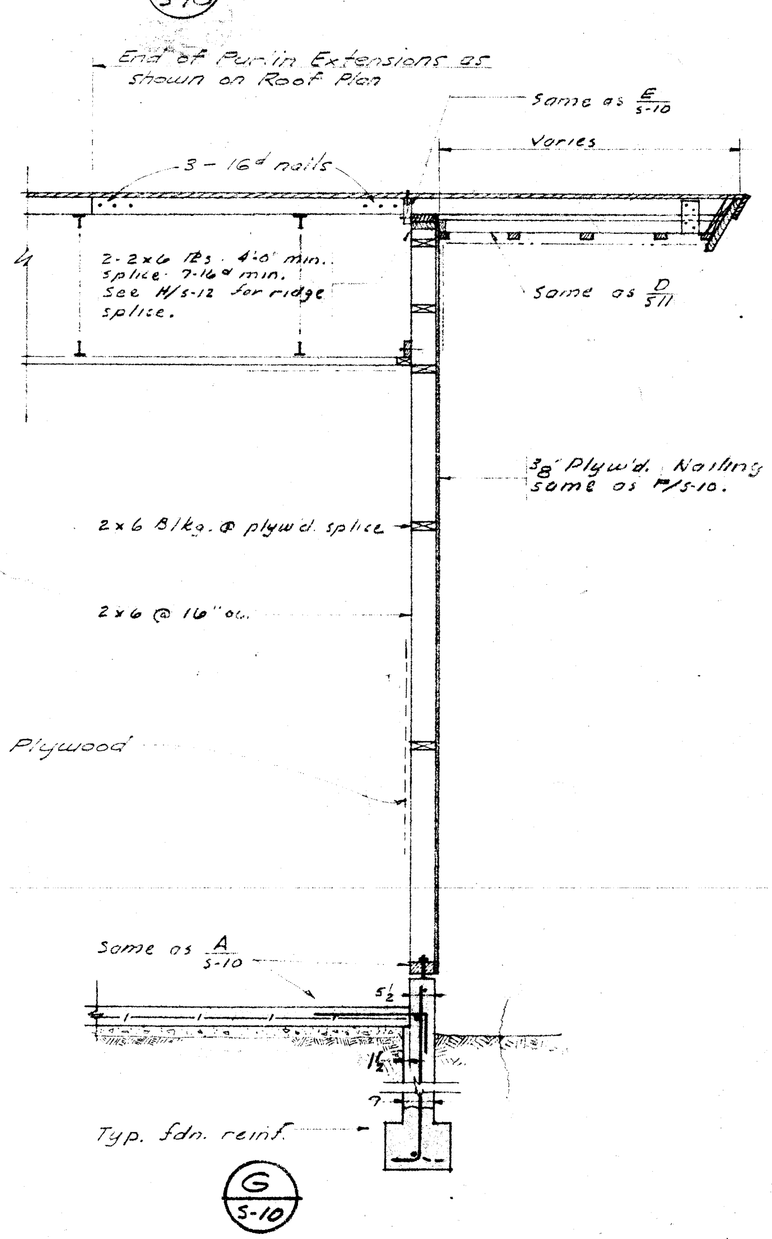

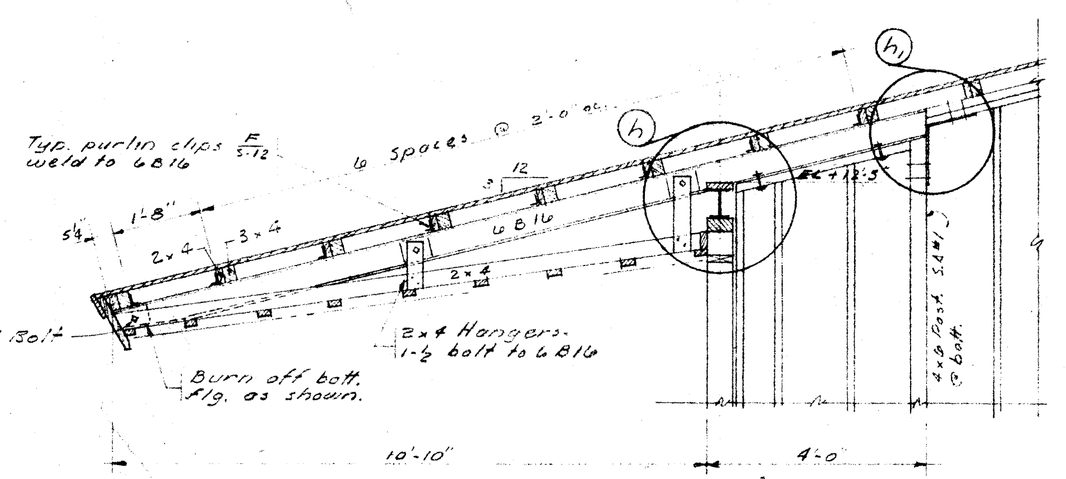

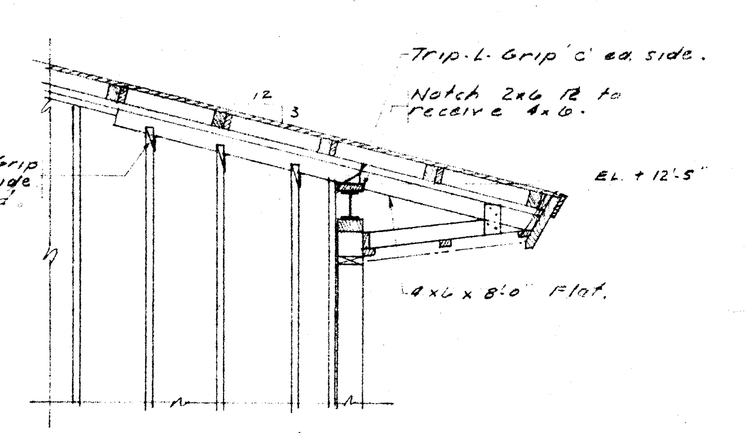

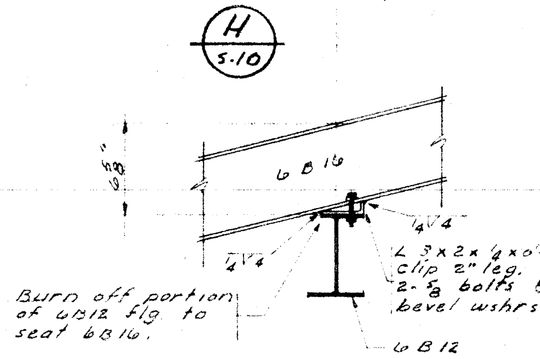

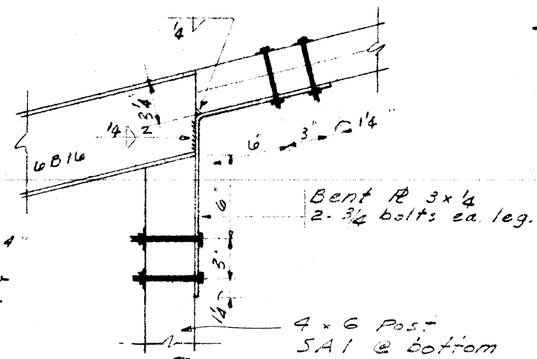

BAKERSFIELD CITY SCHOOL DISTRICT
OFFICE OF SUPERINTENDENT
APPROVED BY:
BOARD ORDER NO. 5-7
RESOLUTION NO.
BOOK PAGE 162
DATE 1-5-53
CLERK OF BOARD OF EDUCATION

HILLMAN & NOWELL
STRUCTURAL ENGINEERS
ARCHITECTS BUILDING LOS ANGELES 17

STATE DIVISION OF ARCHITECTURE
STATE OF CALIFORNIA
18004 APPROVED DATE 2-1953
BY Harry Wheeler

ARCHITECTS
C-261
DATE 10-8-52

WRIGHT METCALF & PARSONS
ARCHITECTS - ENGINEERS
2323 C STREET • PHONE • P. O. BOX 2346
BAKERSFIELD, CALIFORNIA

KERN COUNTY SUPT. OF SCHOOLS
APPROVED
DATE

BAKERSFIELD CITY SCHOOL DISTRICT
BOARD OF EDUCATION
APPROVED
DATE

DATE 10-8-52
DRAWN BY
CHECKED BY A.C.M.

FRAMING SECTIONS - UNITS 'A' & 'B'
JOHN C. FREMONT SCHOOL
FOR THE
BAKERSFIELD CITY SCHOOL DISTRICT
TEXAS STREET, BAKERSFIELD, KERN COUNTY, CALIFORNIA

JOB NUMBER 289
SHEET S-10