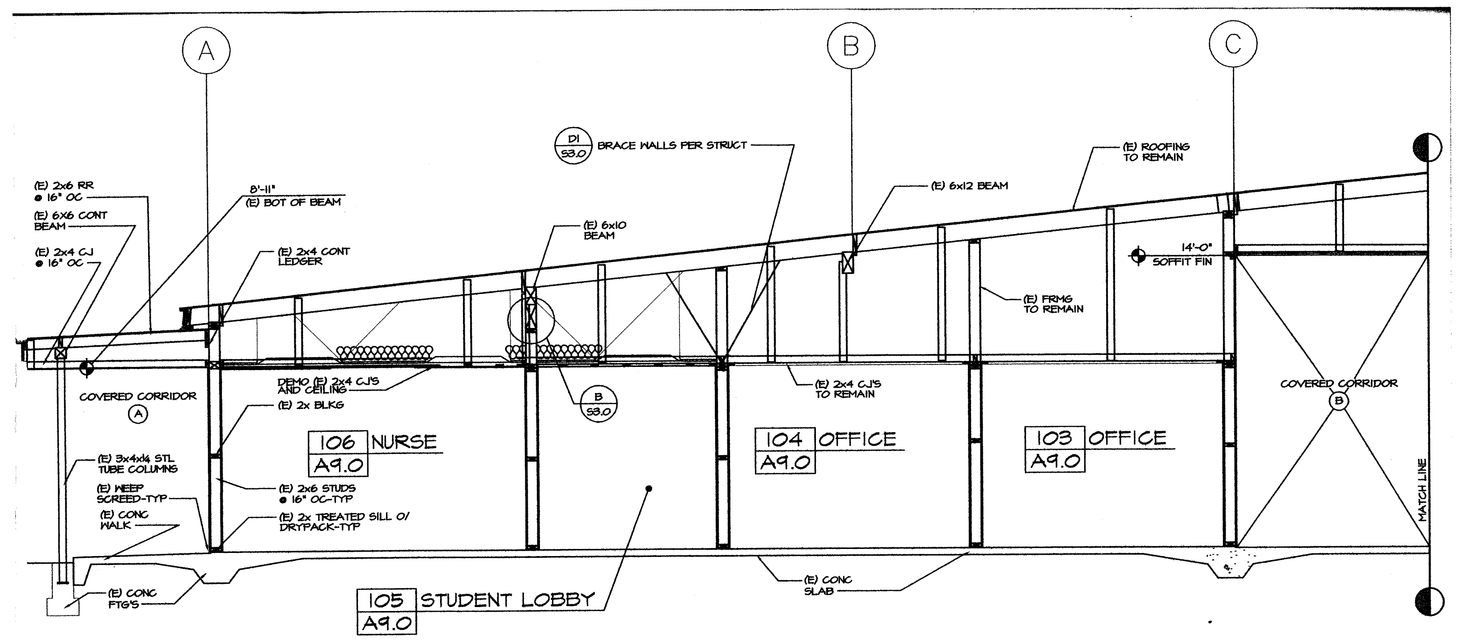

A SECTION - WING 100

SCALE: 1/4" = 1'-0"

ARCHITECT
DOLL ITEMO
BAKERSFIELD, CA 93301
PH: (661) 327-4422
FAX: (661) 327-2329

LICENSED ARCHITECT
STEPHEN J. DOLL
No.C-16788
REN 11/30/12
STATE OF CALIFORNIA

ADDENDUM # 01	JOB NO. 9127.1	DATE: 09/04/03
RUTH HARDING SCHOOL MODERNIZATION BAKERSFIELD CITY SCHOOL DISTRICT BAKERSFIELD, KERN COUNTY, CALIFORNIA	APPLIB. 03-102136	FILE#. 15-6
	DWG NO. 15	