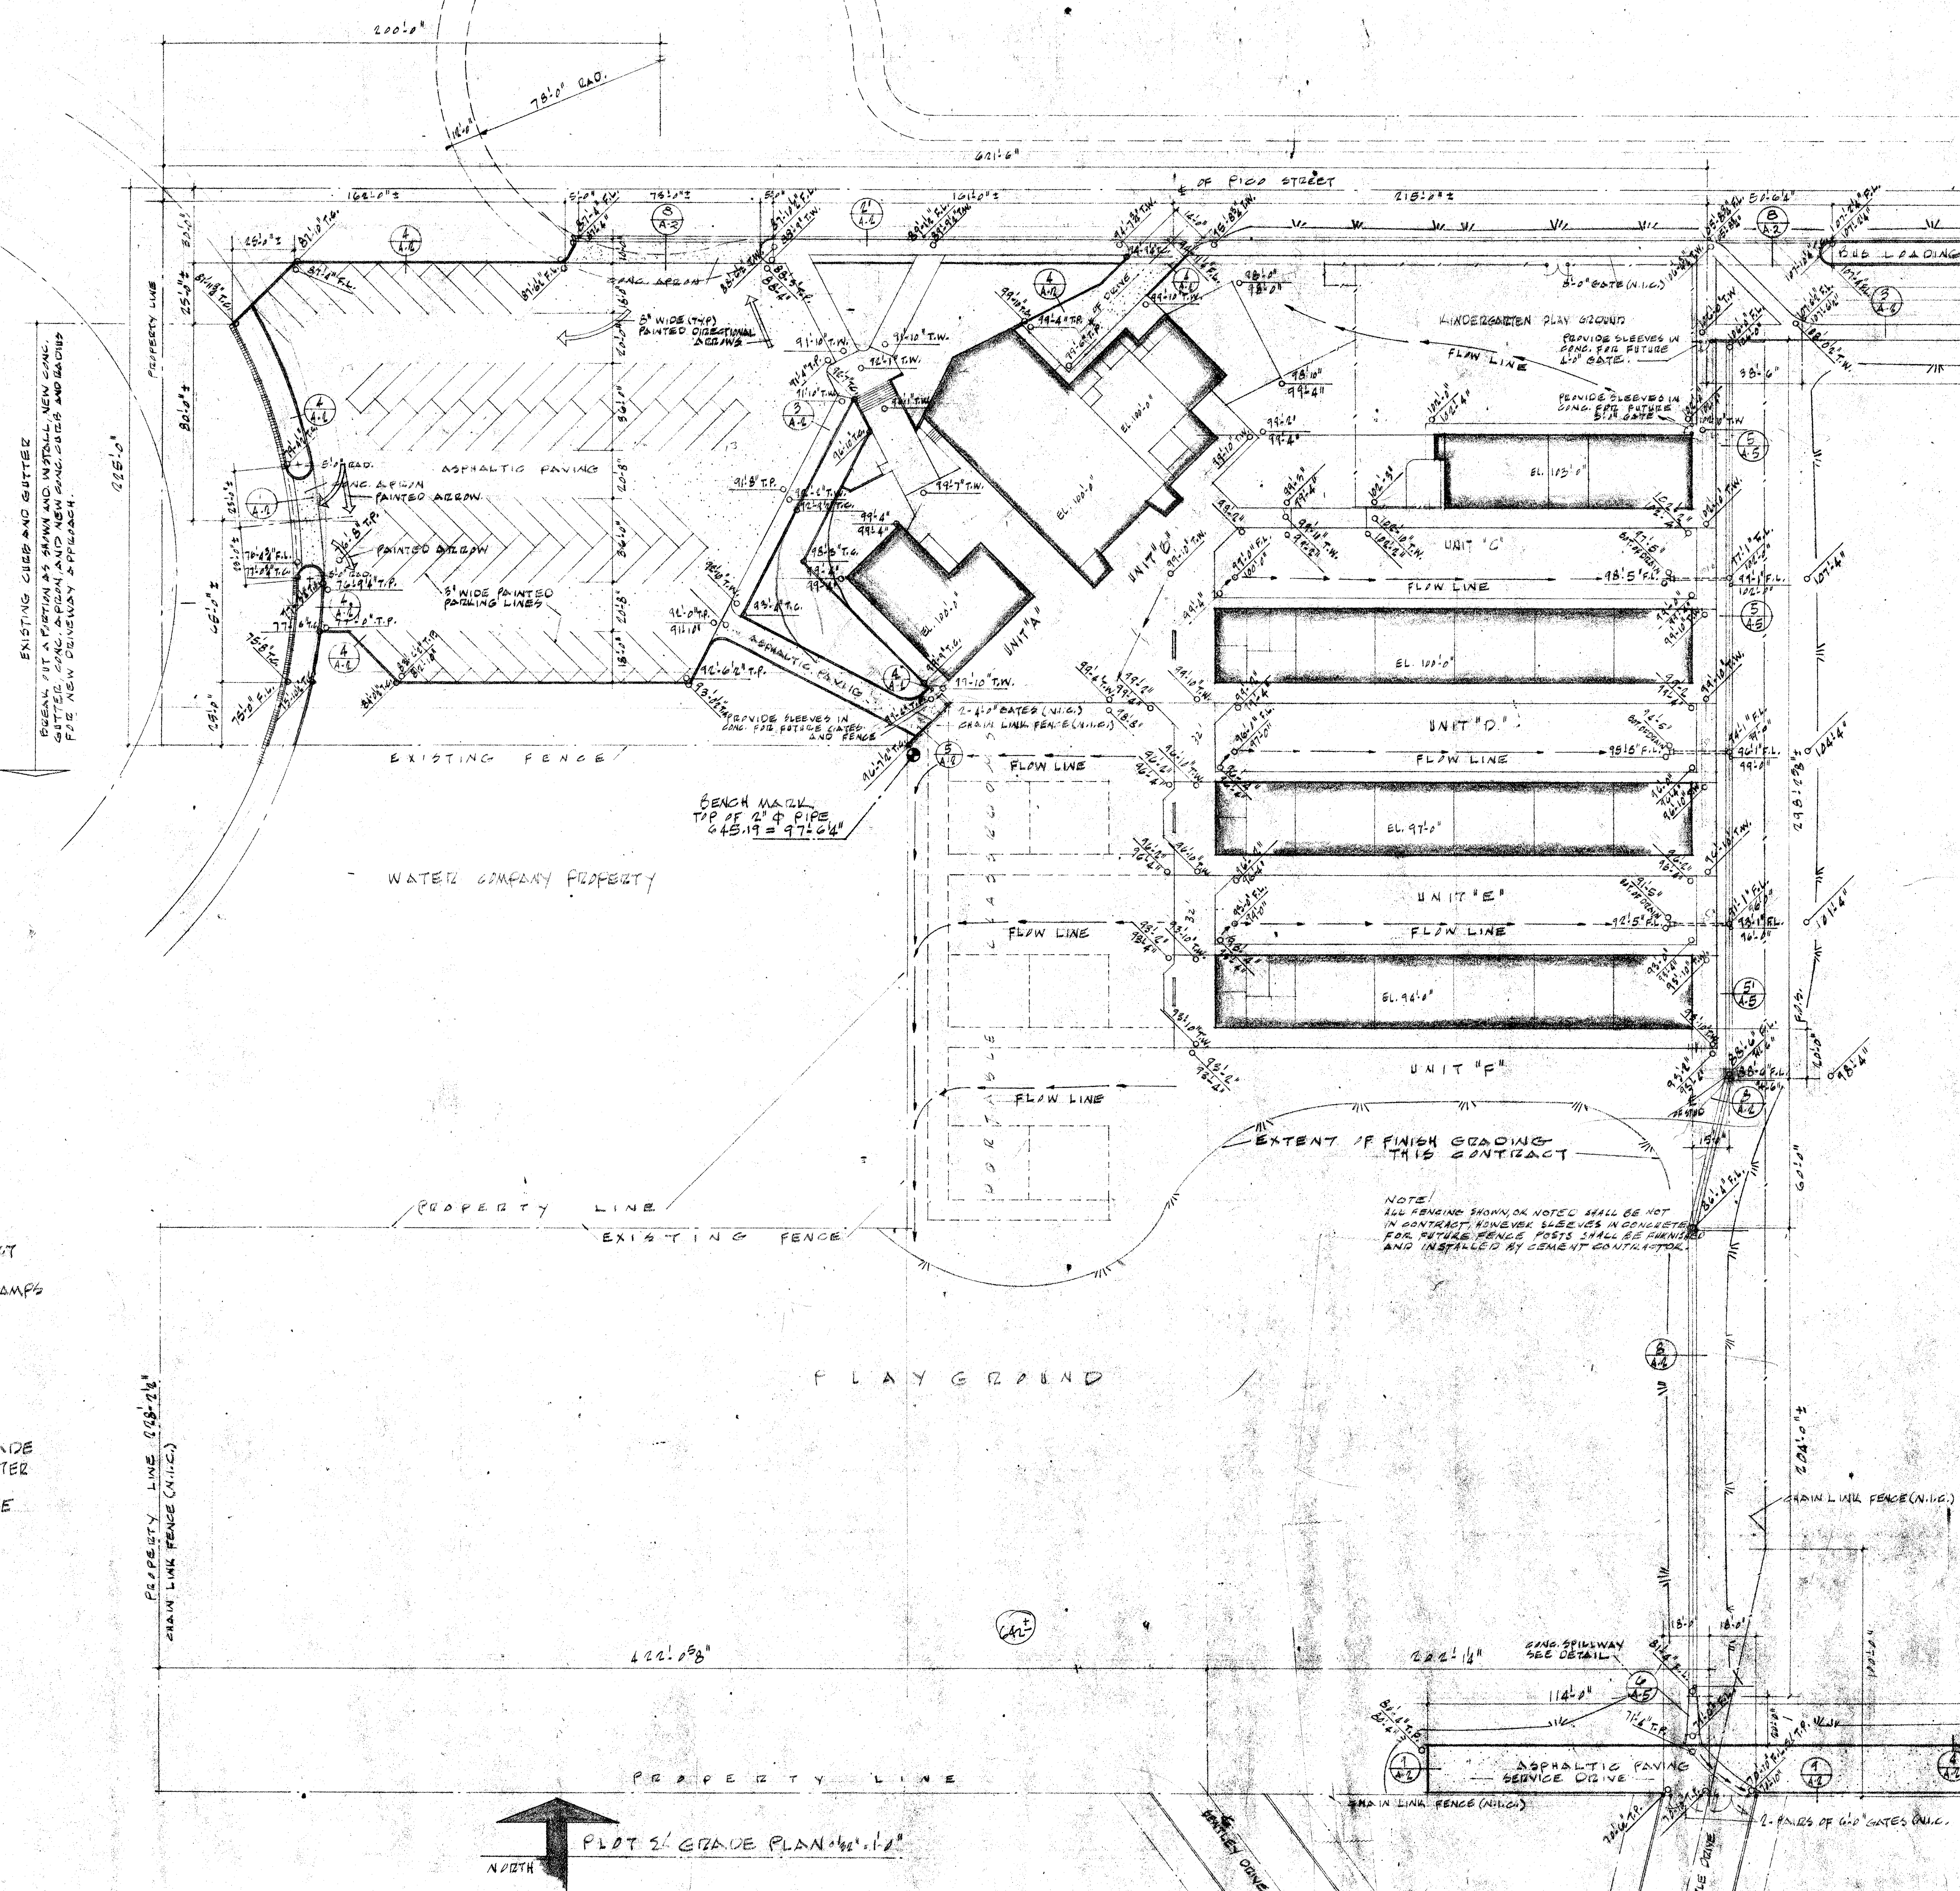

PLOT & GRADE PLAN 1/16" = 1'-0"

LEGEND

- BUILDINGS THIS CONTRACT
- FUTURE BUILDINGS
- CONCRETE WALKS OR RAMPS
- ASPHALTIC PAVING
- CONCRETE CURBS
- REDWOOD HEADERS
- 101.1' FINISH GRADE
- 100.0' T.C. TOP OF CURB
- 100.0' T.P. TOP OF PAVING
- 100.0' T.W. TOP OF WALK
- 100.0' F.L. FLOW LINE FINISH GRADE
- EXISTING CURBS & GUTTER
- 100.0' EXIST. GRADES BELOW LINE

SHEET INDEX

ARCHITECTURAL	
PLOT AND GRADE PLAN	A-1
AREA PLAN	A-2
FLOOR PLAN UNITS A AND B	A-3
FLOOR PLAN UNITS C AND D	A-4
FLOOR PLAN UNITS E AND F	A-5
EXTERIOR ELEVATIONS UNITS A AND B	A-6
EXTERIOR ELEVATIONS UNITS C, D, E, AND F	A-7
EXTERIOR ELEVATIONS UNITS C, D, E, AND F	A-8
ROOF PLAN AND DETAILS	A-9
TYPICAL SECTIONS AND DETAILS	A-10
TYPICAL SECTIONS	A-11
TYPICAL CLASSROOM PLANS AND ELEVATIONS	A-12
TYPICAL KINDERGARTEN PLAN AND ELEVATIONS	A-13
TYPICAL TOILET ROOM PLANS AND DETAILS	A-14
KITCHEN PLAN	A-15
TYPICAL KITCHEN EQUIPMENT DETAILS	A-16
INTERIOR ELEVATIONS OF UNIT A	A-17
INTERIOR ELEVATIONS OF UNIT B	A-18
INTERIOR ELEVATIONS OF UNIT B	A-19
INTERIOR ELEVATIONS OF UNIT B AND DETAILS	A-20
TYPICAL CABINET DETAILS	A-21
INTERIOR ELEVATIONS OF UNITS C, E, AND F	A-22
WINDOW AND DOOR DETAILS	A-23
INTERIOR FINISH SCHEDULE, AND DOOR AND WINDOW SCHEDULE	A-24
STRUCTURAL	
TYPICAL DETAILS	S-1
FOUNDATION PLAN UNITS A AND B	S-2
FOUNDATION PLAN UNITS C AND D	S-3
FOUNDATION PLAN UNITS E AND F	S-4
ROOF FRAMING PLAN UNITS A AND B	S-5
ROOF FRAMING PLAN UNITS C AND D	S-6
ROOF FRAMING PLAN UNITS E AND F	S-7
TYPICAL SECTIONS	S-8
TYPICAL SECTIONS	S-9
TYPICAL SECTIONS	S-10
TYPICAL SECTIONS	S-11
TYPICAL SECTIONS	S-12
TRUSS DETAILS UNIT B	S-13
TYPICAL SECTIONS UNITS C, D, E AND F	S-14
TYPICAL SECTIONS UNIT E	S-15
PLUMBING	
PLOT PLAN AND TYPICAL DETAILS	P-1
FLOOR PLAN UNITS A AND B	P-2
FLOOR PLAN UNITS C AND D	P-3
FLOOR PLAN UNITS E AND F	P-4
HEATING	
FLOOR PLAN UNITS A AND B	H-1
FLOOR PLAN UNITS C AND D	H-2
FLOOR PLAN UNITS E AND F	H-3
SCHEDULES AND CONTROL DIAGRAMS	H-4
ELECTRICAL	
PLOT PLAN	E-1
FLOOR PLAN UNITS A AND B	E-2
KITCHEN PLAN AND PANEL SCHEDULES	E-3
FLOOR PLAN UNITS C AND D	E-4
FLOOR PLAN UNITS E AND F	E-5

OWNERS COPY 6-9-58

PLOT AND GRADE PLAN

CHECK AND VERIFY ALL DIMENSIONS AND CONDITIONS AT JOB SITE BEFORE PROCEEDING WITH THE WORK. REPORT ANY DISCREPANCIES TO THE ARCHITECT.

OFFICE OF SUPERINTENDENT OF SCHOOLS
APPROVED
DATE

STATE OF CALIFORNIA
DEPARTMENT OF PUBLIC WORKS
DIVISION OF ARCHITECTURE

STATE OF CALIFORNIA — DEPARTMENT OF PUBLIC WORKS
DIVISION OF ARCHITECTURE
17225 APPROVED JUN 6 - 1958

BAKERSFIELD CITY SCHOOL DISTRICT
BAKERSFIELD CALIFORNIA
BOARD OF EDUCATION

APPROVED BY BOARD OF EDUCATION
BAKERSFIELD CITY SCHOOL DISTRICT
DATE APR 14 1958
SUPERINTENDENT OF SCHOOLS, EXECUTIVE OFFICER

MARK | DATE | REVISIONS

DATE
DRAWN
CHECKED

ERNEST L. McCOY A.I.A. ARCHITECT
2811 H STREET
BAKERSFIELD
PHONE FA. 4-9...
CALIF.

C-335
JOB No.

PICO STREET SCHOOL

SHEET No. 1 OF 24 SHTS.