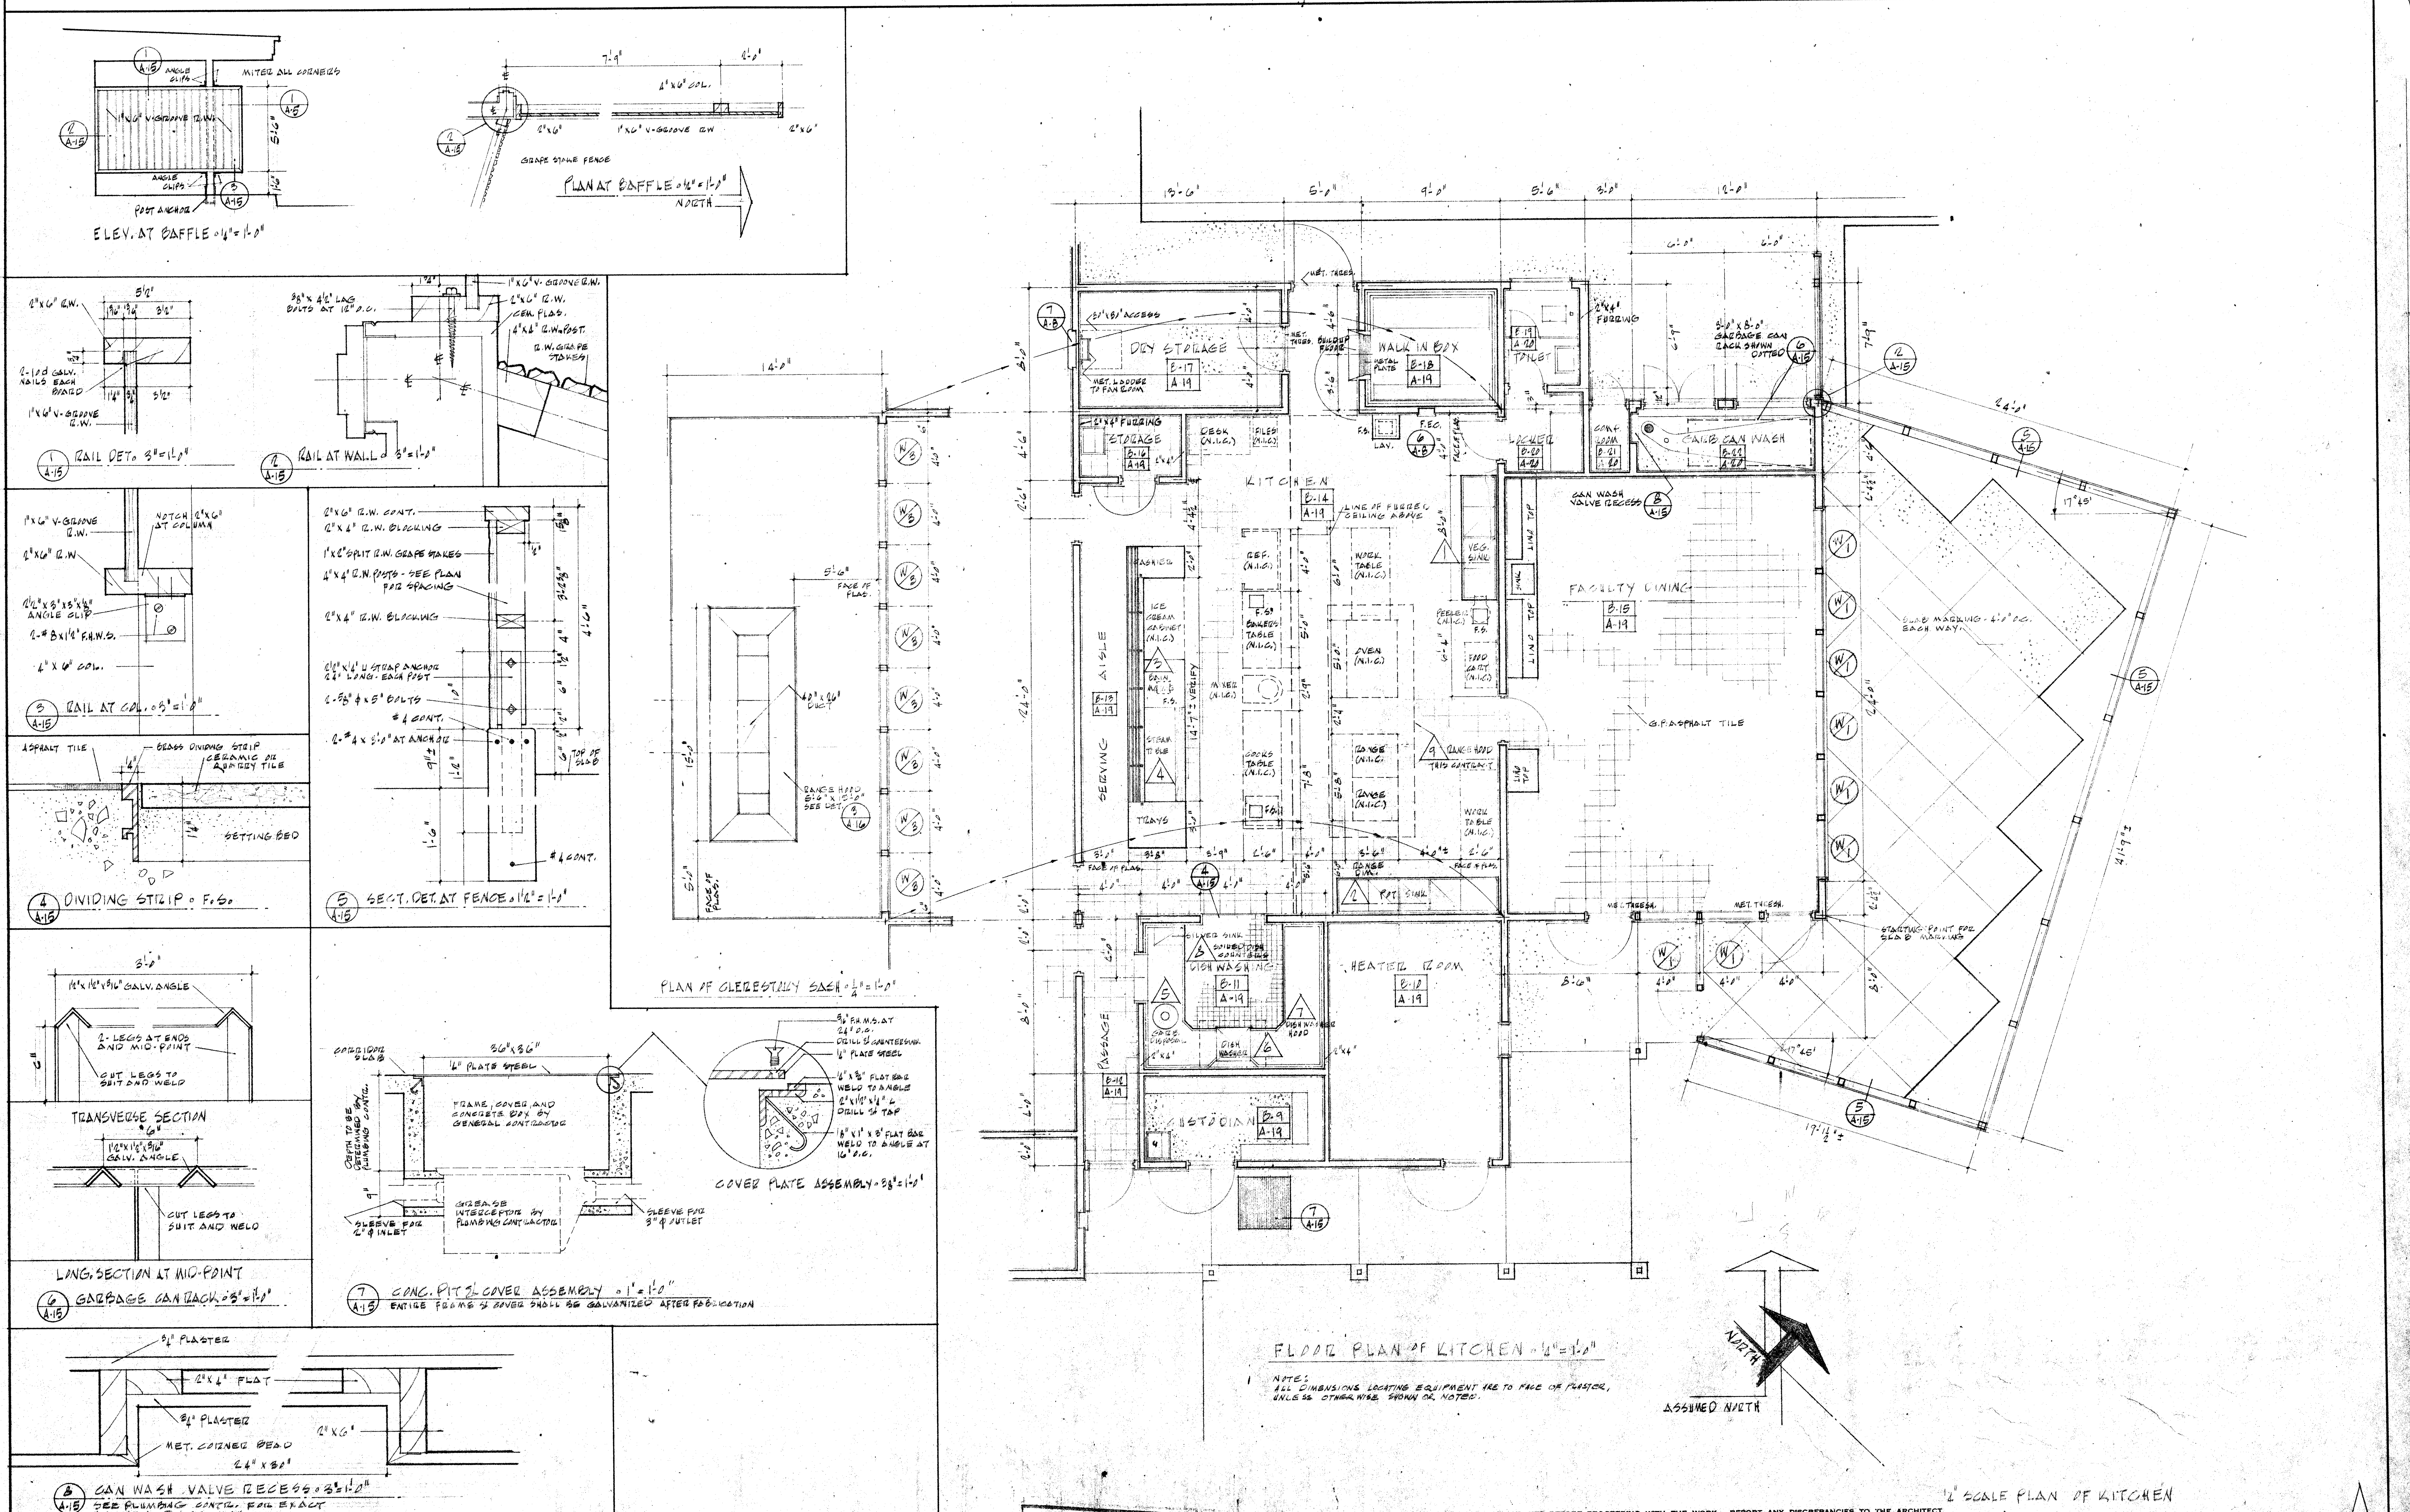

1/4" SCALE PLAN OF KITCHEN

CHECK AND VERIFY ALL DIMENSIONS AND CONDITIONS AT JOB SITE BEFORE PROCEEDING WITH THE WORK. REPORT ANY DISCREPANCIES TO THE ARCHITECT.

OFFICE OF SUPERINTENDENT OF SCHOOLS APPROVED DATE	STATE OF CALIFORNIA DEPARTMENT OF PUBLIC WORKS DIVISION OF ARCHITECTURE	STATE OF CALIFORNIA — DEPARTMENT OF PUBLIC WORKS DIVISION OF ARCHITECTURE 17225 APPROVED JUN 6 - 195_	BAKERSFIELD CITY SCHOOL DISTRICT, BAKERSFIELD CALIFORNIA BOARD OF EDUCATION	APPROVED BY BOARD OF EDUCATION DATE	MARK / DATE / REVISIONS	DATE DRAWN CHECKED	ERNEST L. McCOY A.I.A. ARCHITECT 2811 H STREET BAKERSFIELD PHONE FA. 4-9651 CALIFORNIA C-335 JOB No.	PICO STREET SCHOOL PICO STREET AND EDWARDS AVE. BAKERSFIELD CALIFORNIA	SHEET No. 15 OF 14 SHTS