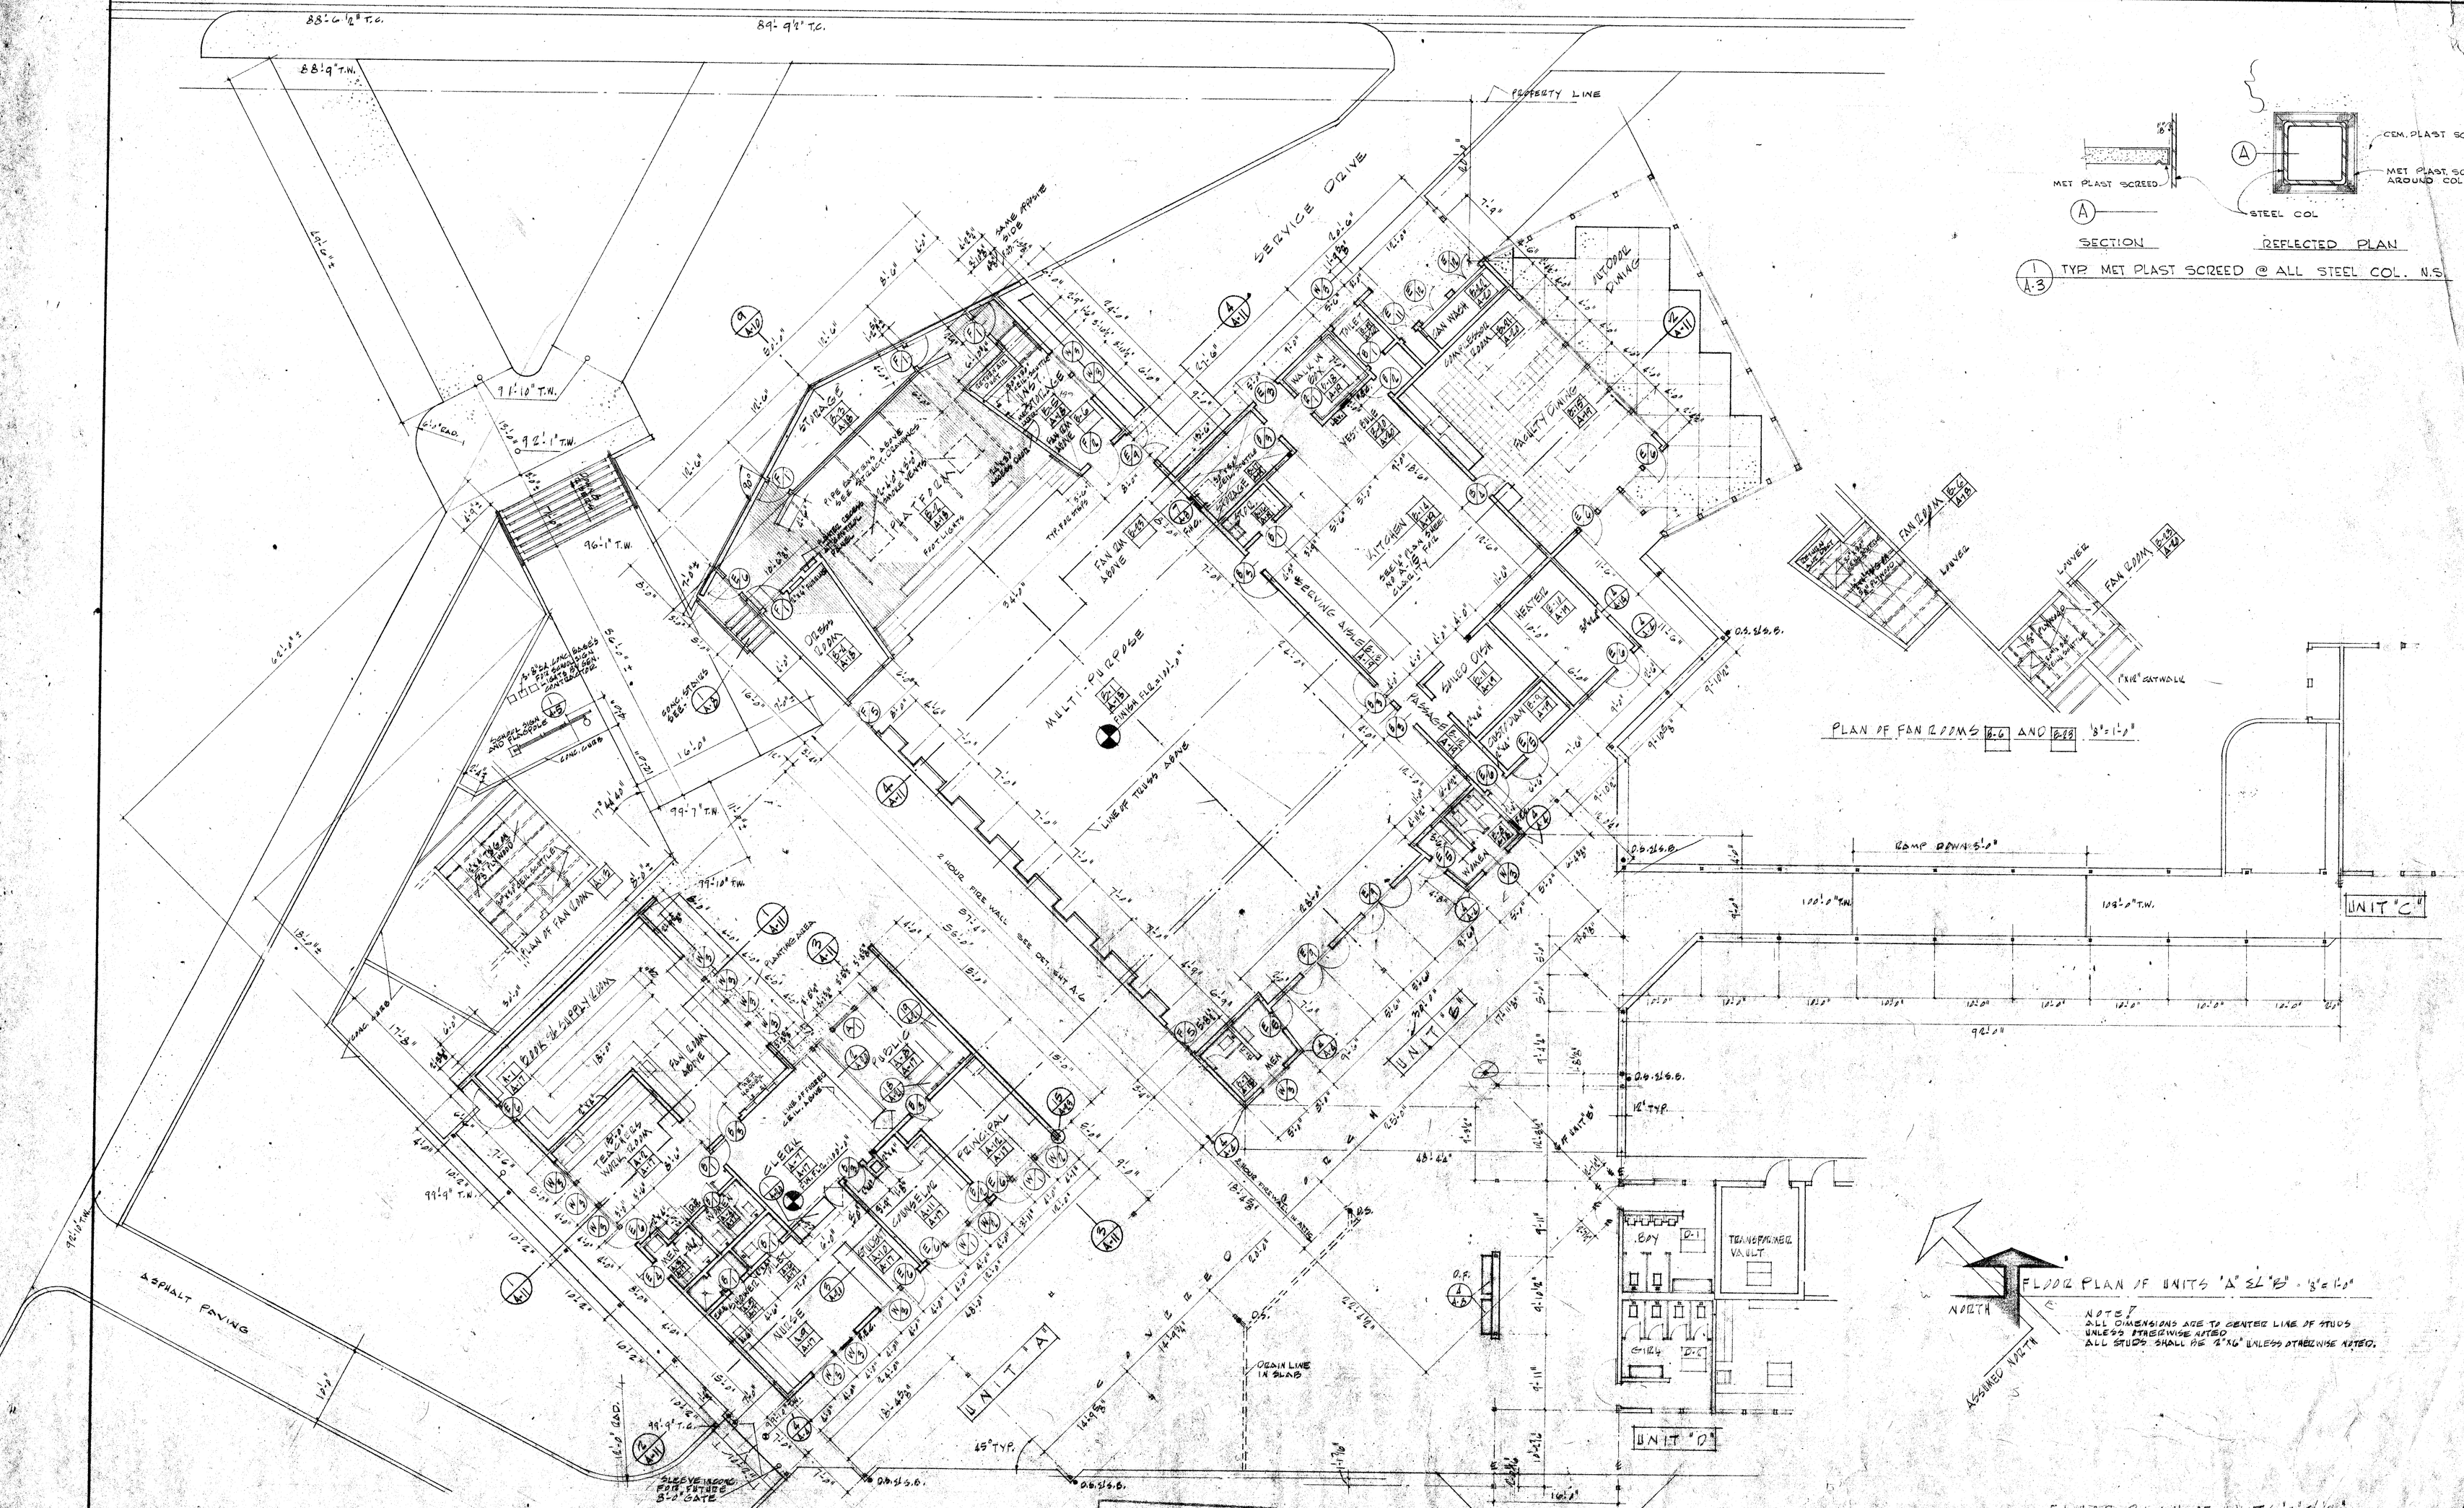

FLOOR PLAN OF UNITS "A" & "B"

CHECK AND VERIFY ALL DIMENSIONS AND CONDITIONS AT JOB SITE BEFORE PROCEEDING WITH THE WORK. REPORT ANY DISCREPANCIES TO THE ARCHITECT.

OFFICE OF SUPERINTENDENT OF SCHOOLS APPROVED DATE	STATE OF CALIFORNIA DEPARTMENT OF PUBLIC WORKS DIVISION OF ARCHITECTURE	STATE OF CALIFORNIA — DEPARTMENT OF PUBLIC WORKS DIVISION OF ARCHITECTURE 17225 APPROVED JUN 6 - 1958	BAKERSFIELD CITY SCHOOL DISTRICT BAKERSFIELD CALIFORNIA BOARD OF EDUCATION	APPROVED BY BOARD OF EDUCATION APPROVED BAKERSFIELD CITY SCHOOL DISTRICT DATE APR 14 1958 John L. Houston	MARK / DATE / REVISIONS	DATE DRAWN CHECKED	Ernest L. McCoy C-335 JOB No. ERNEST L. McCOY A.I.A. ARCHITECT 2611 H STREET BAKERSFIELD PHONE FA. 4-9651 CALIFORNIA	PICO STREET SCHOOL PICO STREET AND EDWARDS AVE. BAKERSFIELD CALIFORNIA	SHEET NO. 3 OF 24 SHTS