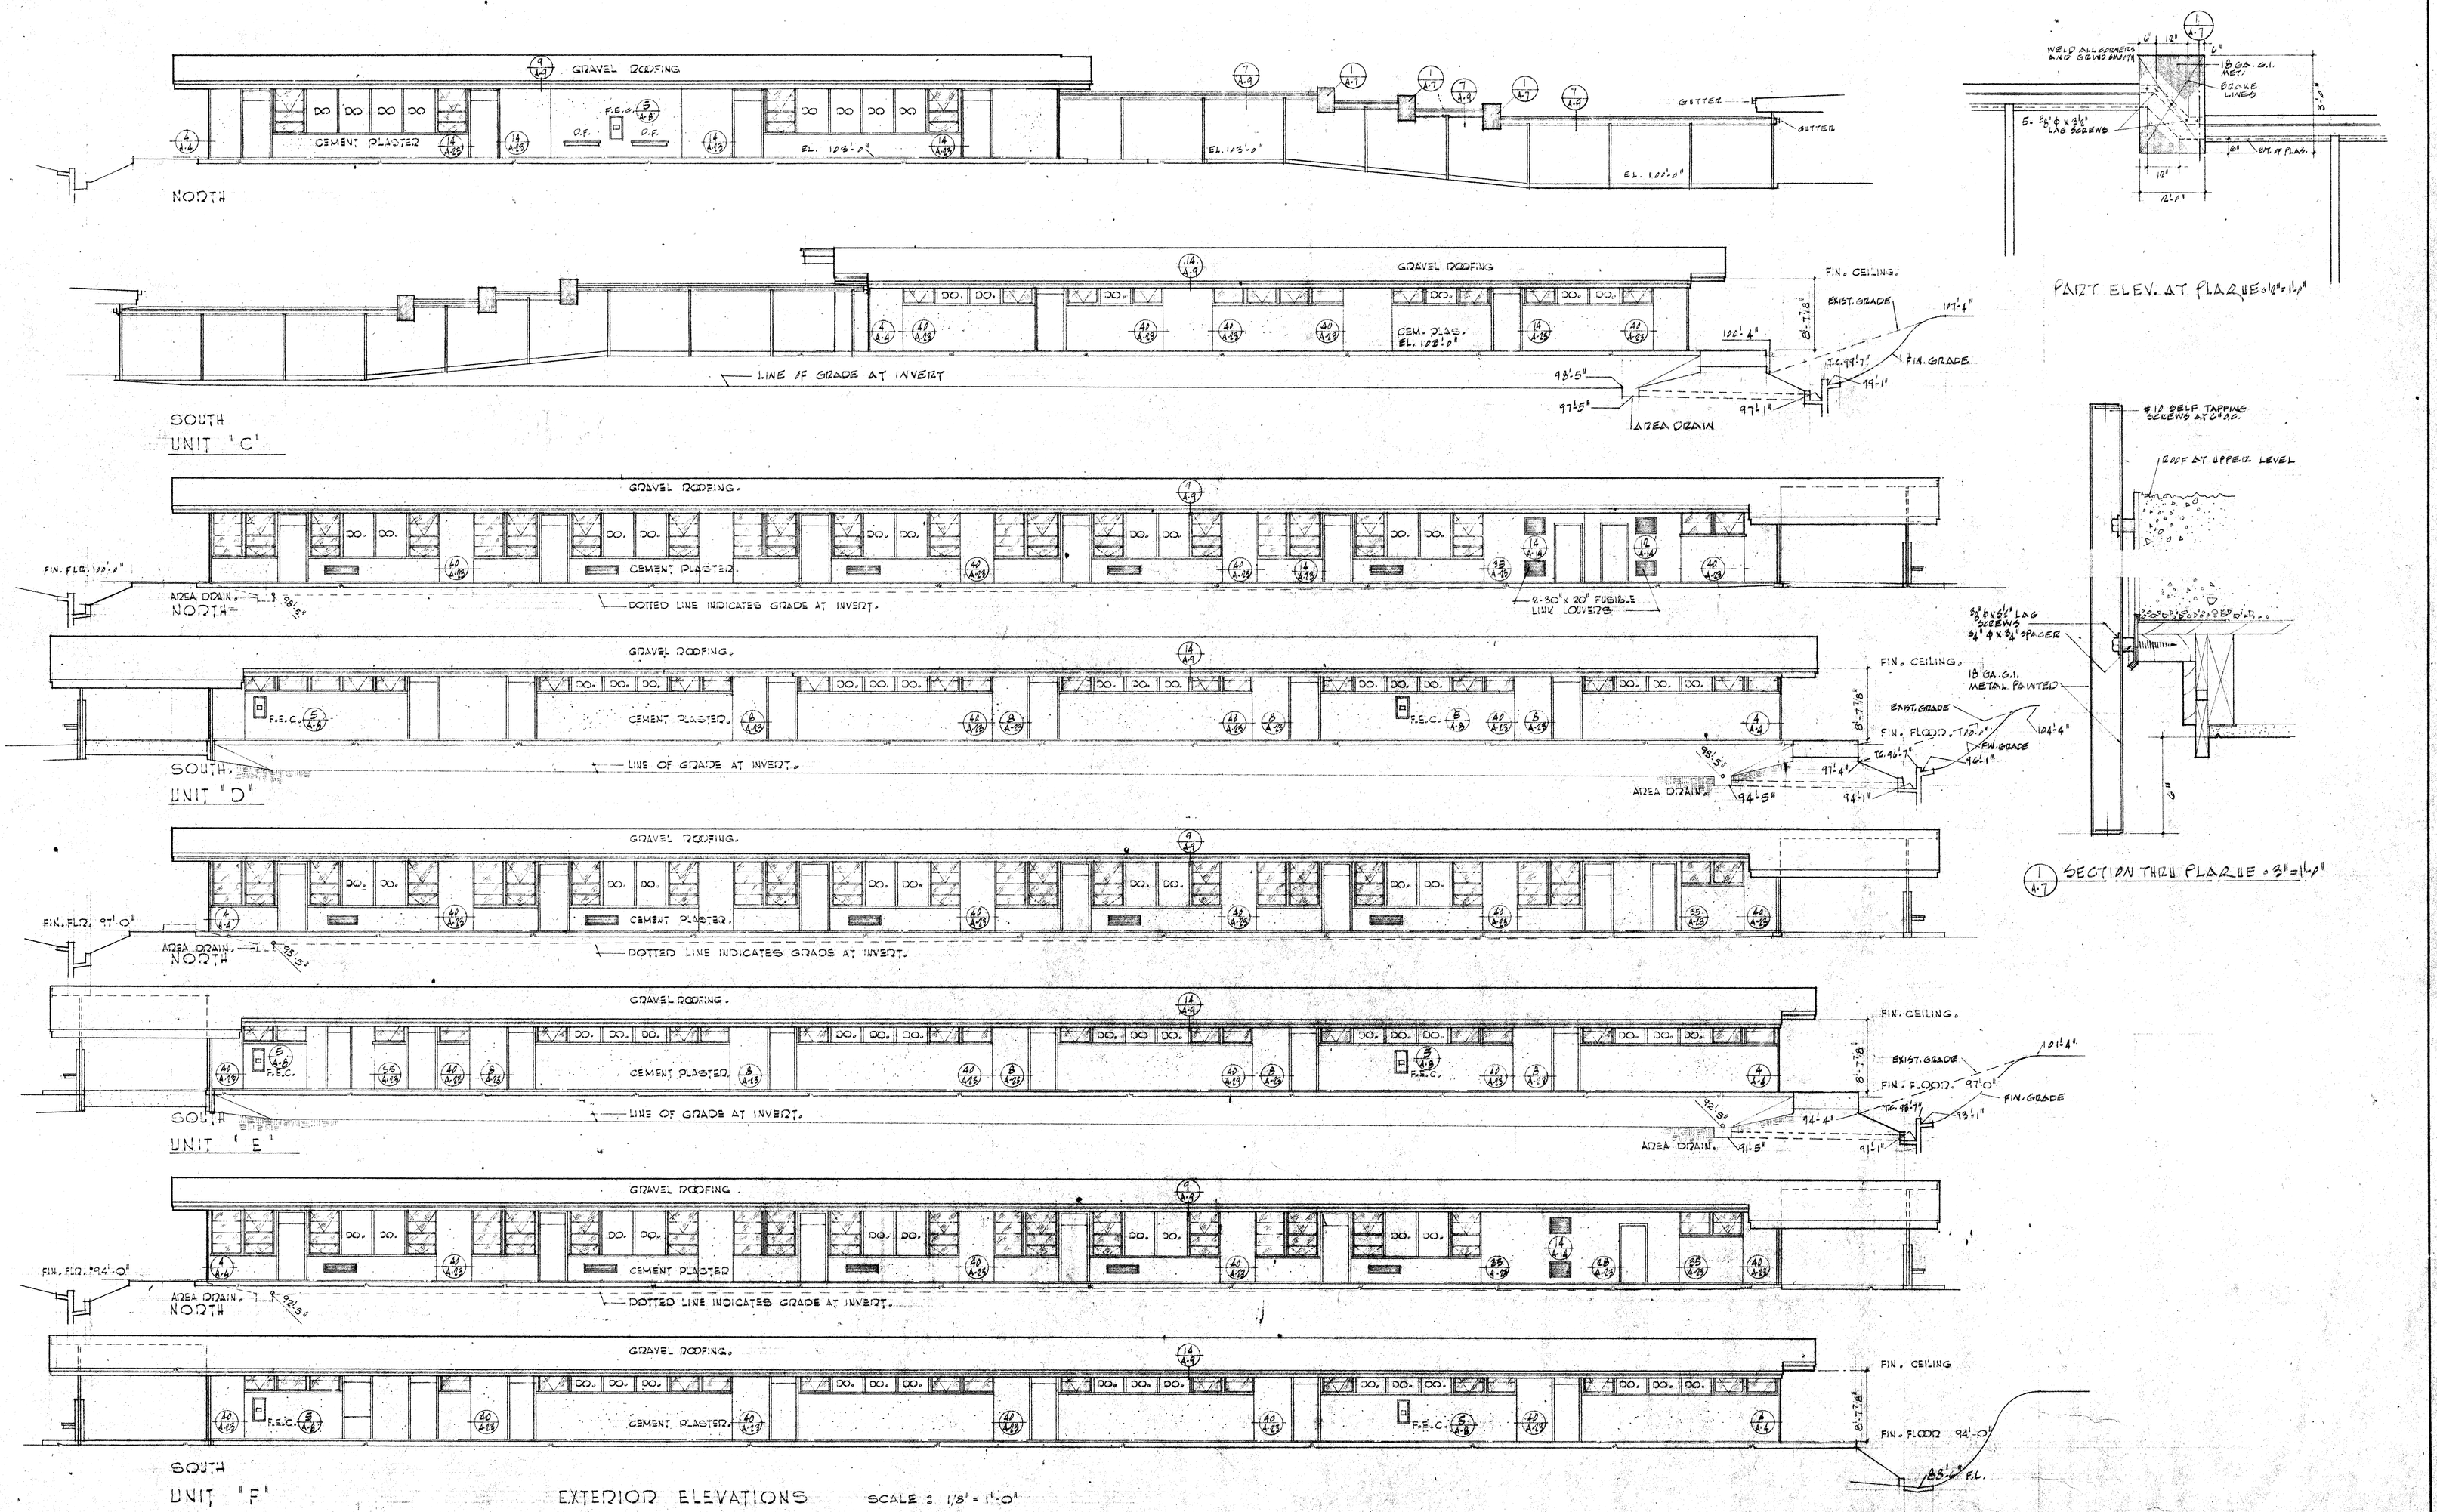

EXTERIOR ELEVATIONS SCALE : 1/8" = 1'-0"

EXTERIOR ELEVATIONS OF UNITS "C" "D" "E" & "F"

CHECK AND VERIFY ALL DIMENSIONS AND CONDITIONS AT JOB SITE BEFORE PROCEEDING WITH THE WORK. REPORT ANY DISCREPANCIES TO THE ARCHITECT.

OFFICE OF SUPERINTENDENT OF SCHOOLS APPROVED DATE	STATE OF CALIFORNIA DEPARTMENT OF PUBLIC WORKS DIVISION OF ARCHITECTURE	STATE OF CALIFORNIA — DEPARTMENT OF PUBLIC WORKS DIVISION OF ARCHITECTURE 17225 APPROVED JUN 11 1958 APPLICATION No.	BAKERSFIELD CITY SCHOOL DISTRICT BAKERSFIELD, CALIFORNIA. BOARD OF EDUCATION.

APPROVED BY BOARD OF EDUCATION CITY SCHOOL DISTRICT APR 14 1958 — APPROVED — DATE — EXECUTIVE OFFICER

MARK	DATE	REVISIONS
A		
B		
C		
D		
E		

DATE
DRAWN J. KRAMER
CHECKED

Ernest L. McCoy
ERNEST L. McCOY A.I.A. ARCHITECT
2011 H. STREET BAKERSFIELD
PHONE FA. 4-9851 CALIFORNIA
C-335
JOB No. 57-23

PICO STREET SCHOOL
PICO STREET AND EDWARDS AVE.
BAKERSFIELD, CALIFORNIA.

SHEET NO. 7 OF 42 SHTS.