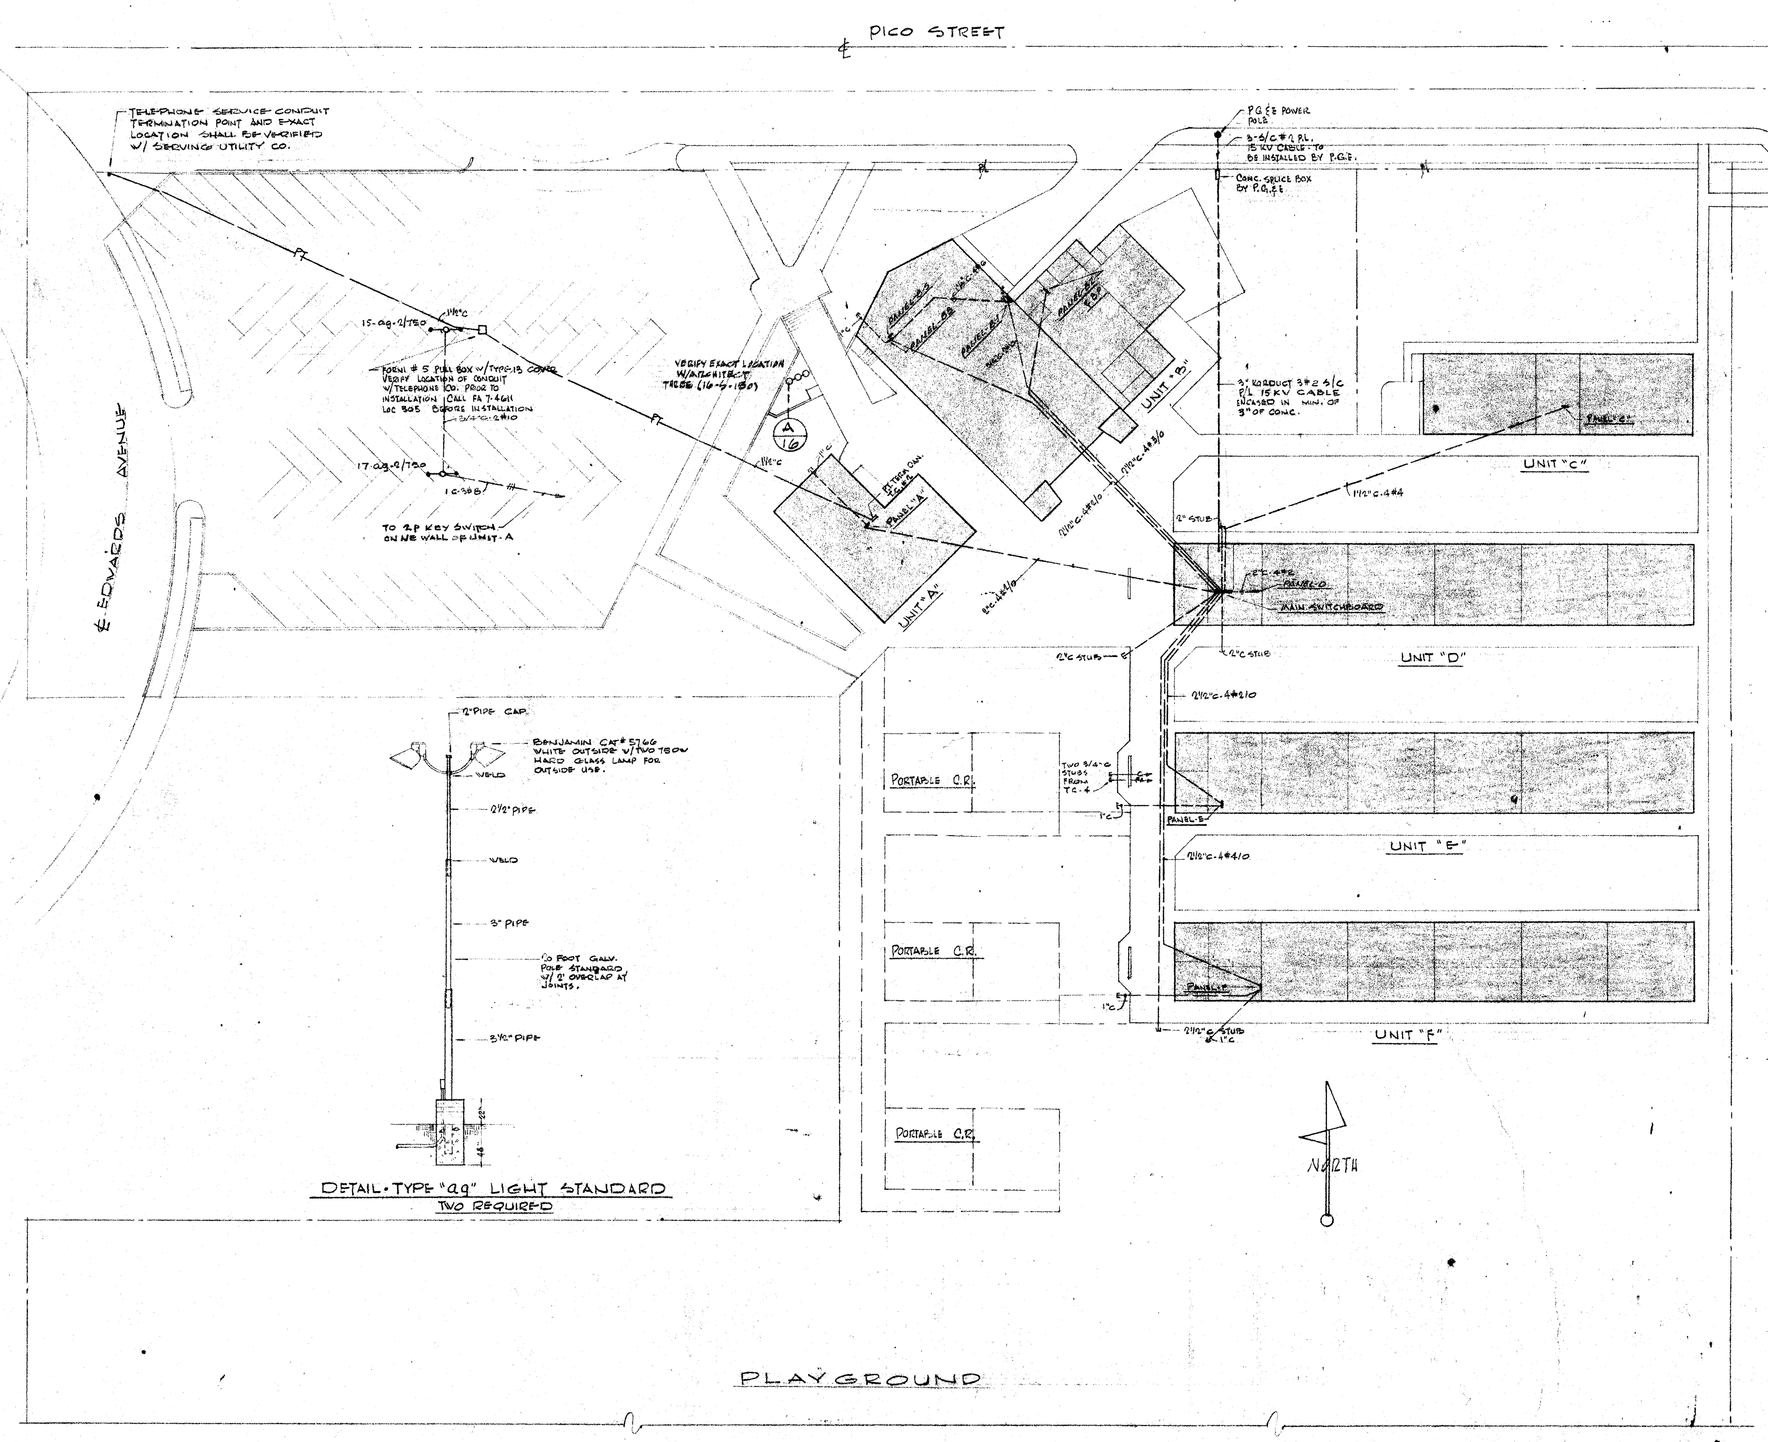
PICO STREET
EDWARDS AVENUE
TELEPHONE SERVICE CONDUIT TERMINATION POINT AND EXACT LOCATION SHALL BE VERIFIED W/ GROVE UNION UTILITY CO.
PG&E'S POWER POLE
3-#6 C #2 AL. 15 KV CABLE TO BE INSTALLED BY P.G.&E.
CONC. SERVICE BOX BY P.G.&E.
5" RIGIDUIT 3 #2 6/C AL 15 KV CABLE INCASED IN MIN. OF 3" OF CONC.
15-#8-T/THW
3/4"C
#8 BARE
#8 BARE
#8 BARE