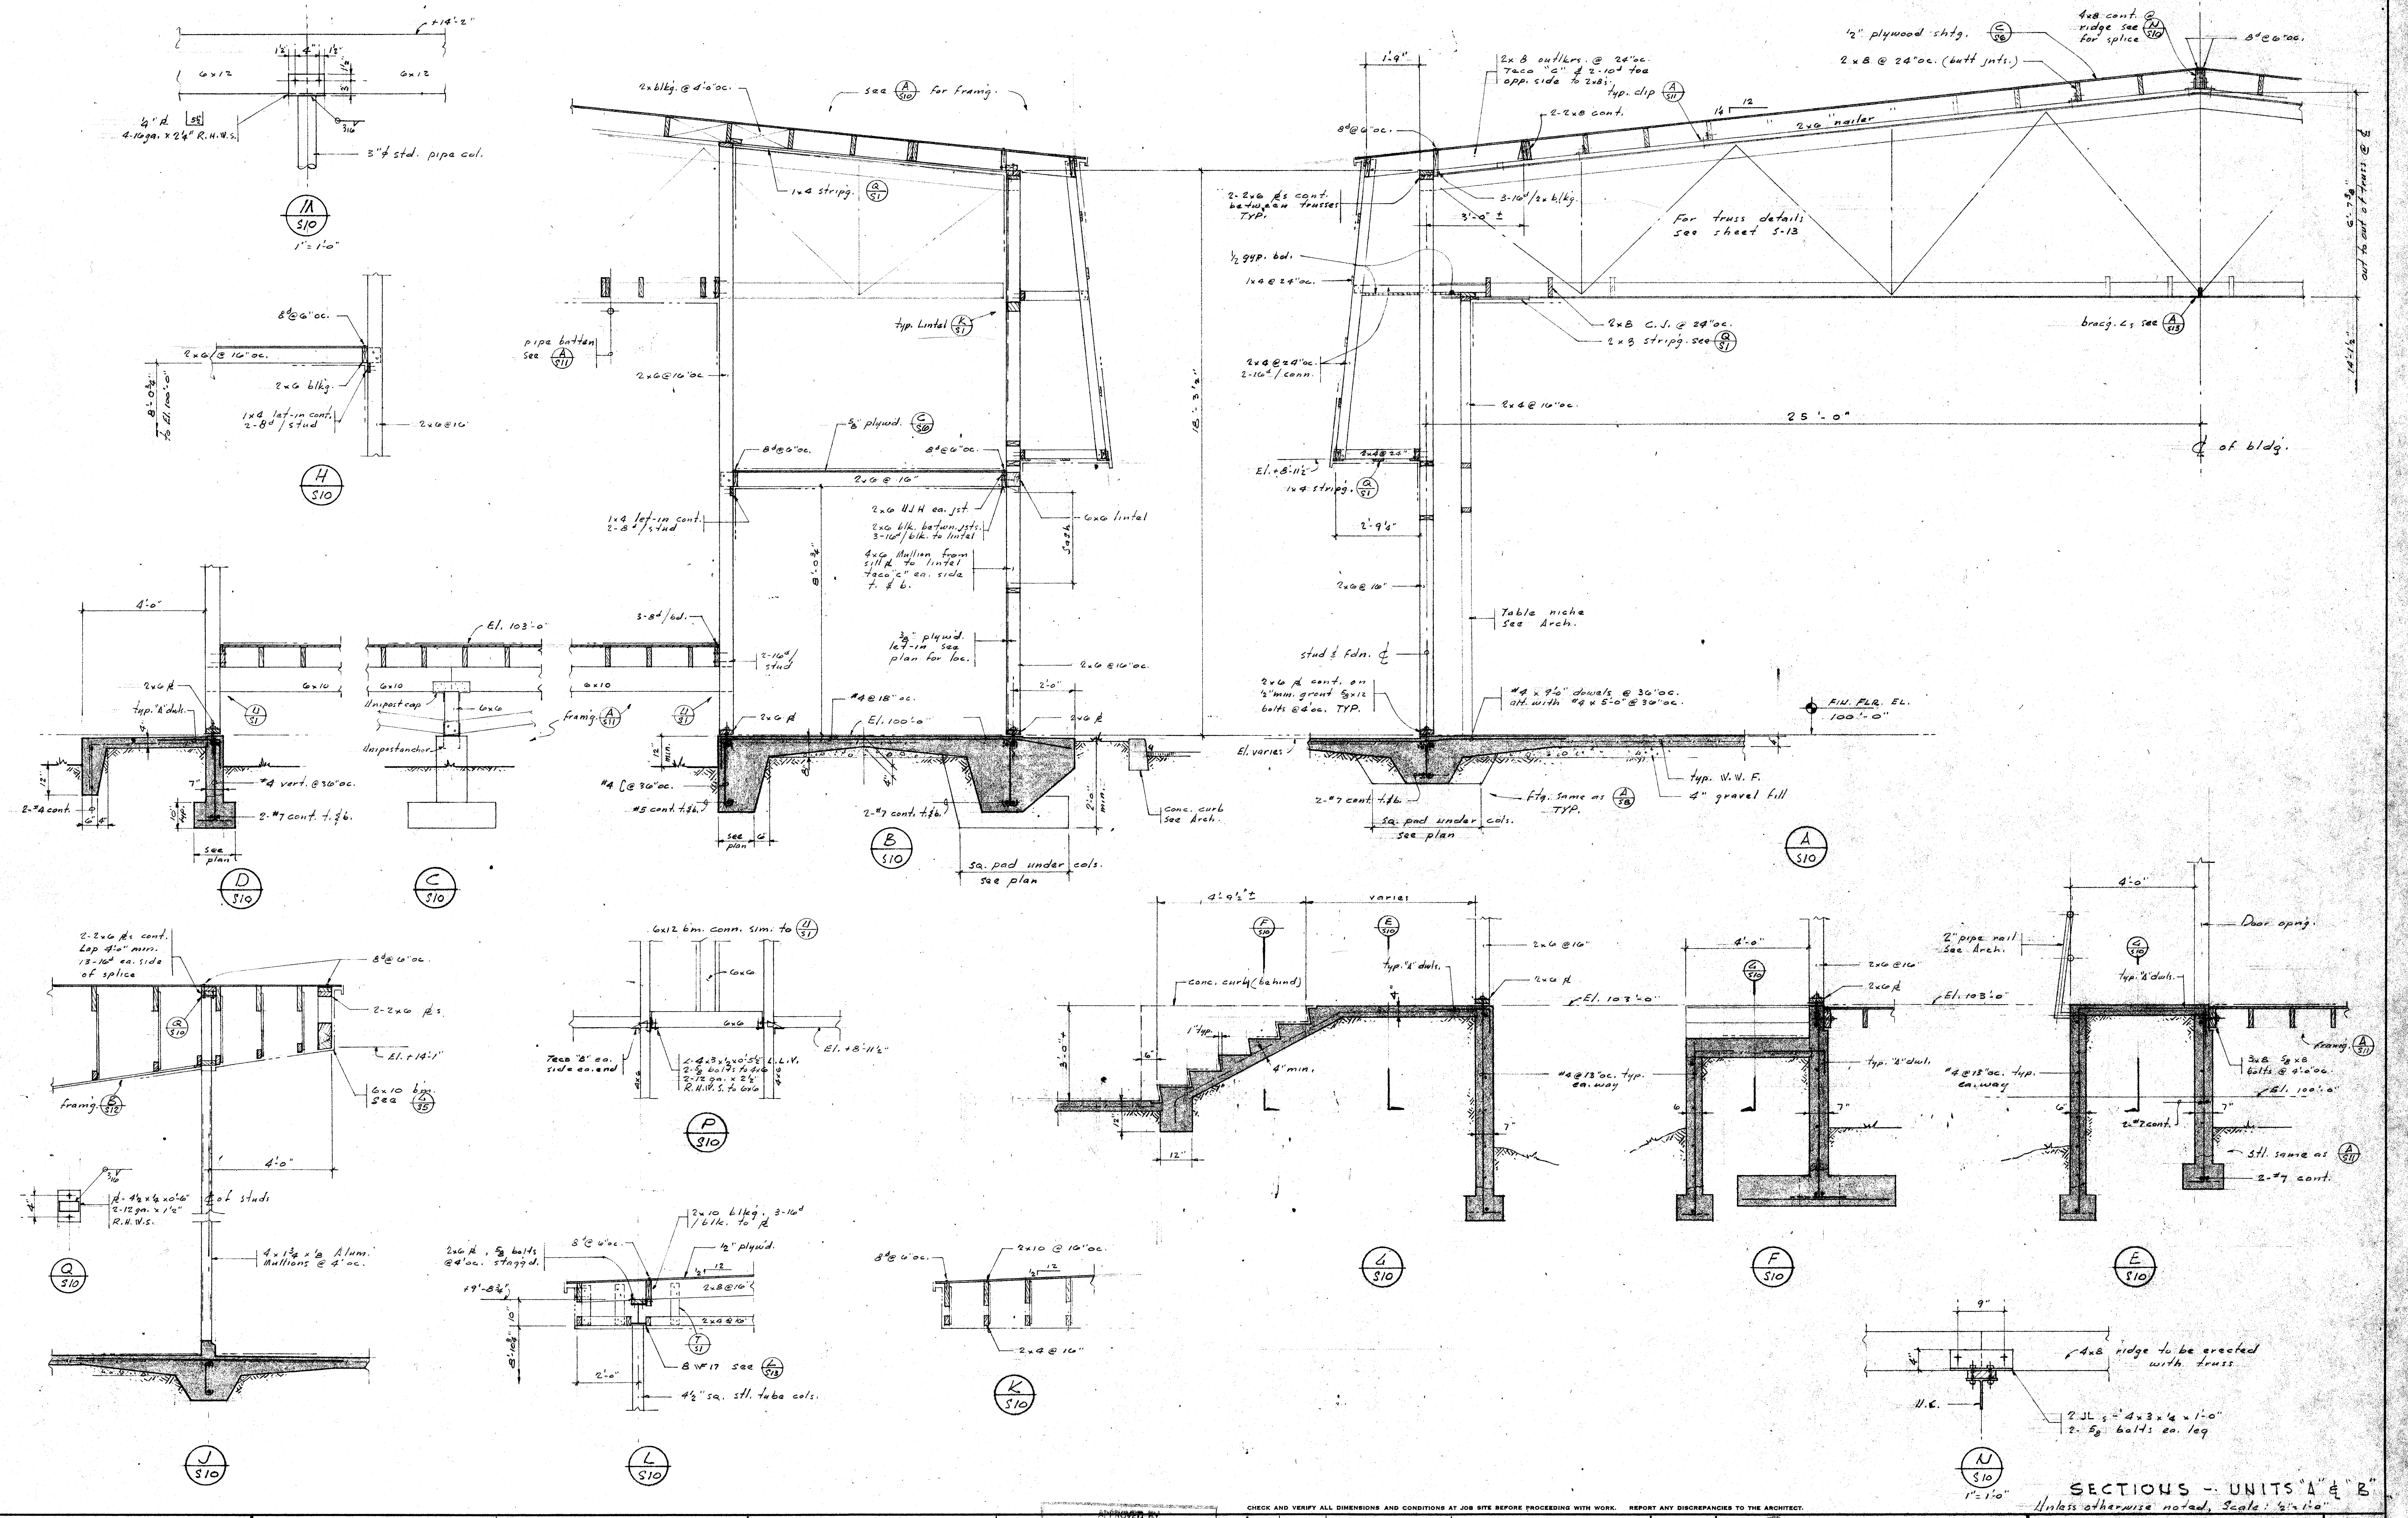

CHECK AND VERIFY ALL DIMENSIONS AND CONDITIONS AT JOB SITE BEFORE PROCEEDING WITH WORK. REPORT ANY DISCREPANCIES TO THE ARCHITECT.

OFFICE OF SUPERINTENDENT OF SCHOOLS APPROVED DATE	STATE OF CALIFORNIA DEPARTMENT OF PUBLIC WORKS DIVISION OF ARCHITECTURE	STATE OF CALIFORNIA — DEPARTMENT OF PUBLIC WORKS DIVISION OF ARCHITECTURE APPROVED JUN 6 - 1958	BAKERSFIELD CITY SCHOOL DISTRICT. BAKERSFIELD, CALIFORNIA. BOARD OF EDUCATION.	APPROVED APPROVED BY BOARD OF EDUCATION BAKERSFIELD CITY SCHOOL DISTRICT DATE 4/14/58 BY [signature] SUPERINTENDENT OF SCHOOLS	MARK / DATE / REVISIONS	HILLMAN & NOWELL STRUCTURAL ENGINEERS ARCHITECTS BUILDING LOS ANGELES 17	DATE DRAWN R. Mohler CHECKED ERNEST L McCOY A. I. A. ARCHITECT 2811 H STREET BAKERSFIELD C-335 JOB No. PHONE FA. 4-9851 CALIFORNIA	PICO STREET SCHOOL PICO STREET AND EDWARDS AVE. BAKERSFIELD, CALIFORNIA. SHEET No. S10 OF SHEETS