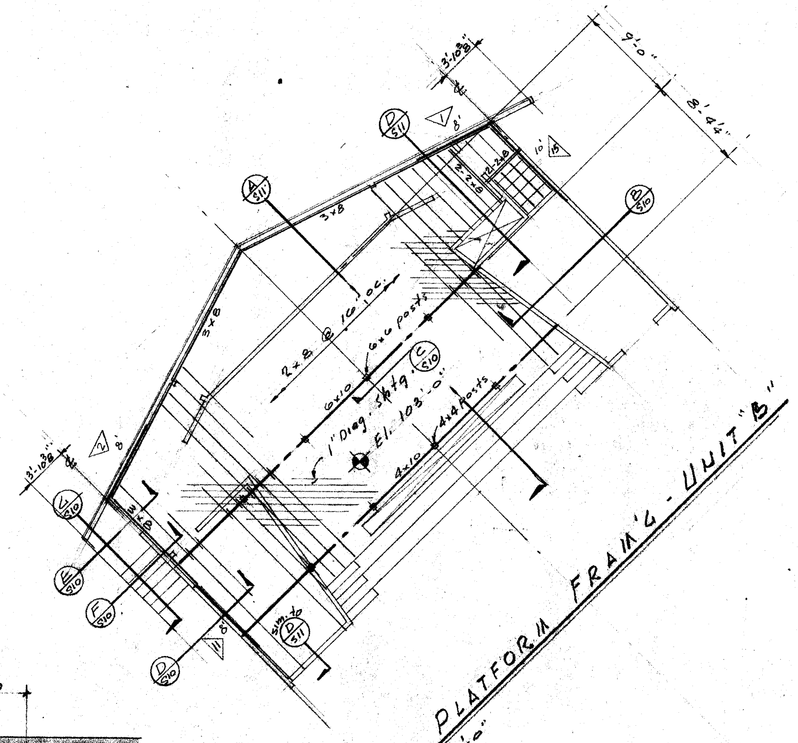

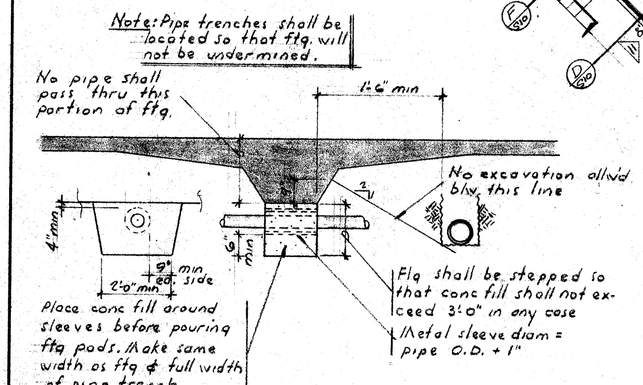

TYP. PIPE UNDER FTG. DETAIL

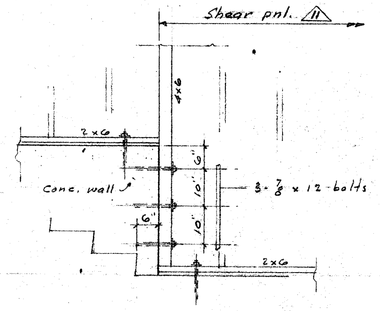

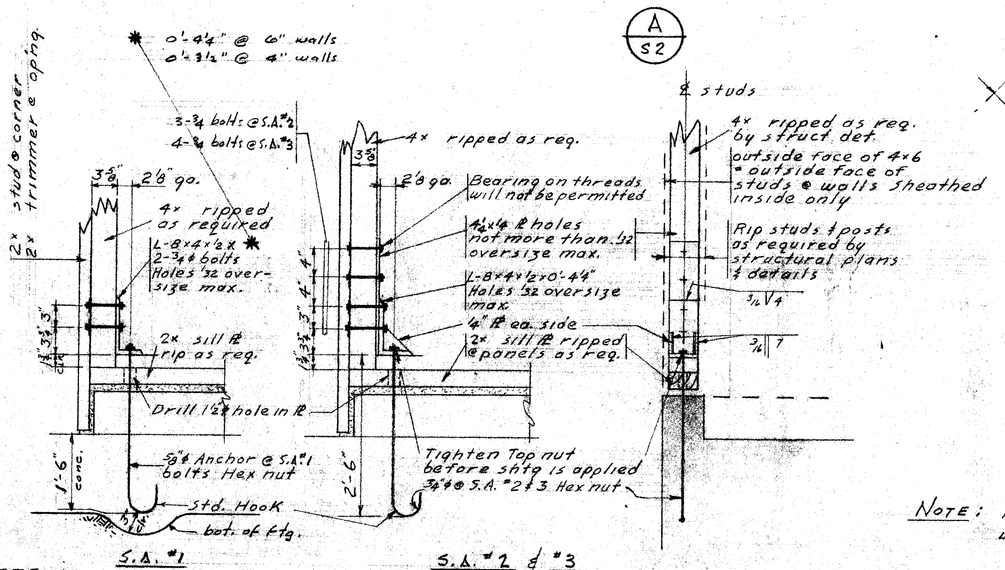

NOTE
To properly locate special anchor bolts, contractor to check structural framing and location of Architectural openings before placing bolts.

SPECIAL ANCHOR DETAILS B S2

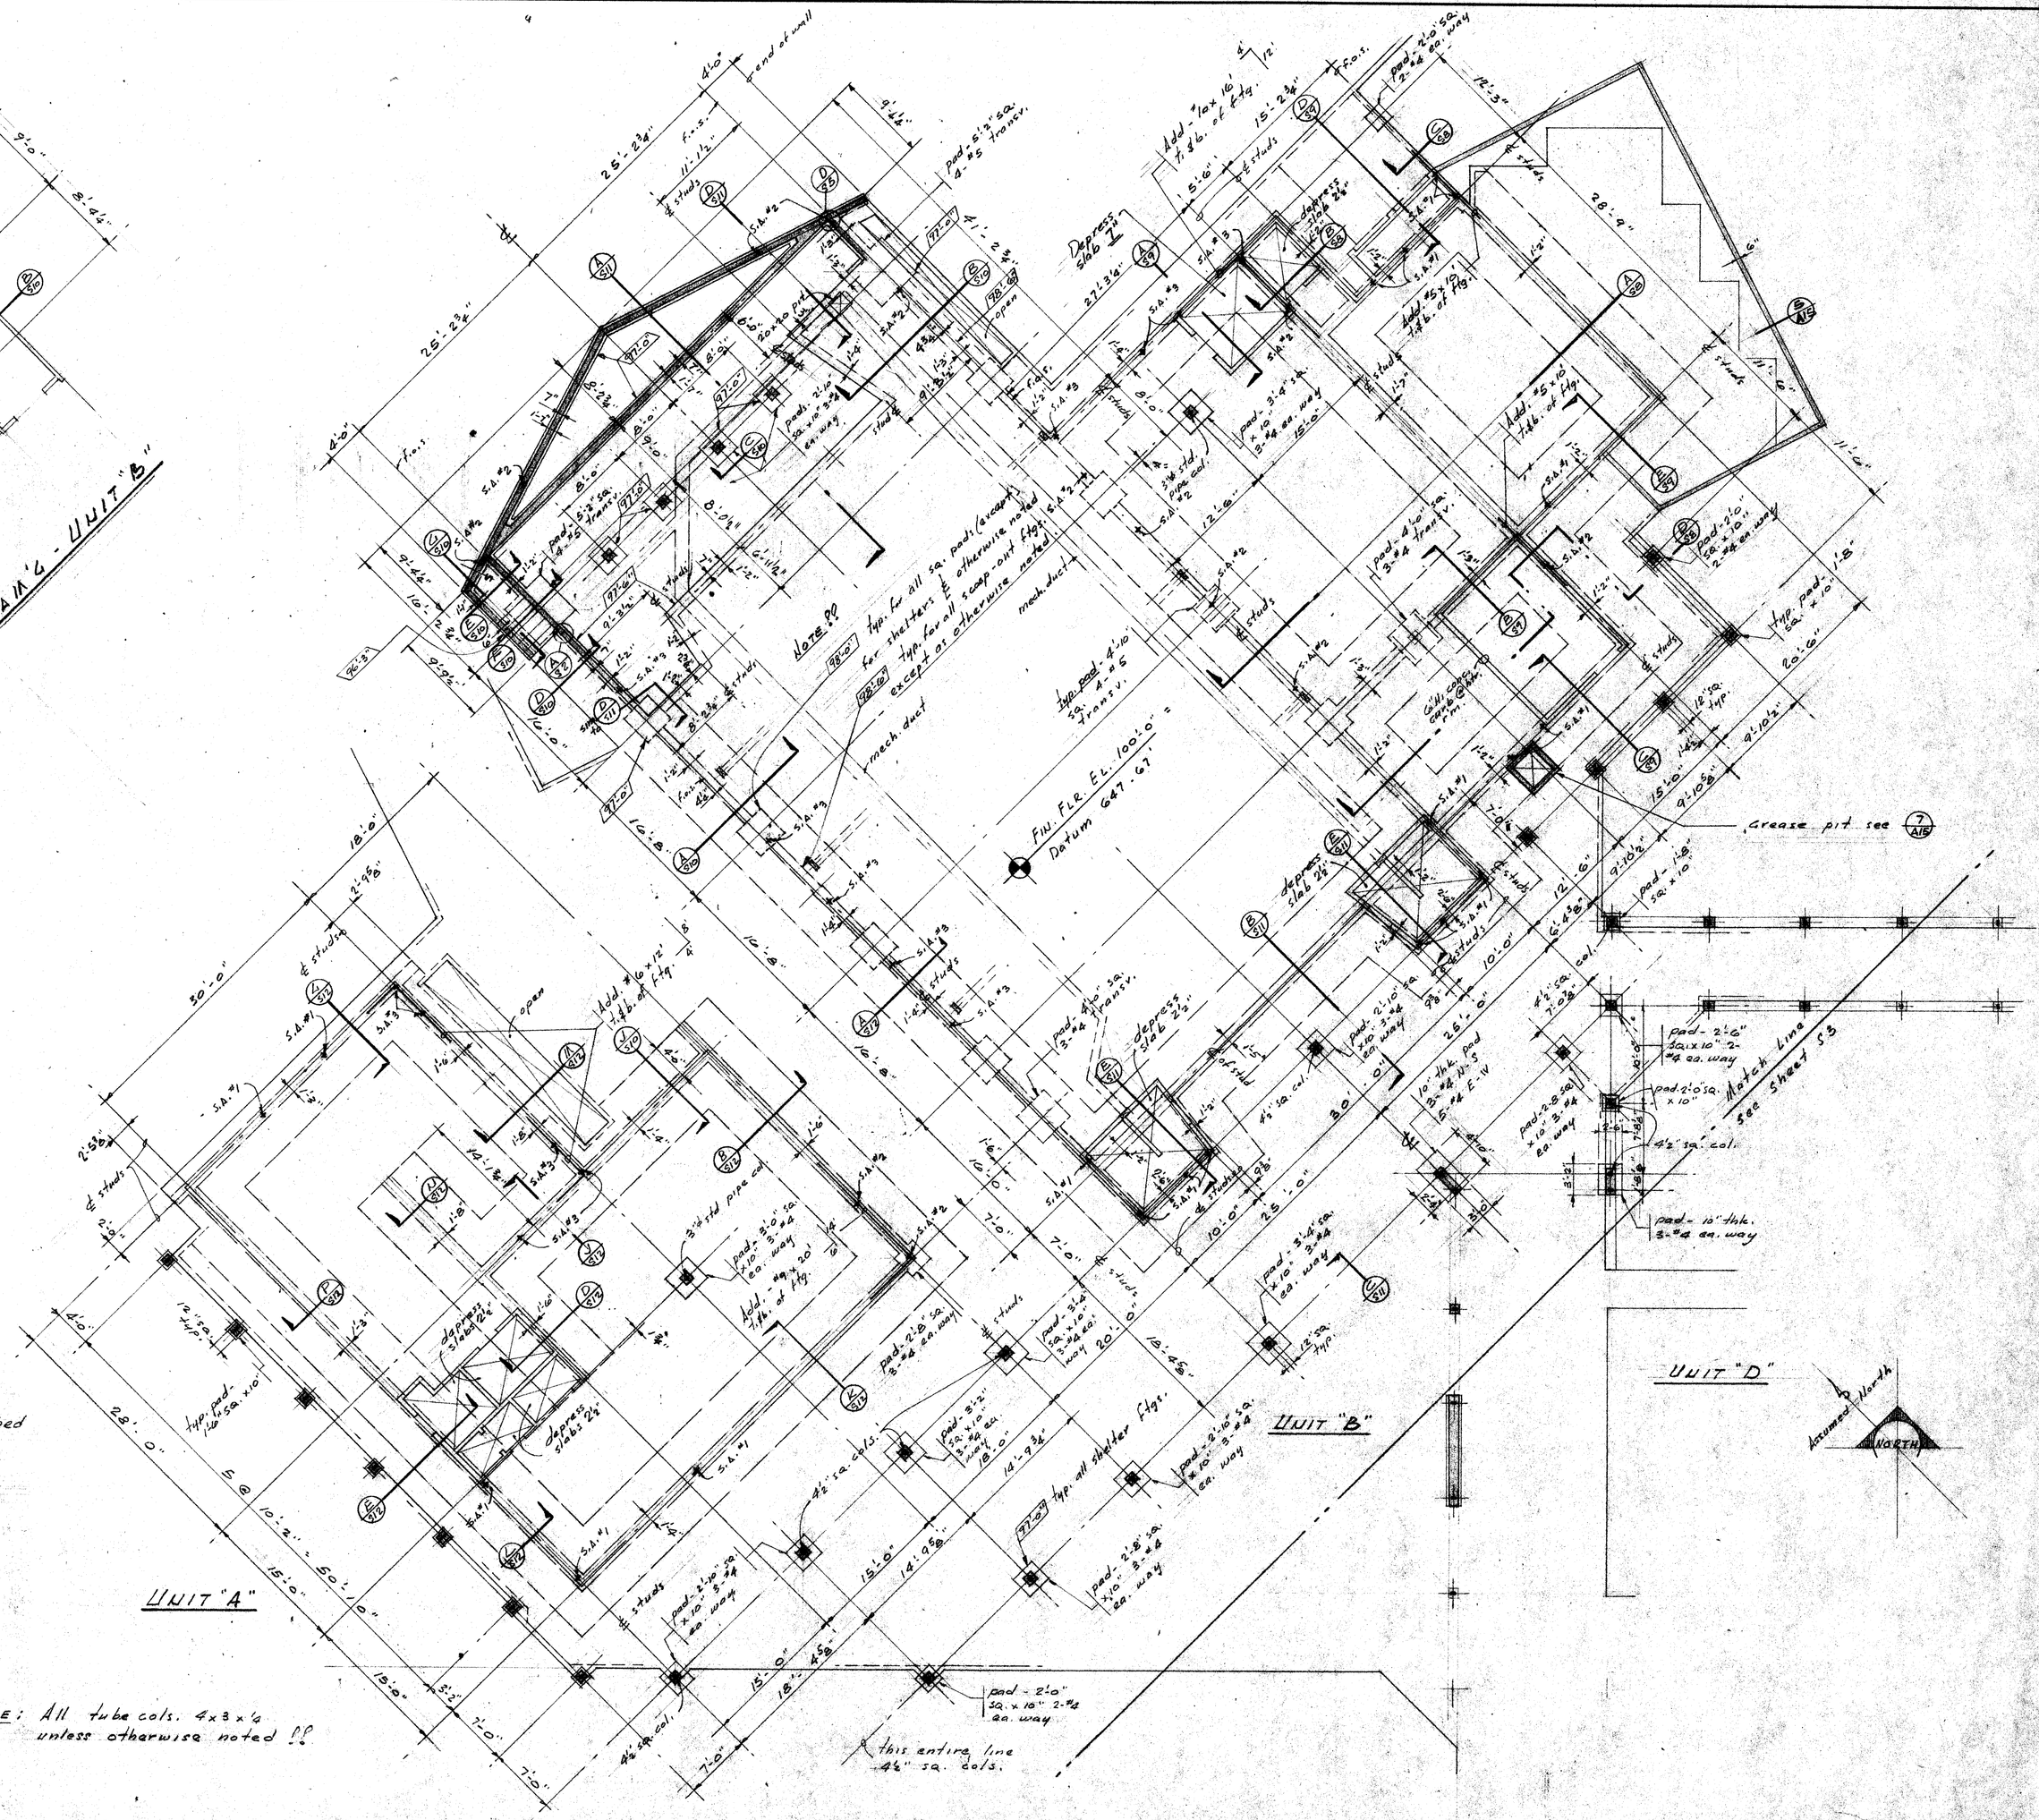

NOTE: All tube cols. 4x3x¼ unless otherwise noted !!

FOUNDATION PLAN

For typical notes, see sheet S-3

⅛" = 1'-0"

FOUNDATION PLANS - UNITS "4" & "B"
Unless otherwise noted, Scale: ½" = 1'-0"

OFFICE OF SUPERINTENDENT OF SCHOOLS
APPROVED
DATE

STATE OF CALIFORNIA
DEPARTMENT OF PUBLIC WORKS
DIVISION OF ARCHITECTURE

STATE OF CALIFORNIA — DEPARTMENT OF PUBLIC WORKS — DIVISION OF ARCHITECTURE
17225 APPROVED JUN 6 - 1958
By E. Manning and

BAKERSFIELD CITY SCHOOL DISTRICT.
BAKERSFIELD, CALIFORNIA.
BOARD OF EDUCATION.

APPROVED BY BOARD OF EDUCATION BAKERSFIELD CITY SCHOOL DISTRICT
DATE 4/14/58
BY John B. Campbell
SUPERINTENDENT OF SCHOOLS AND SECRETARY OF BOARD

CHECK AND VERIFY ALL DIMENSIONS AND CONDITIONS AT JOB SITE BEFORE PROCEEDING WITH WORK. REPORT ANY DISCREPANCIES TO THE ARCHITECT.

MARK	DATE	REVISIONS
1		
2		
3		
4		

HILLMAN & NOWELL
STRUCTURAL ENGINEERS
ARCHITECTS BUILDING LOS ANGELES 17
Laurence Nowell

DATE
DRAWN R. MOELLER
CHECKED

Ernest L McCoy
C-339 JOB No.
ERNEST L. McCOY A.I.A. ARCHITECT
2811 H STREET PHONE FA. 4-0081
BAKERSFIELD CALIFORNIA

PICO STREET SCHOOL
PICO STREET AND EDWARDS AVE.
BAKERSFIELD, CALIFORNIA.

SHEET No. S2 OF SHEETS

DIETZGEN-POST CLEARPRINT 1000H