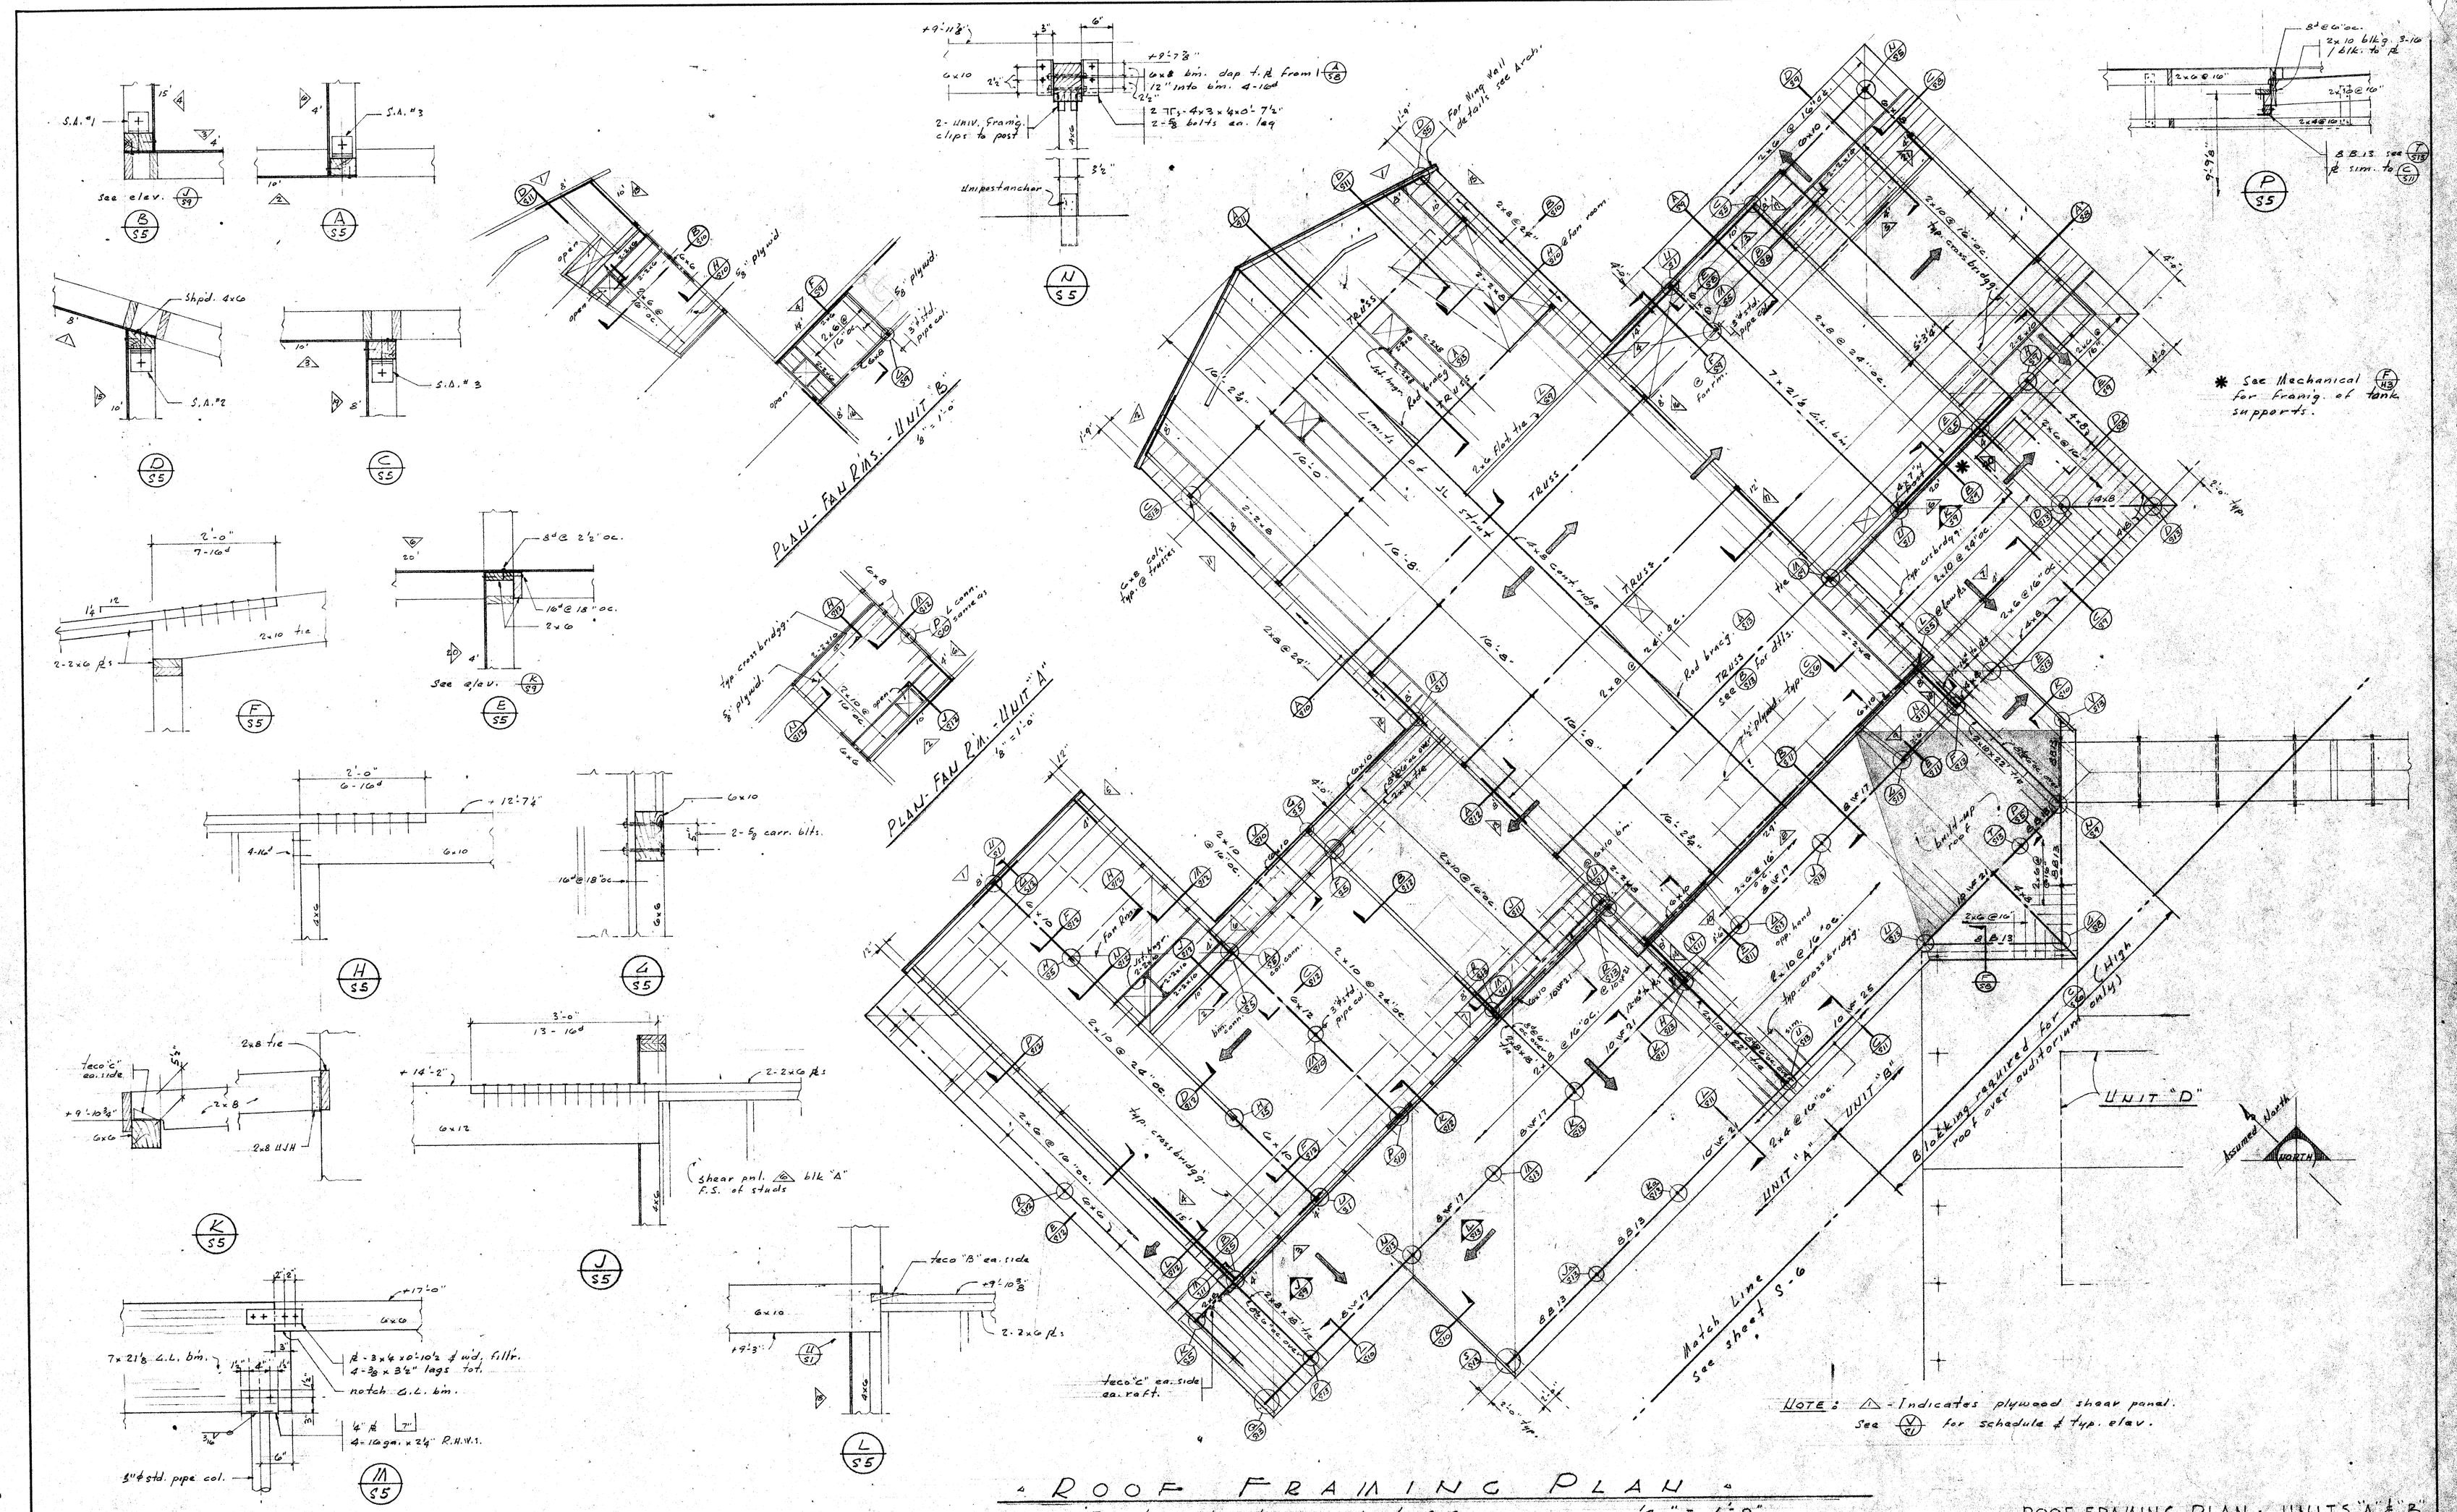

ROOF FRAMING PLAN

For typical notes, see sheet S-6

1/8" = 1'-0"

ROOF FRAMING PLAN - UNITS "A" & "B"
Unless otherwise noted, Scale: 1" = 1'-0"

CHECK AND VERIFY ALL DIMENSIONS AND CONDITIONS AT JOB SITE BEFORE PROCEEDING WITH WORK. REPORT ANY DISCREPANCIES TO THE ARCHITECT.

OFFICE OF SUPERINTENDENT OF SCHOOLS APPROVED DATE	STATE OF CALIFORNIA DEPARTMENT OF PUBLIC WORKS DIVISION OF ARCHITECTURE	STATE OF CALIFORNIA — DEPARTMENT OF PUBLIC WORKS DIVISION OF ARCHITECTURE 17225 APPROVED JUN 6 - 1958	BAKERSFIELD CITY SCHOOL DISTRICT. BAKERSFIELD, CALIFORNIA. BOARD OF EDUCATION.	APPROVED BY BOARD OF EDUCATION BAKERSFIELD CITY SCHOOL DISTRICT DATE #114 1958 BY: Peter A. Leighton SUPERINTENDENT OF SCHOOLS EXECUTIVE OFFICER	MARK / DATE / REVISIONS	HILLMAN & NOWELL STRUCTURAL ENGINEERS ARCHITECTS BUILDING LOS ANGELES 17 Lawrence Nowell	DATE DRAWN R. Homer CHECKED

ERNEST L. McCOY A. I. A. ARCHITECT
2811 H STREET
BAKERSFIELD
PHONE FA. 4-6851
CALIFORNIA
C-335
JOB No.

PICO STREET SCHOOL
PICO STREET AND EDWARDS AVE.
BAKERSFIELD, CALIFORNIA.

SHEET NO. S5 OF SHEETS

DIETERICH-POST CLEARPRINT 1000H