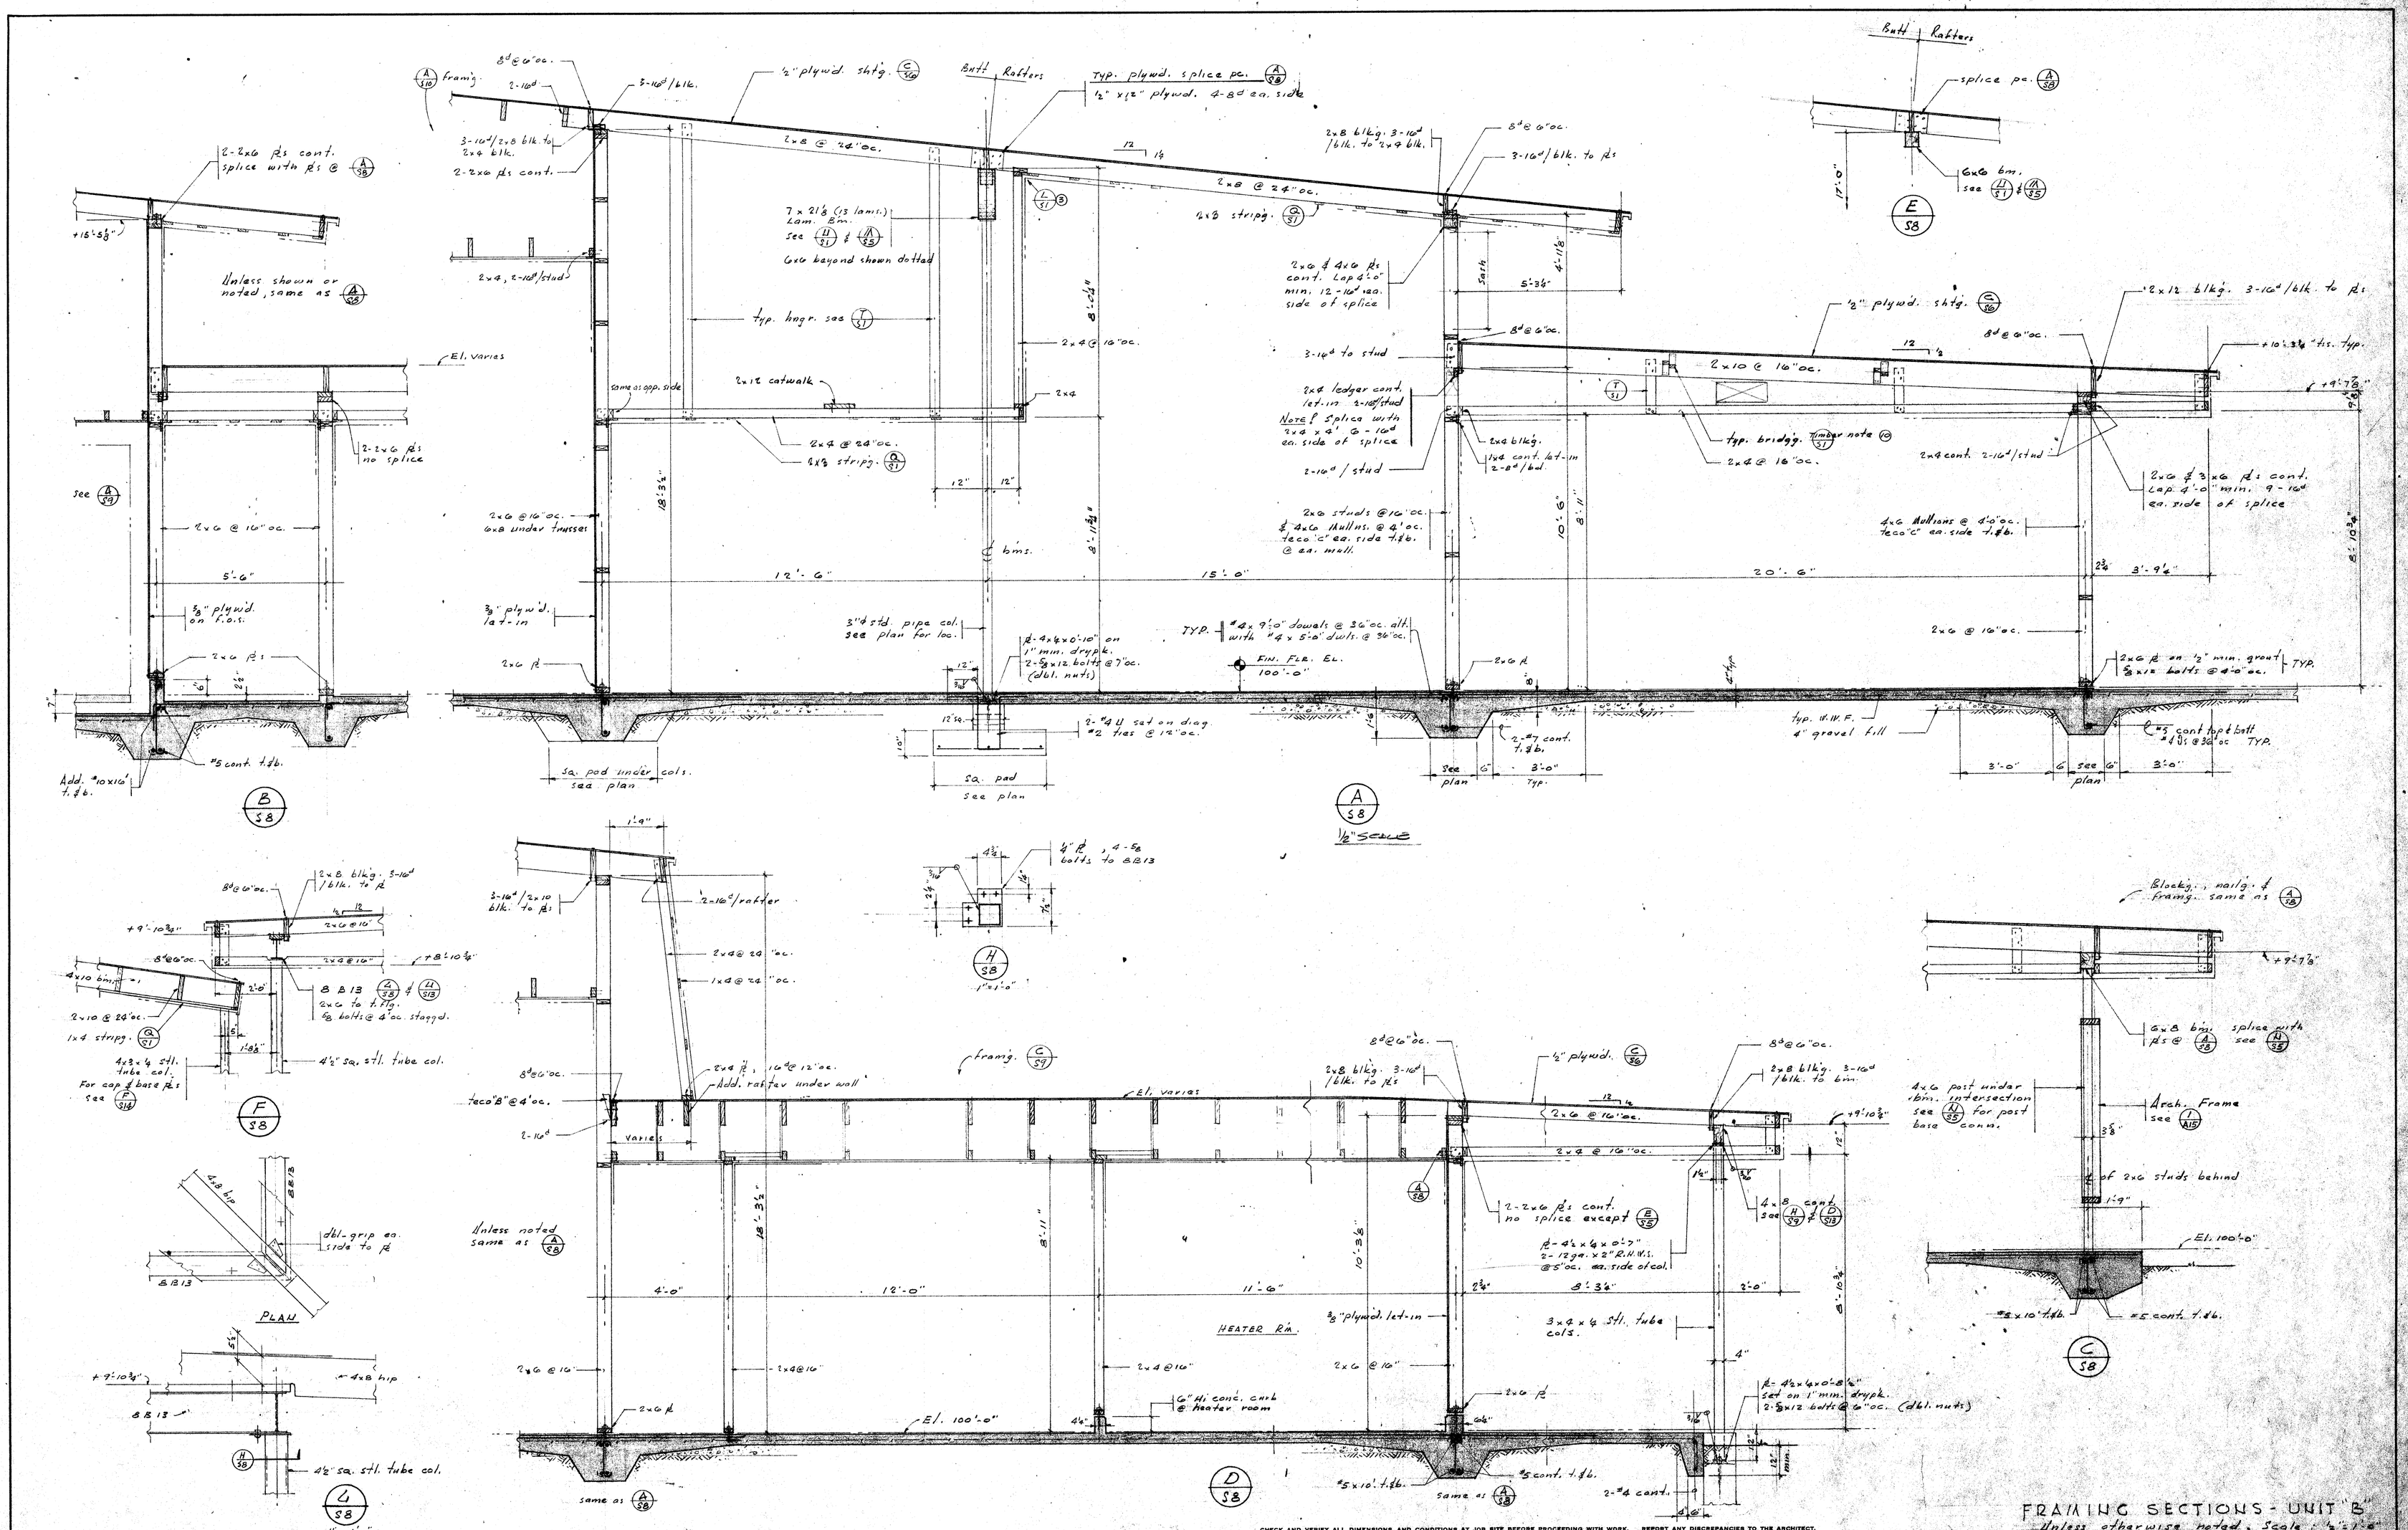

CHECK AND VERIFY ALL DIMENSIONS AND CONDITIONS AT JOB SITE BEFORE PROCEEDING WITH WORK. REPORT ANY DISCREPANCIES TO THE ARCHITECT.

OFFICE OF SUPERINTENDENT OF SCHOOLS
APPROVED
DATE

STATE OF CALIFORNIA
DEPARTMENT OF PUBLIC WORKS
DIVISION OF ARCHITECTURE

STATE OF CALIFORNIA — DEPARTMENT OF PUBLIC WORKS
DIVISION OF ARCHITECTURE
17225 APPROVED JUN 6 - 1958

BAKERSFIELD CITY SCHOOL DISTRICT.
BAKERSFIELD, CALIFORNIA.
BOARD OF EDUCATION.

APPROVED
APPROVED BY BOARD OF EDUCATION BAKERSFIELD CITY SCHOOL DISTRICT
DATE 6/11/58
SUPERINTENDENT AND EXECUTIVE OFFICER

MARK	DATE	REVISIONS
1		
2		
3		
4		
5		

HILLMAN & NOWELL
STRUCTURAL ENGINEERS
ARCHITECTS BUILDING LOS ANGELES 17
Lawrence Nowell

DATE
DRAWN R. MOILLER
CHECKED

Ernest L. McCoy
ERNEST L. McCOY A. I. A. ARCHITECT
2811 H STREET
BAKERSFIELD
PHONE FA 4-9851
CALIFORNIA

C-335
JOB No.

PICO STREET SCHOOL
PICO STREET AND EDWARDS AVE.
BAKERSFIELD, CALIFORNIA.

SHEET No. 58
OF SHEETS

DIETERICH-POST CLEARPRINT 1000H