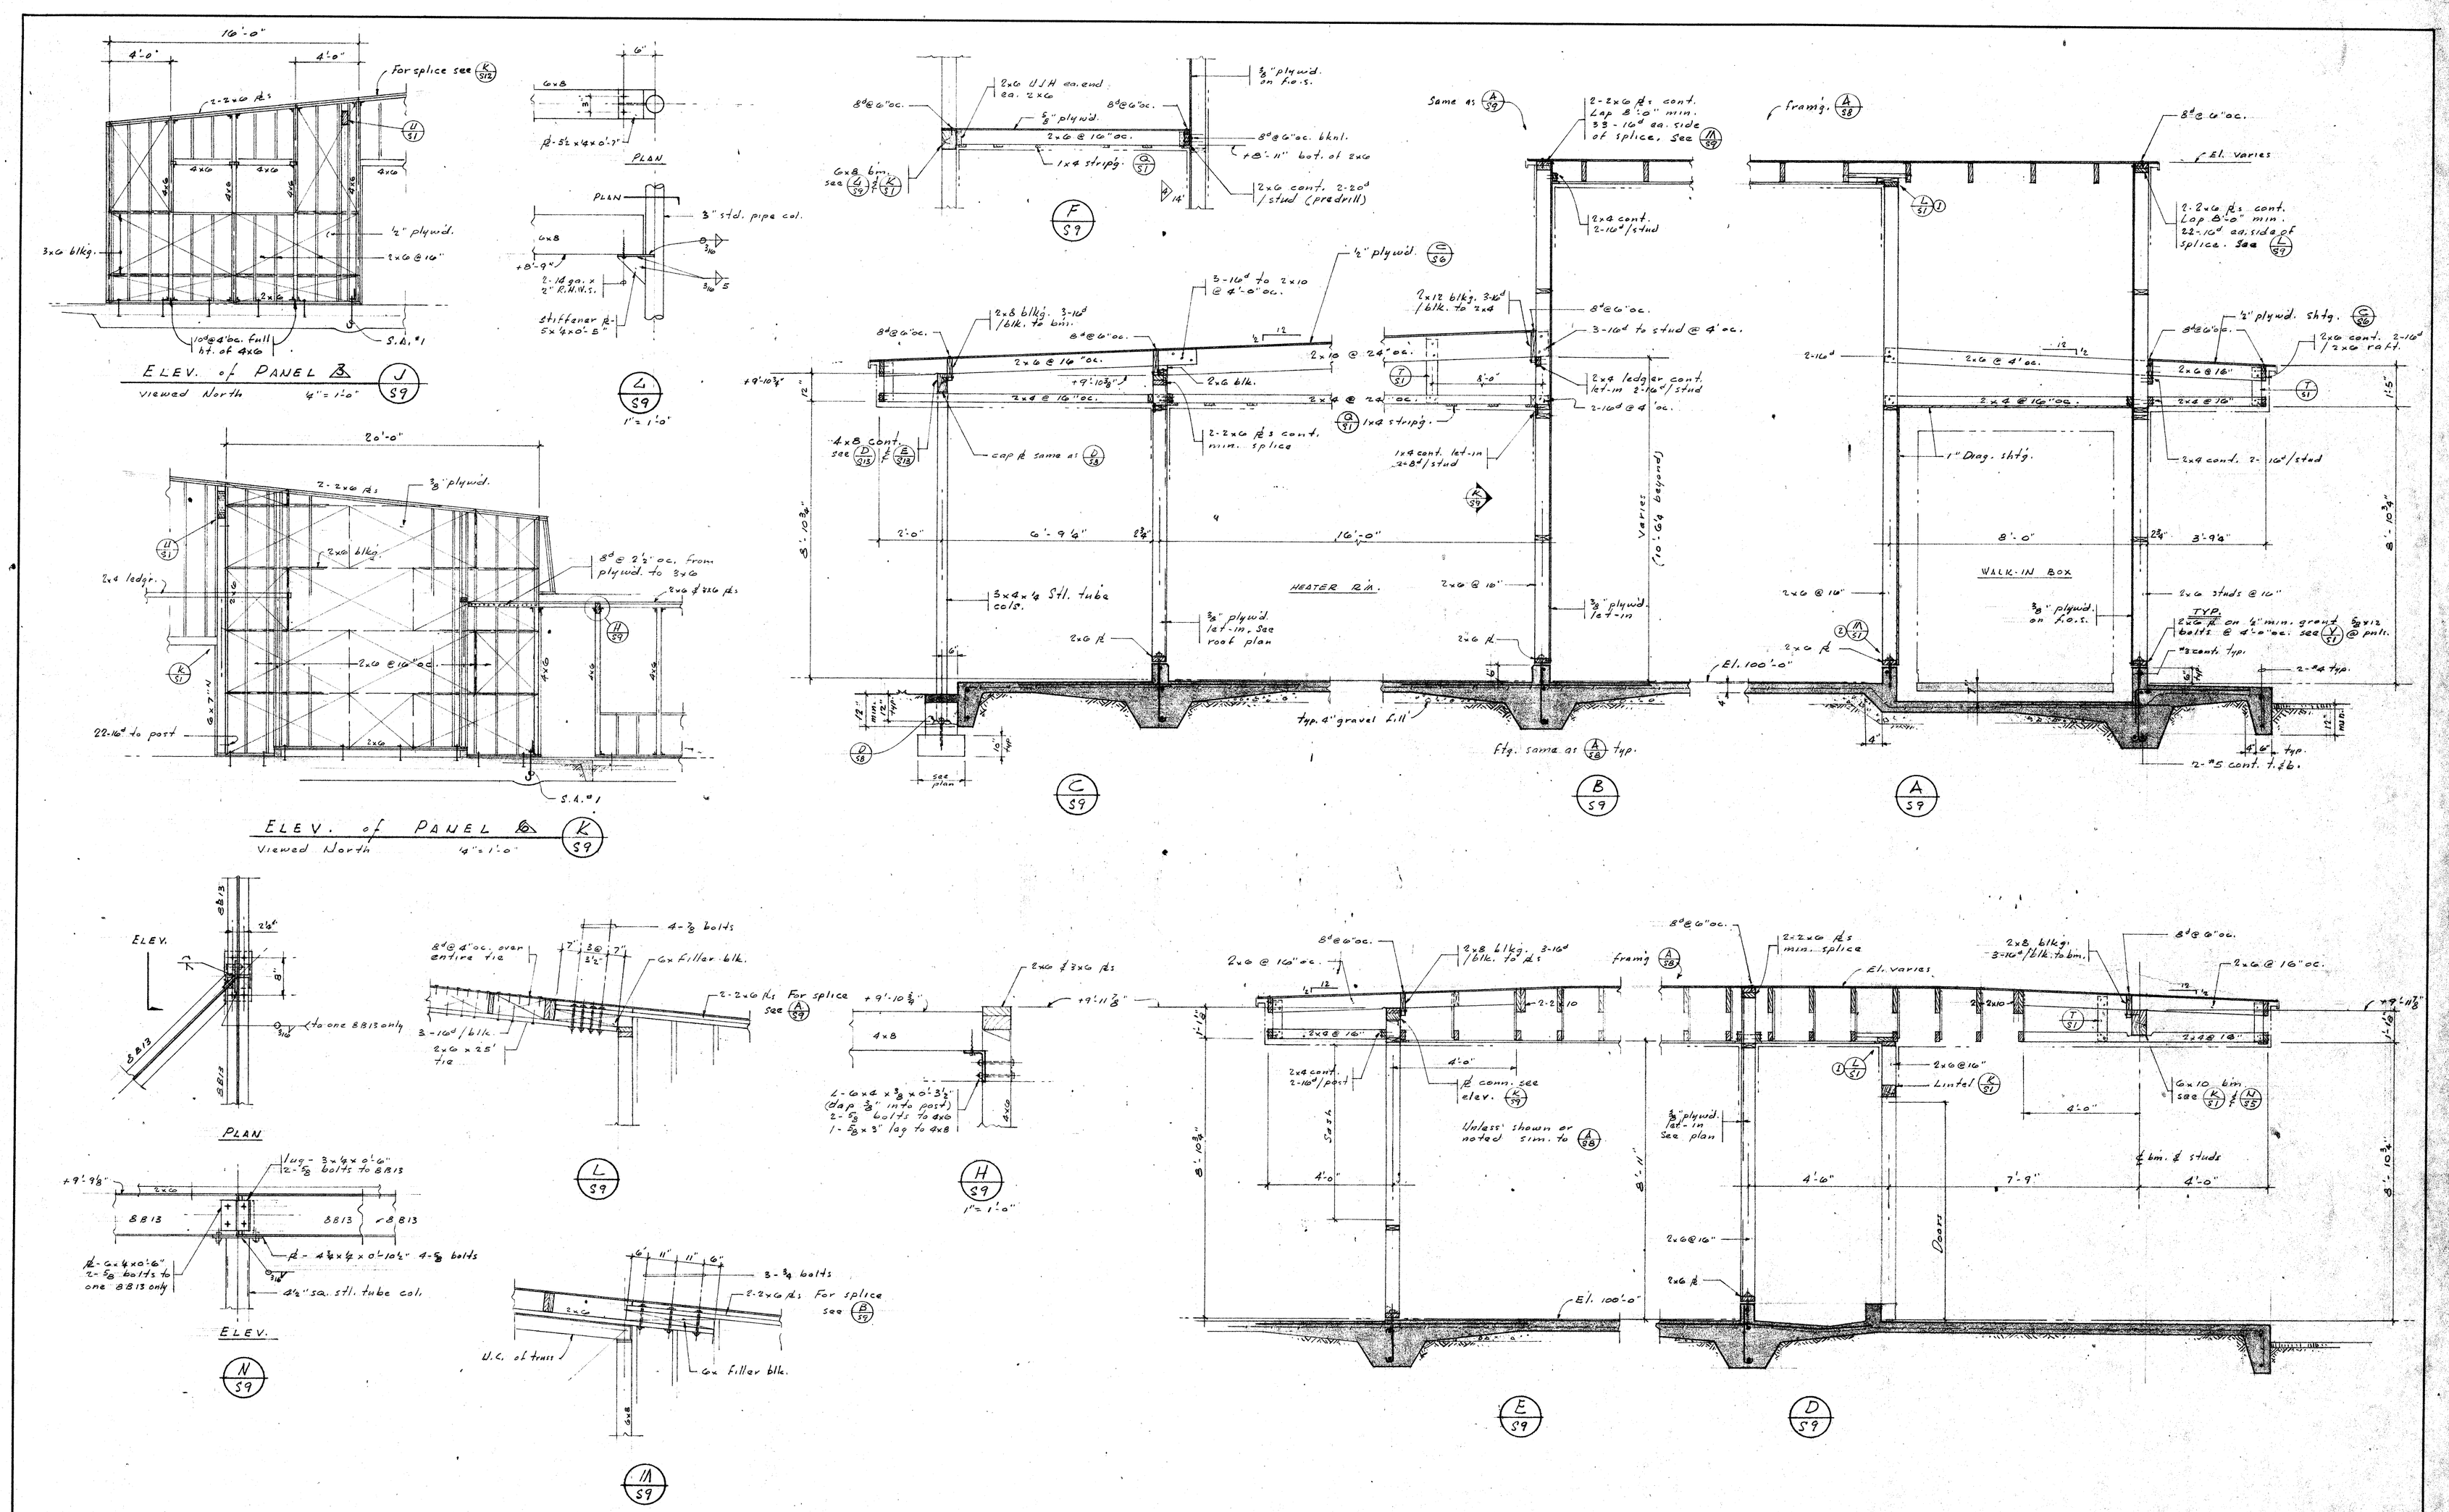

FRAMING SECTIONS - UNIT "B"
Unless otherwise noted, Scale: 1/4" = 1'-0"

CHECK AND VERIFY ALL DIMENSIONS AND CONDITIONS AT JOB SITE BEFORE PROCEEDING WITH WORK. REPORT ANY DISCREPANCIES TO THE ARCHITECT.

OFFICE OF SUPERINTENDENT OF SCHOOLS
APPROVED
DATE

STATE OF CALIFORNIA
DEPARTMENT OF PUBLIC WORKS
DIVISION OF ARCHITECTURE

STATE OF CALIFORNIA — DEPARTMENT OF PUBLIC WORKS
DIVISION OF ARCHITECTURE
17225 APPROVED JUN 6 - 1958

BAKERSFIELD CITY SCHOOL DISTRICT.
BAKERSFIELD, CALIFORNIA.
BOARD OF EDUCATION.

APPROVED — APPROVED BY BOARD OF EDUCATION BAKERSFIELD CITY SCHOOL DISTRICT
DATE 4/14/58
BY John R. Boynton
SUPERINTENDENT OF SCHOOLS

MARK	DATE	REVISIONS
1		
2		
3		
4		
5		

HILLMAN & HOWELL
STRUCTURAL ENGINEERS
ARCHITECTS BUILDING LOS ANGELES
Lawrence Howell

DATE
DRAWN R. MONGER
CHECKED

Ernest L. McCoy
C-335 JOB No.
ERNEST L. McCOY A. I. A. ARCHITECT
2811 H STREET BAKERSFIELD
PHONE FA. 4-9853 CALIFORNIA

PICO STREET SCHOOL
PICO STREET AND EDWARDS AVE.
BAKERSFIELD, CALIFORNIA.

SHEET No. S9 OF SHEETS

DITTERICH-POST CLEARPRINT 1000H