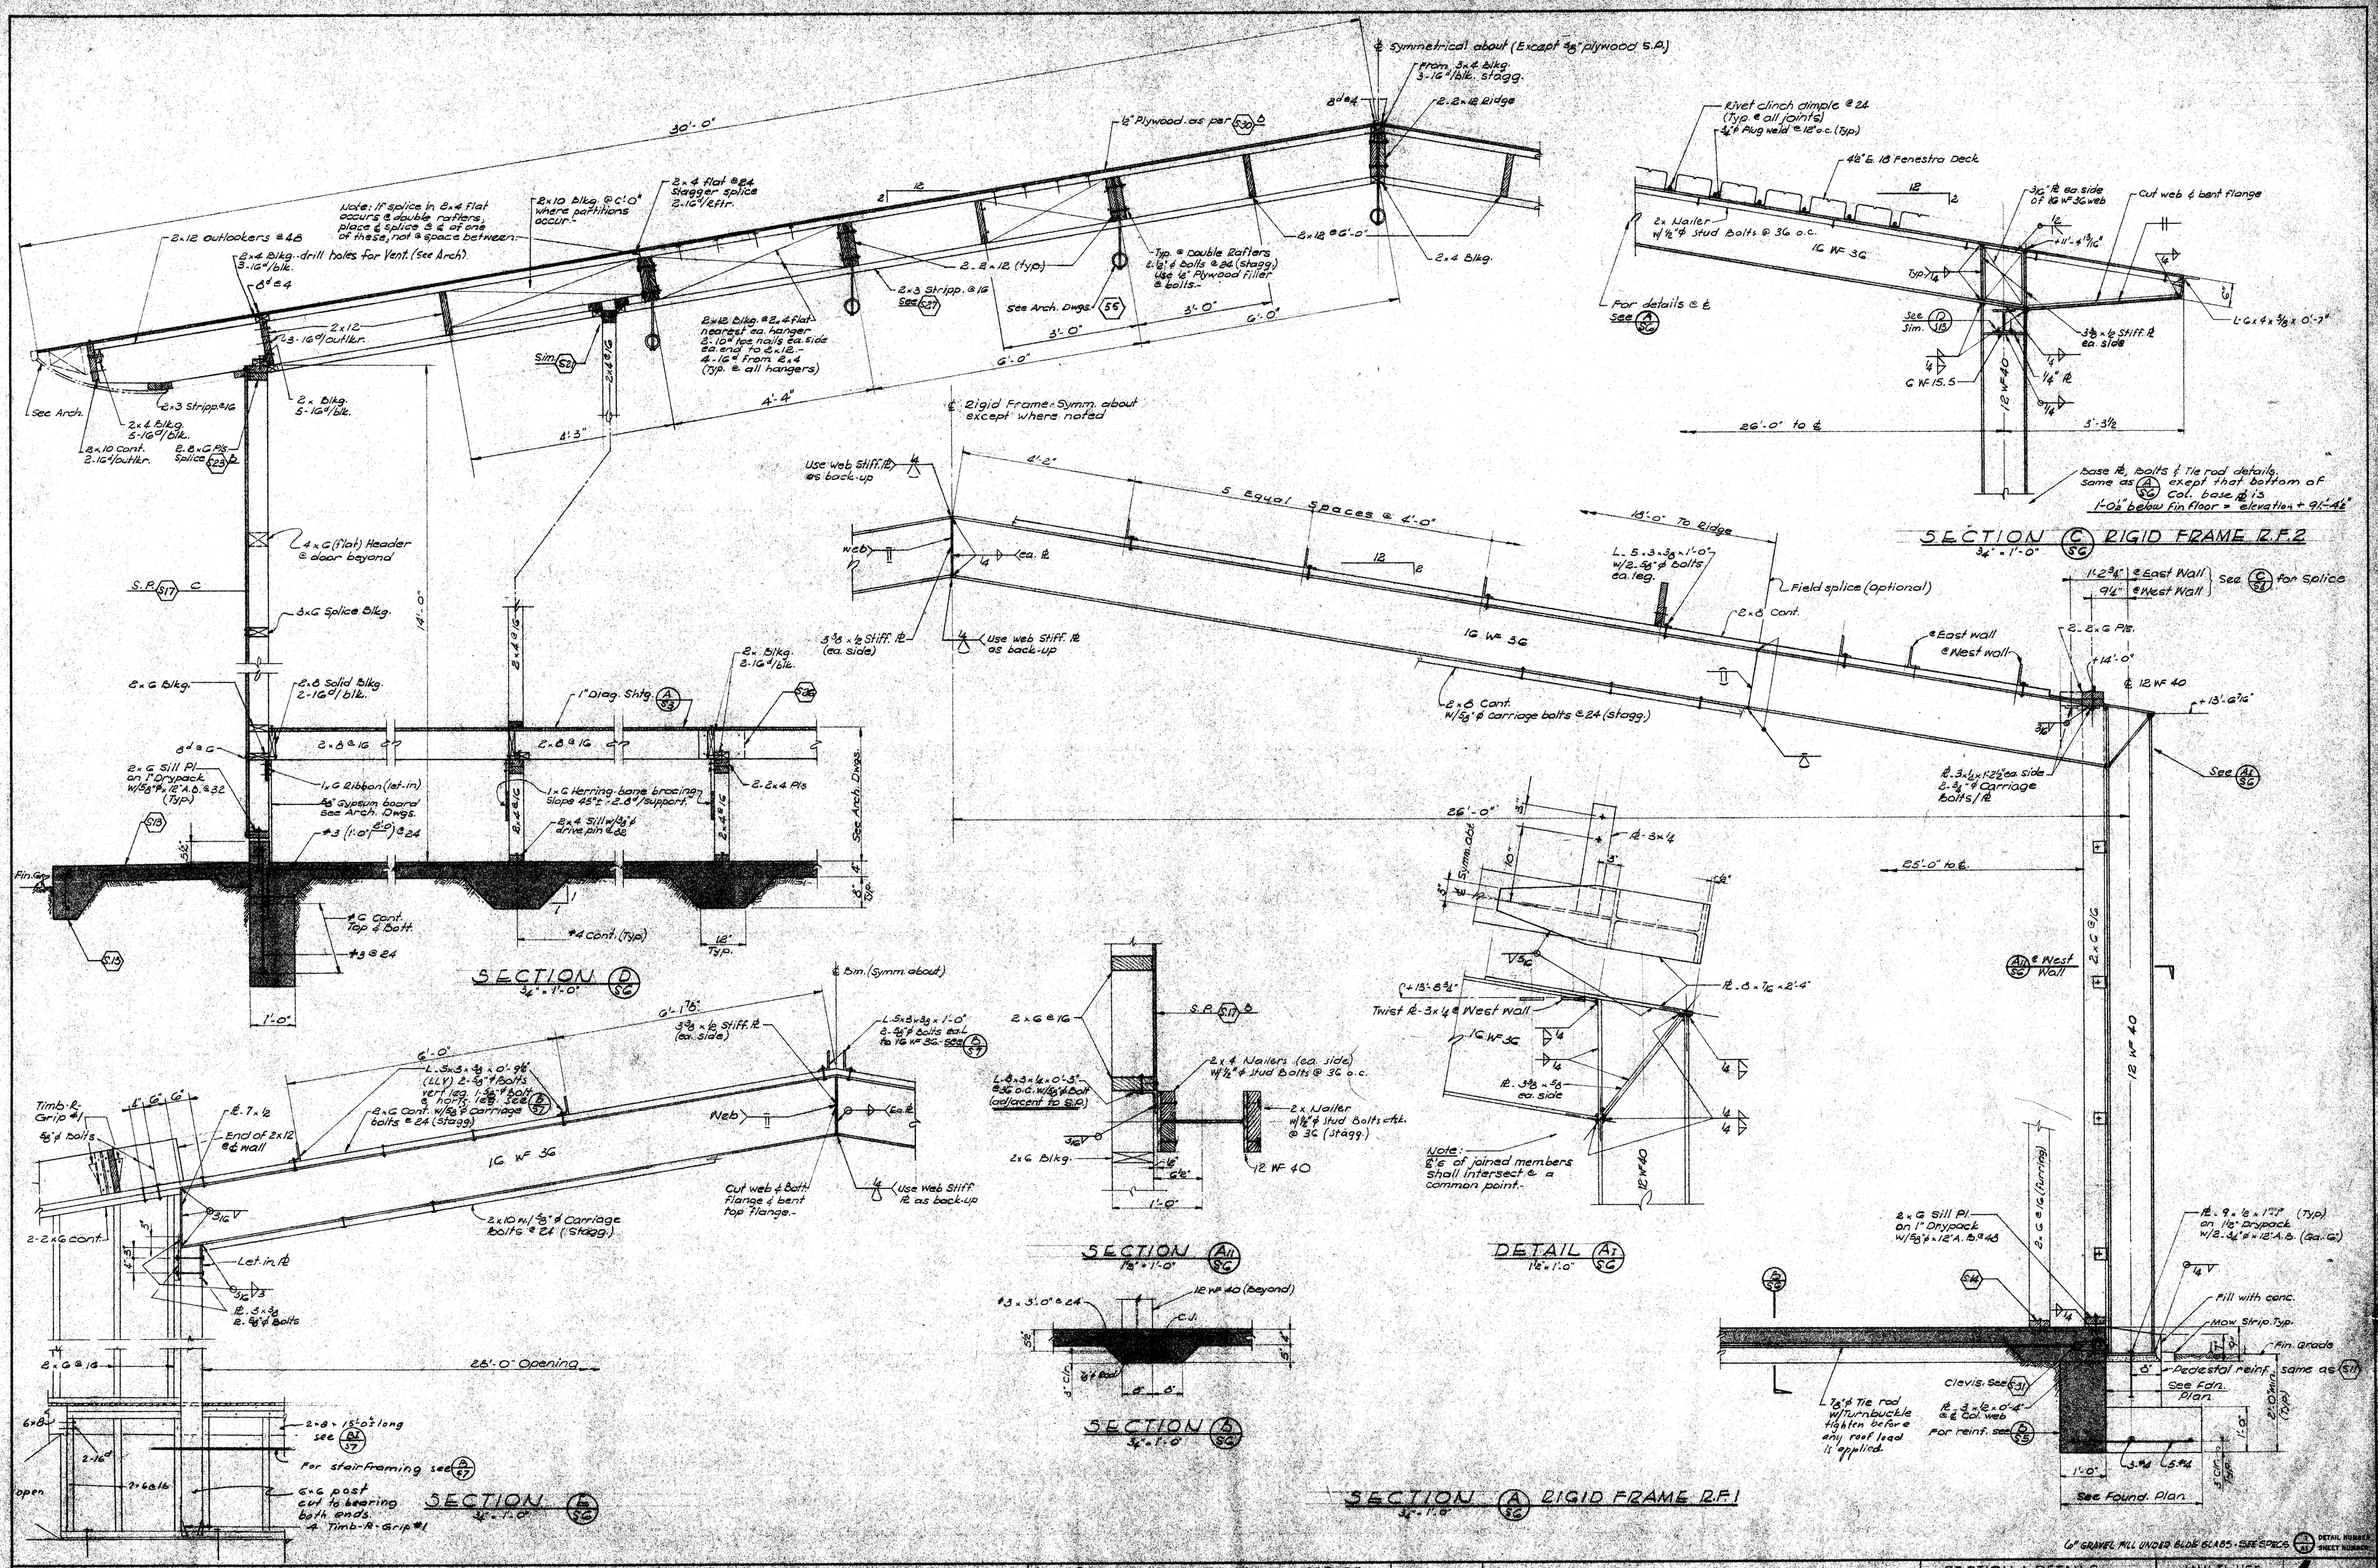

CHECK AND VERIFY ALL DIMENSIONS BEFORE PROCEEDING WITH THE WORK. REPORT ANY DISCREPANCIES TO THE ARCHITECT

STATE OF CALIFORNIA — DEPARTMENT OF PUBLIC WORKS
DIVISION OF ARCHITECTURE
APPLICATION NO. 18617 | APPROVED JUN 16 1953 | DATE
SUPERVISING STRUCTURAL ENGINEER

WILSON AND WILSON STRUCTURAL ENGINEERS
3001 N. FRIMAN ST. CAPITOL 2-6201 | LOS ANGELES 12, CALIFORNIA

BAKERSFIELD CITY SCHOOL DISTRICT
BOARD OF EDUCATION APPROVED BY | APPROVED
BOARD OF EDUCATION
BAKERSFIELD CITY SCHOOL DISTRICT
DATE JUN 22 1953
BY
SUPERINTENDENT OF SCHOOLS AND EXECUTIVE OFFICER

JOB NO. 58-74
DRAWN J.B.M.
CHECKED P.K.
DATE JUN 17 1953

Stuhr and Hicks
ARCHITECTS
BAKERSFIELD CALIFORNIA

SECTION & DETAILS
MULTI-USE UNIT "B"

SECTION 55 SCHOOL
BAKERSFIELD CITY SCHOOL DISTRICT
BAKERSFIELD KERN COUNTY CALIFORNIA

6 OF 13