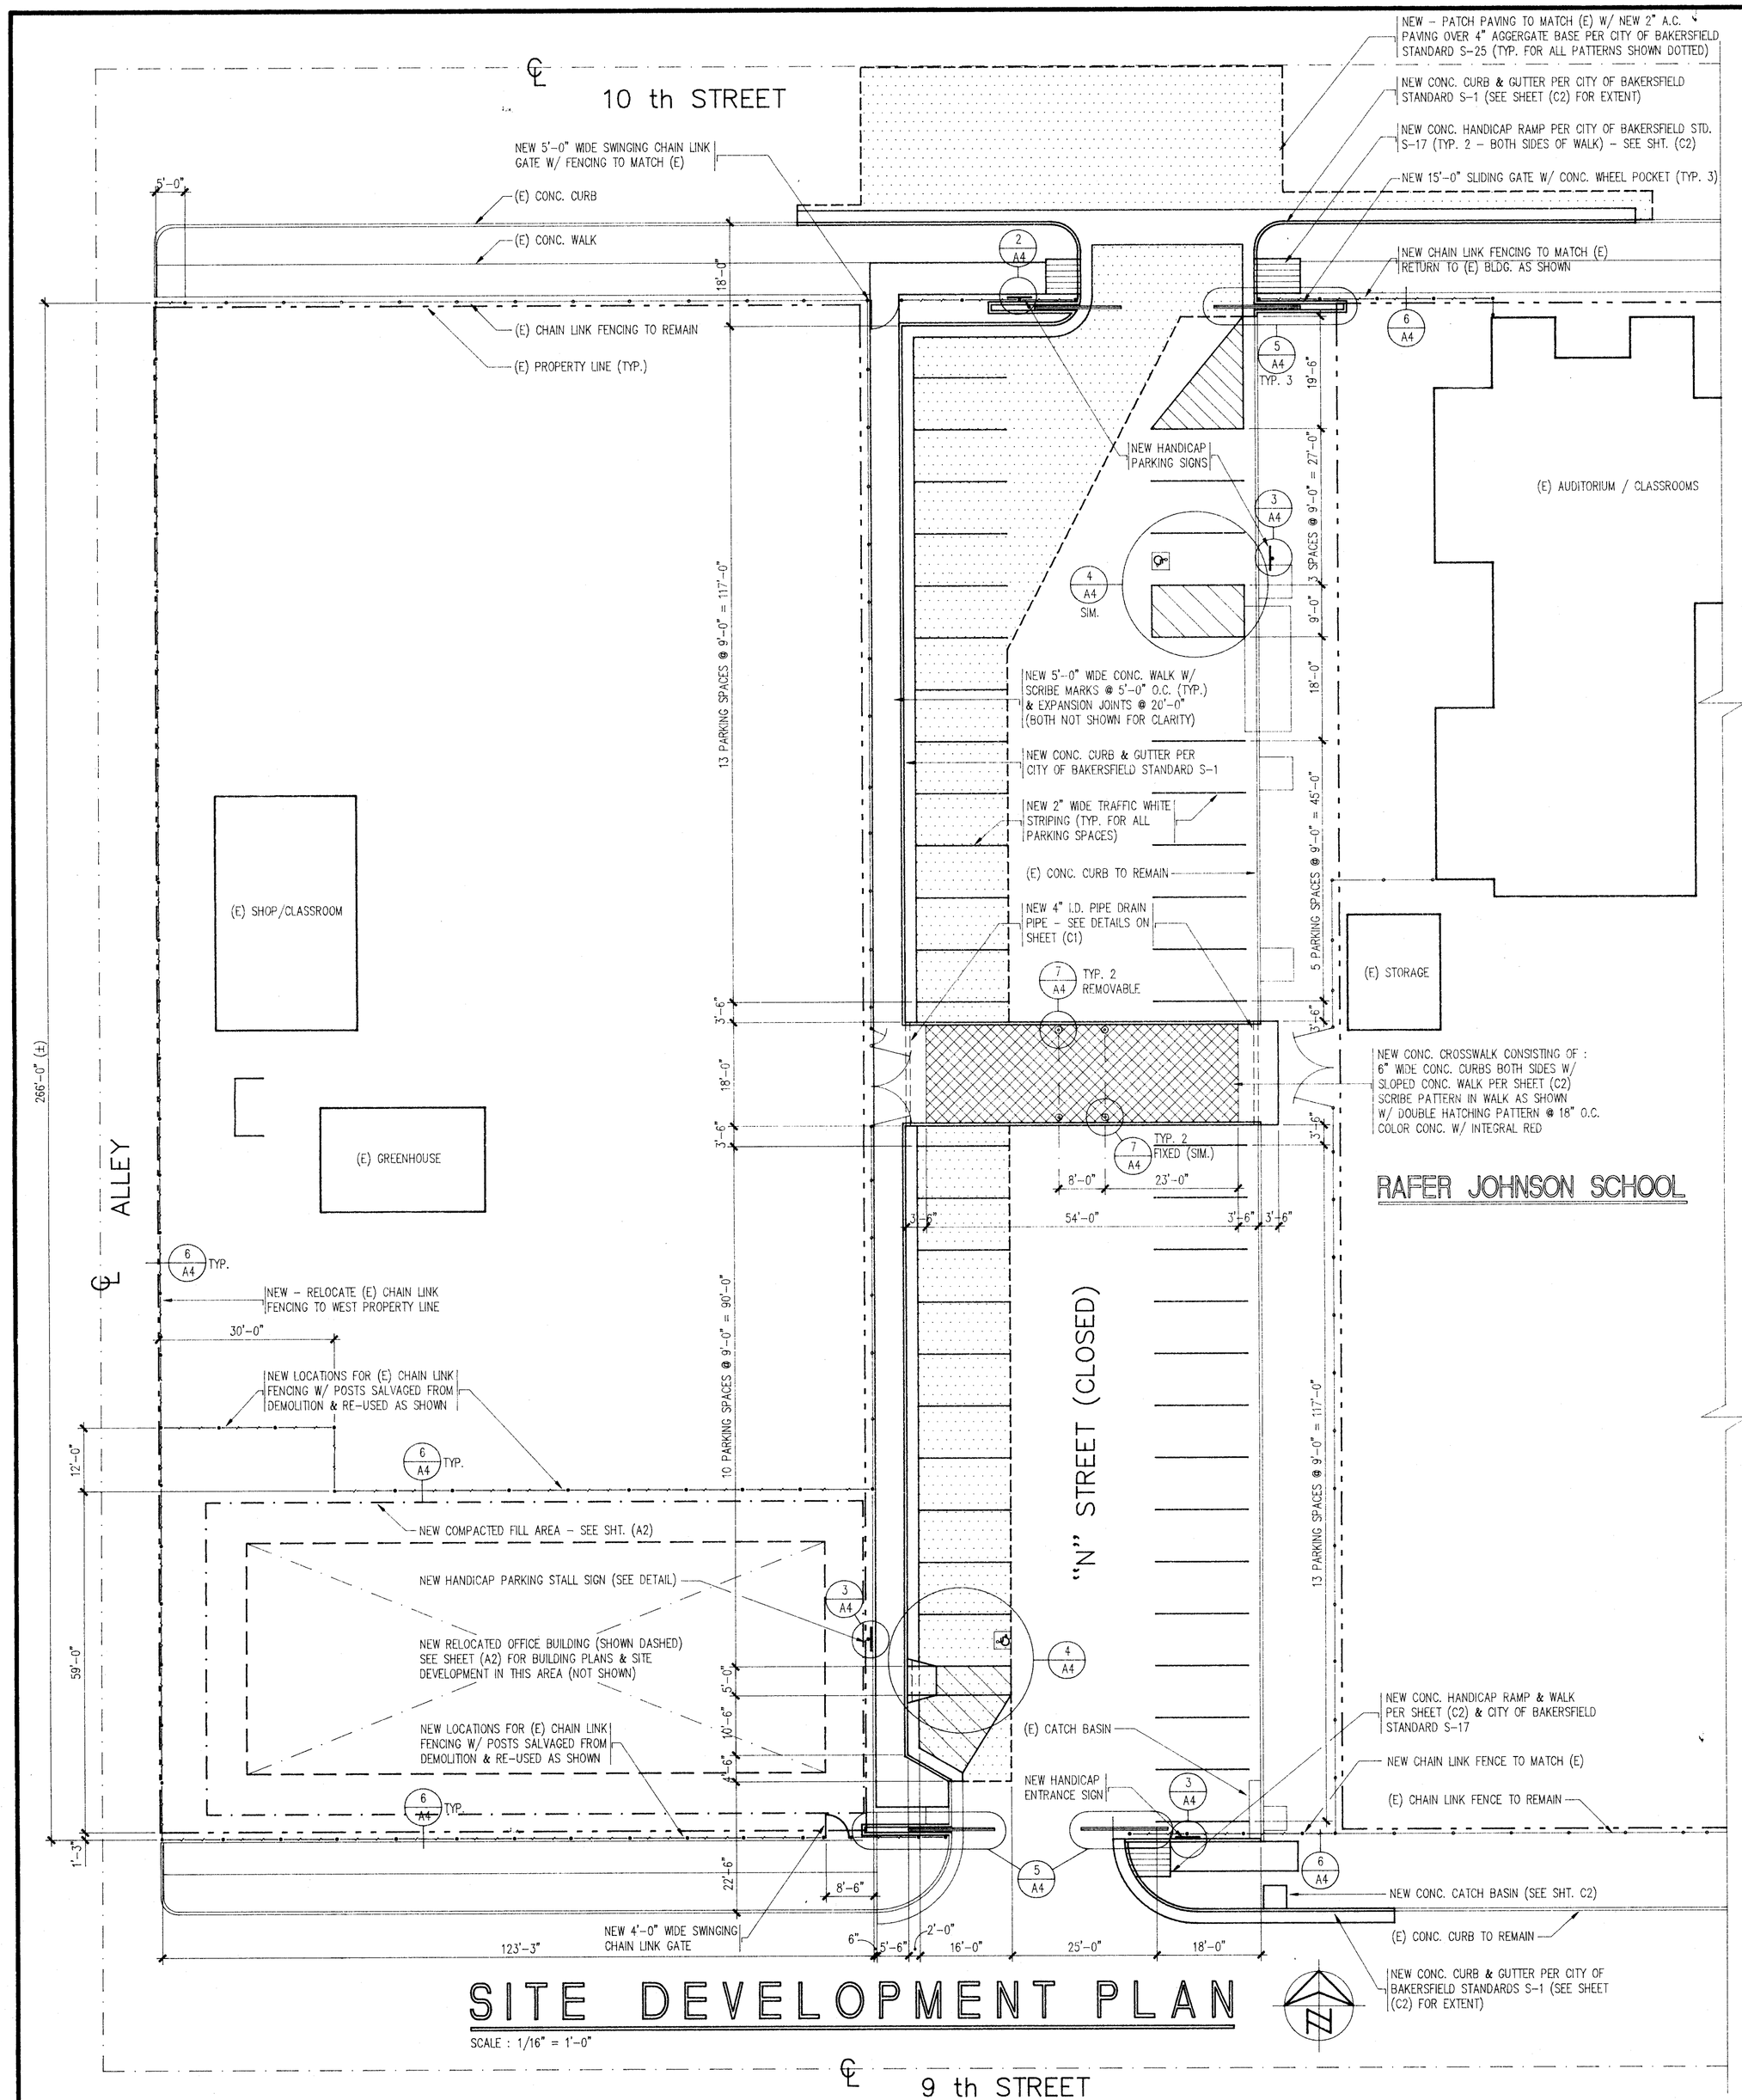

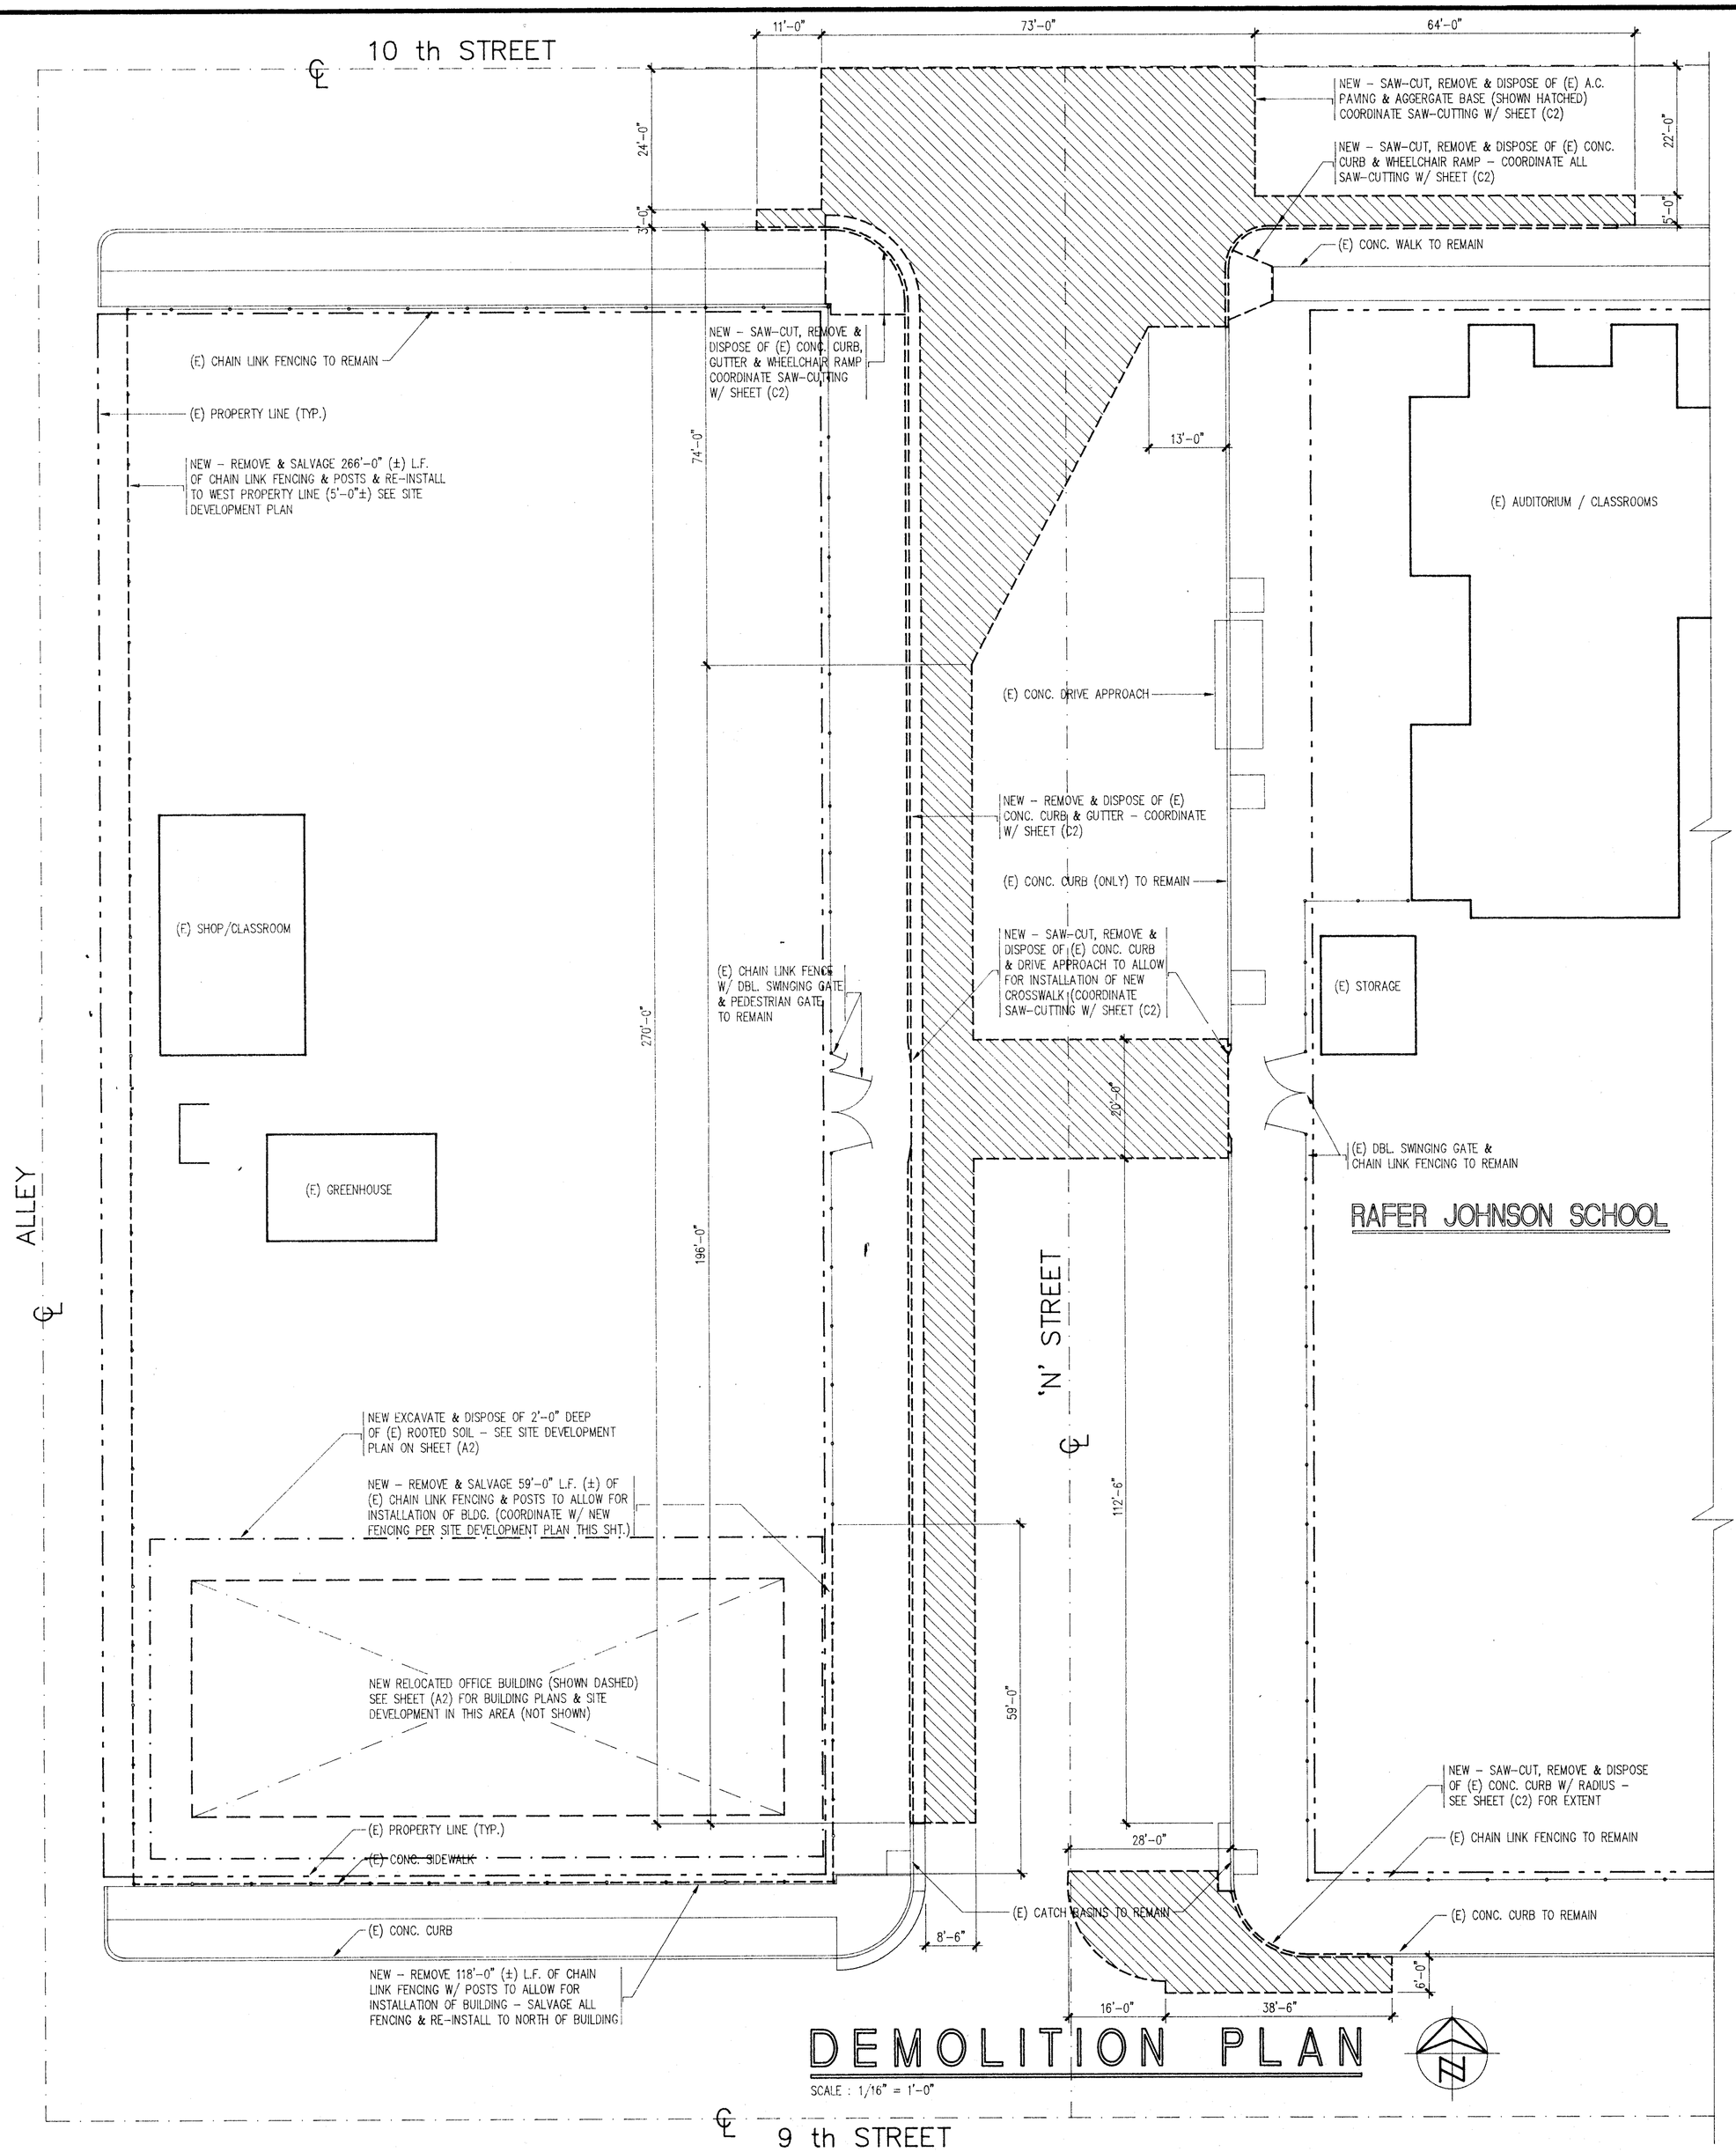

Glenn Hartzell - Architect, Inc.
26 "H" STREET , 93304 (805) 324-6416
P.O. BOX 2344 , BAKERSFIELD , CALIFORNIA
ARCHITECT C-10298

GLENN J. HARTZELL LICENSED ARCHITECT No. C-10298 EXPIRATION DATE OCT. 31, 1993 STATE OF CALIFORNIA

BAKERSFIELD CITY SCHOOL DISTRICT
BY RESOLUTION OF THE BOARD OF TRUSTEES APPROVED APR 4 1992
DATE

DATE 4-22-92
DRAWN J A

DEMOLITION PLAN ~ SITE DEVELOPMENT PLAN

(OFFICE BUILDING RELOCATION)
RAFER JOHNSON SCHOOL
BAKERSFIELD CITY SCHOOL DISTRICT
CORNER OF 9th & 'N' STREET, BAKERSFIELD, KERN COUNTY, CALIFORNIA

JOB NO. 167

SHEET NO. A5

SHEET 5 OF 5