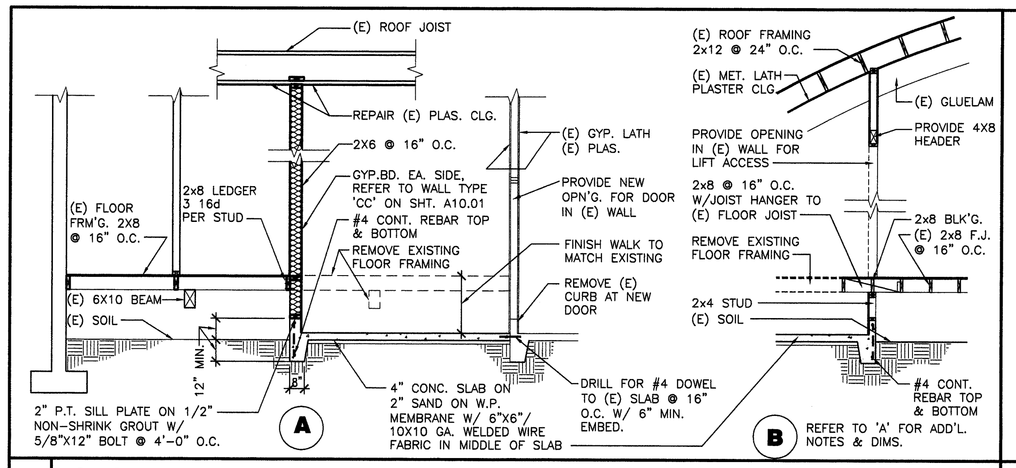

1 SECTION 1/4"=1'-0"

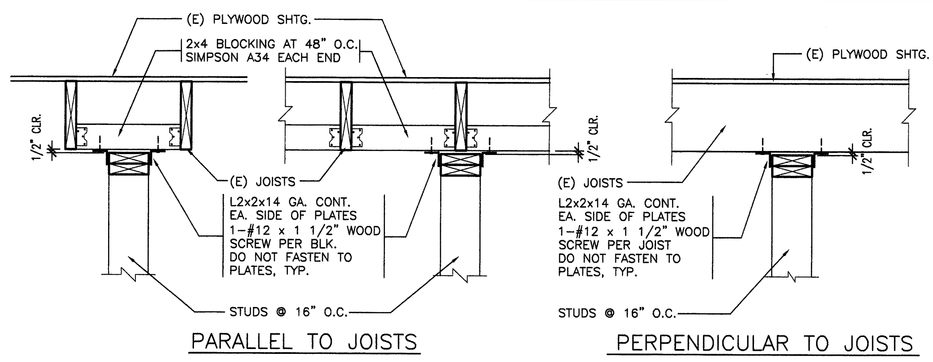

NOTES:
1. DO NOT INSTALL NON-BEARING PARTITIONS UNTIL DEAD LOAD IS IN PLACE. (AT ROOF CONSTRUCTION AND WHERE A DEFLECTION SPACE HAS BEEN PROVIDED FOR, THIS REQUIREMENT MAY BE WAIVED).

3 SECTION 1"=1'-0"

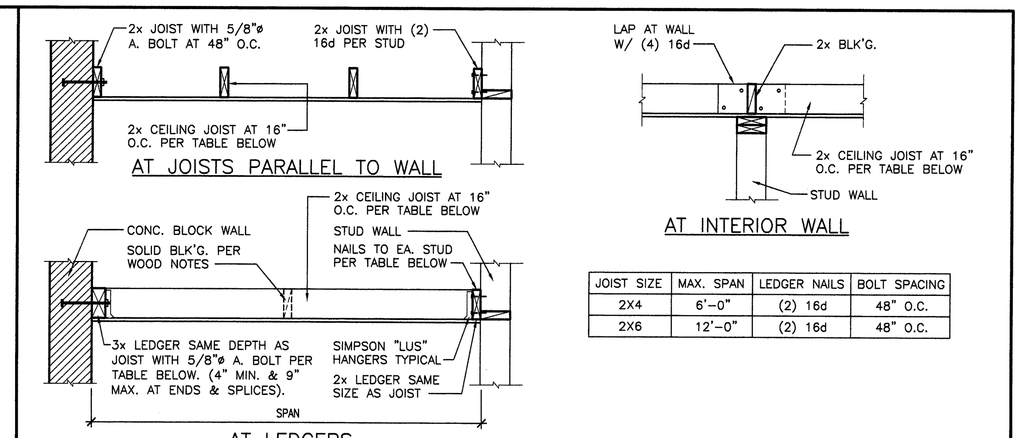

JOIST SIZE	MAX. SPAN	LEDGER NAILS	BOLT SPACING
2X4	6'-0"	(2) 16d	48" O.C.
2X6	12'-0"	(2) 16d	48" O.C.

5 SECTION 3/4"=1'-0"

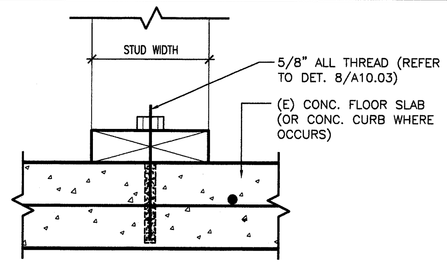

NOTE:

ALL SILLS TO BE 2x DOUGLAS FIR (TREATED).

ALTERNATE:

IN LIEU OF ALL THREAD BOLTS SHOWN, 0.145"ø x 3" LONG POWER DRIVEN PINS WITH 1 3/8"ø WASHERS @ 32" O.C. POWER DRIVEN PINS MUST PENETRATE CONC. 1 1/2" MIN. USE LOW VELOCITY "HILTI" OR EQUAL. POWER DRIVEN PINS NOT PERMITTED WHEN PARTITIONS REST ON CURBS.

7 SECTION 3"=1'-0"

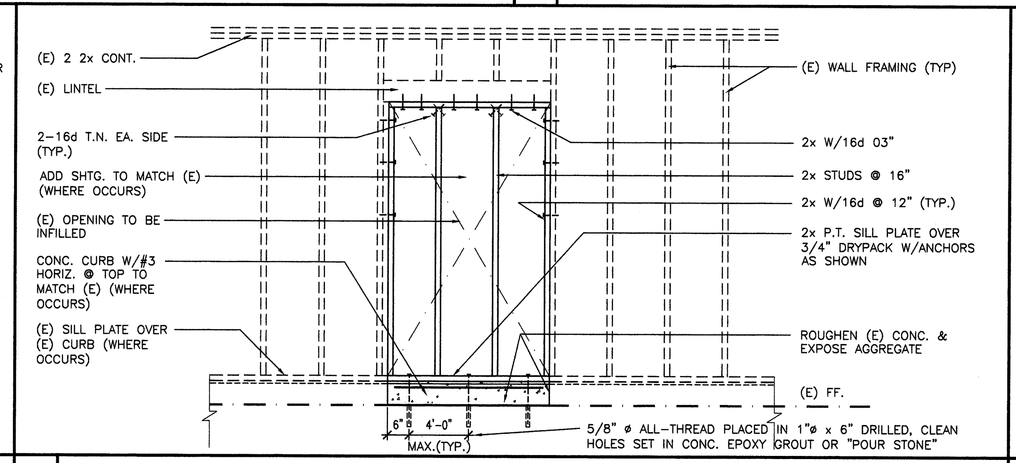

8 ELEVATION 1/2"=1'-0"

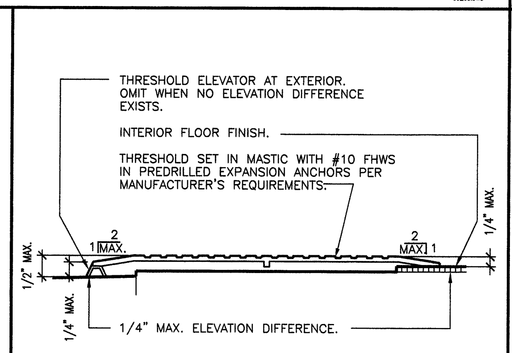

10 THRESHOLD 6"=1'-0"

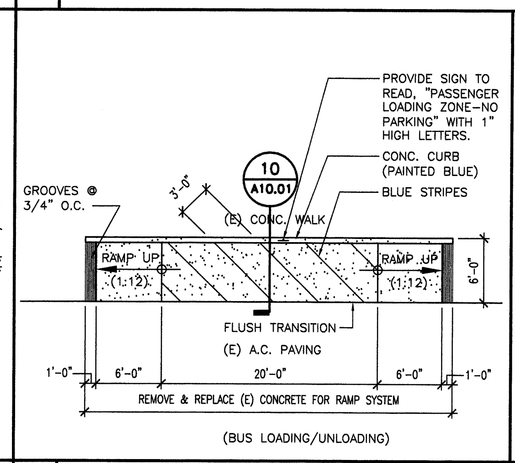

11 PLAN 1/8"=1'-0"

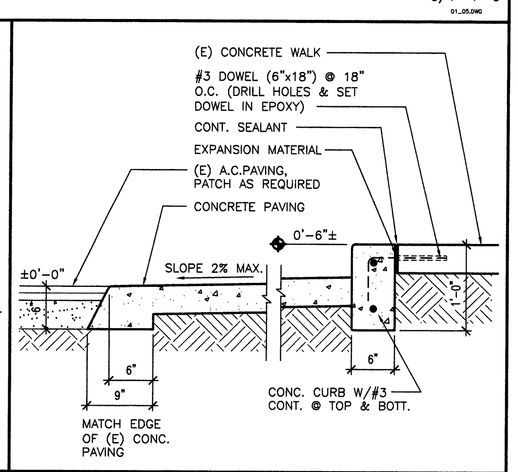

12 SECTION 1"=1'-0"

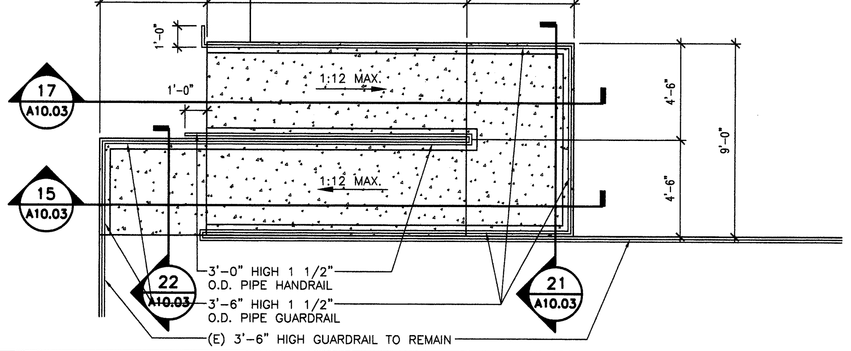

11 ACCESSIBLE RAMP 1/4"=1'-0"

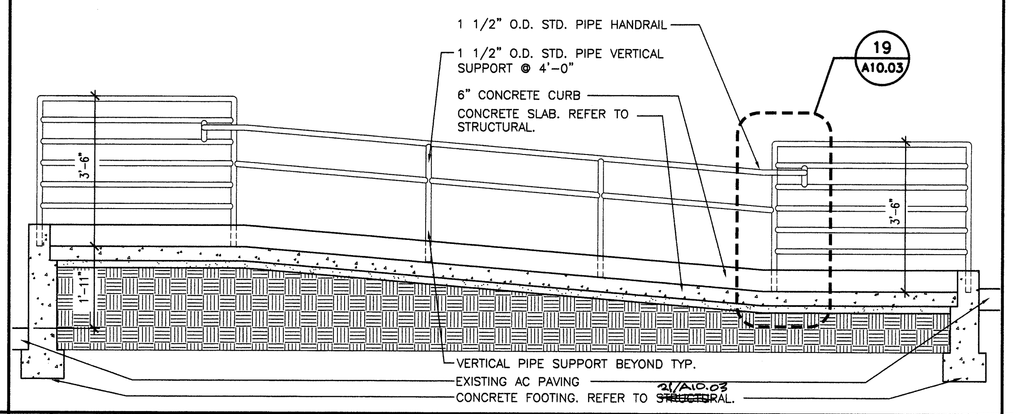

15 ACCESSIBLE RAMP 1/2"=1'-0"

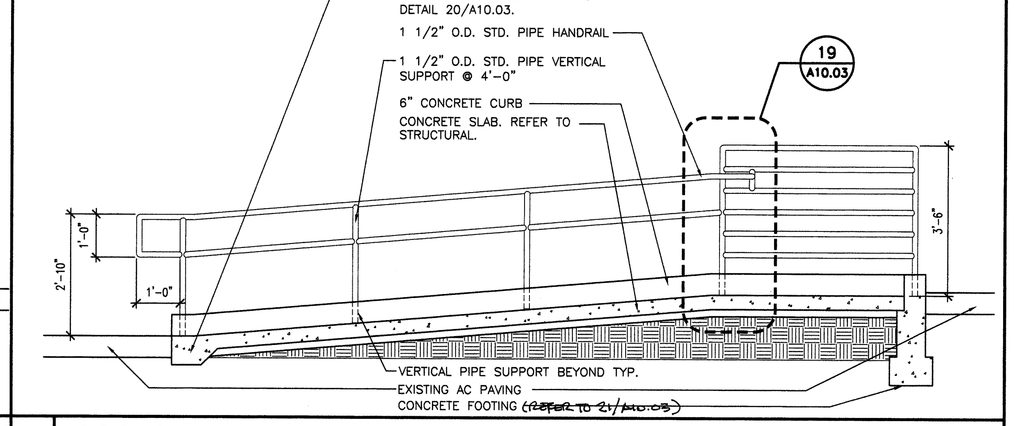

17 ACCESSIBLE RAMP 1/2"=1'-0"

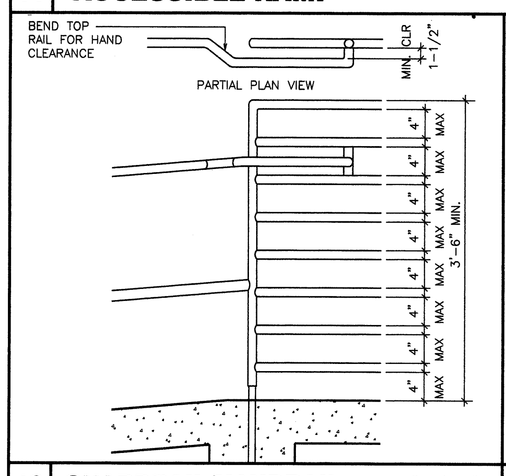

19 GUARDRAIL/HANDRAIL 1"=1'-0"

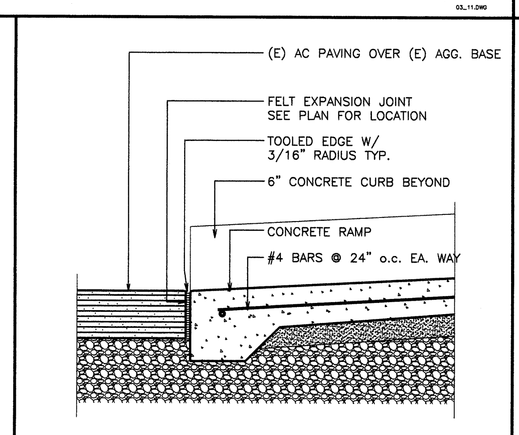

20 RAMP SECTION 1 1/2"=1'-0"

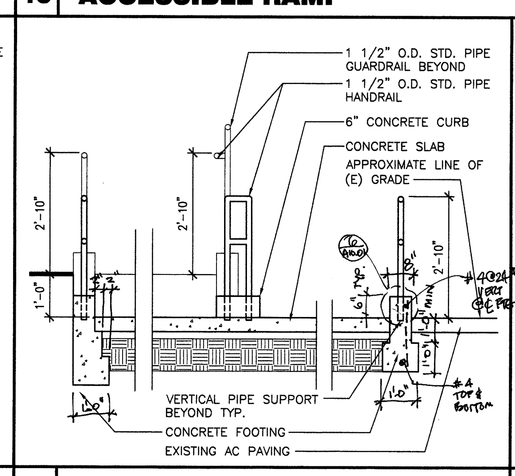

21 RAMP SECTION 1/2"=1'-0"

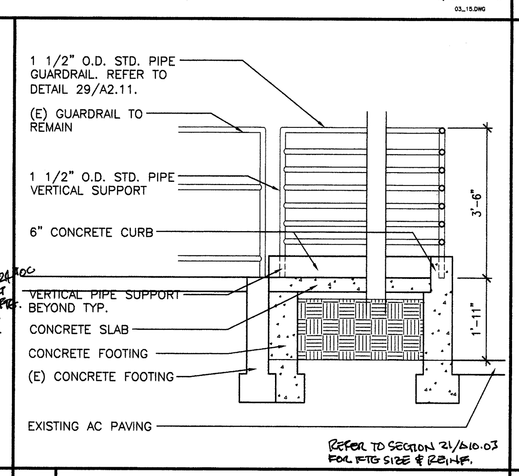

22 RAMP SECTION 1/2"=1'-0"

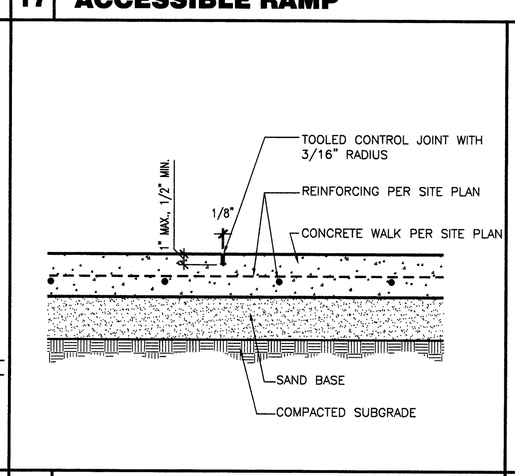

23 CONTROL JOINT 1-1/2"=1'-0"

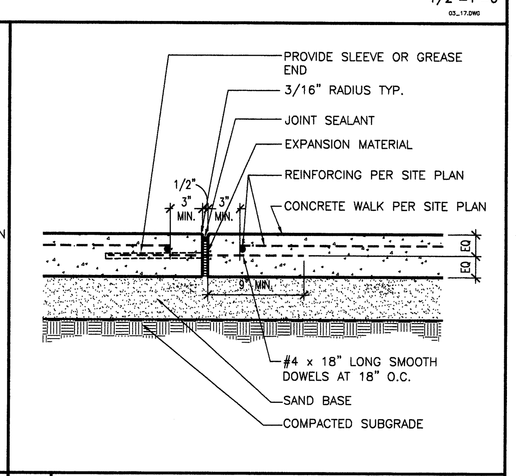

24 EXPANSION JOINT 1-1/2"=1'-0"

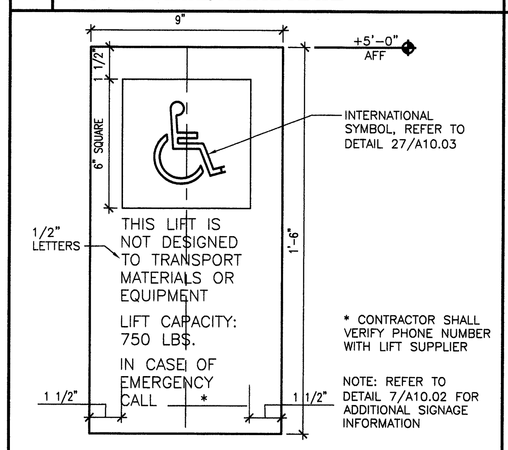

25 LIFT SIGNAGE 3"=1'-0"

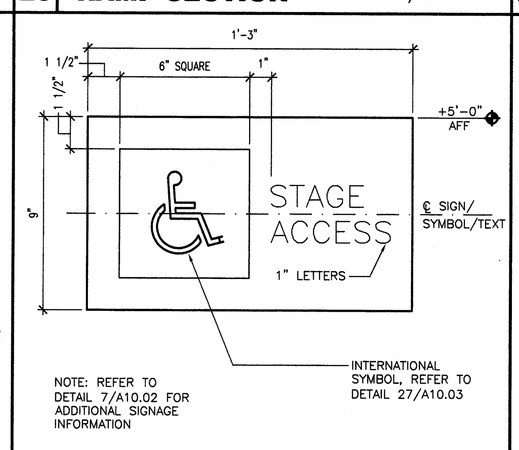

26 STAGE ACCESS SIGNAGE 3"=1'-0"

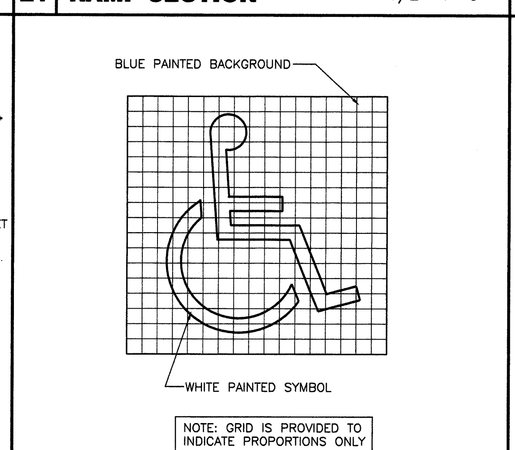

27 ACCESSIBLE SYMBOL 1"=1'-0"

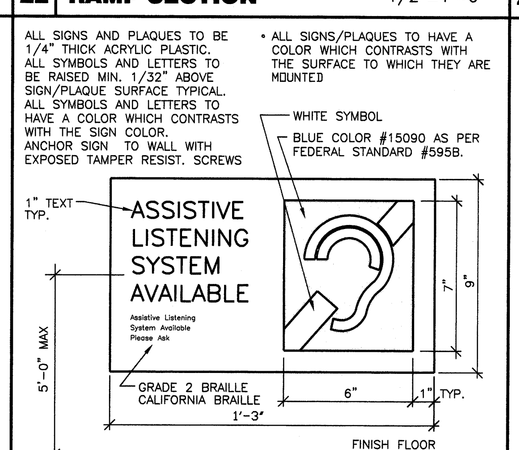

28 ELEVATION 6"=1'-0"

Item (15) #1 Ramp

Refer to Architectural Drawings, Sheet A10.03 – Details:

REVISE detail reference to "13/A10.03" in lieu of "11/A10.03" for Accessible Detail.

bfgc Architecture

Bakersfield
5500 ming avenue, suite 450, bakersfield, ca 93309
661.836.4300 fax 661.836.4311

San Jose
150 south first st., suite 200
san jose, california 95113
408.924.0841
fax 408.924.0844

San Luis Obispo
4115 broad street, suite b-6
san luis obispo, ca 93401
805.546.0433
fax 805.546.0504

Oakland
350 frank ogawa plaza., suite 300
oakland, california 94612
510.891.0670
fax 510.891.0674

Principal Architects

david r. cortrat, f.a.i.a.,	C-6564	dean a. tatsuno, a.i.a.,	C- 9190
frank a. ghezzi, a.i.a.,	C-3132	bruce m. bigger, a.i.a.,	C-23134
mark engelen, a.i.a.,	C-8021	brad henderson, a.i.a.,	C-10901
william r. tuculet, a.i.a.,	C-8702	richard l. mello, a.i.a.,	C-18079

FILE NO: 15-6

IDENTIFICATION STAMP
DIV. OF THE STATE ARCHITECT
APPL NO: 03-106664
AC. K FLS. 7 SS K2
DATE 8-26-03

MODERNIZATION

FOR

COLONEL HOWARD NICHOLS SCHOOL
3401 RENEGADE AVE.
BAKERSFIELD, CA. 93306

BAKERSFIELD CITY SCHOOL DISTRICT

DETAILS

Version Date:

job no.	02-127
date	8-26-03
drawn by	DESAI
chk'd by	R. TROST
©copyright	2002

Version time:

A
10.03