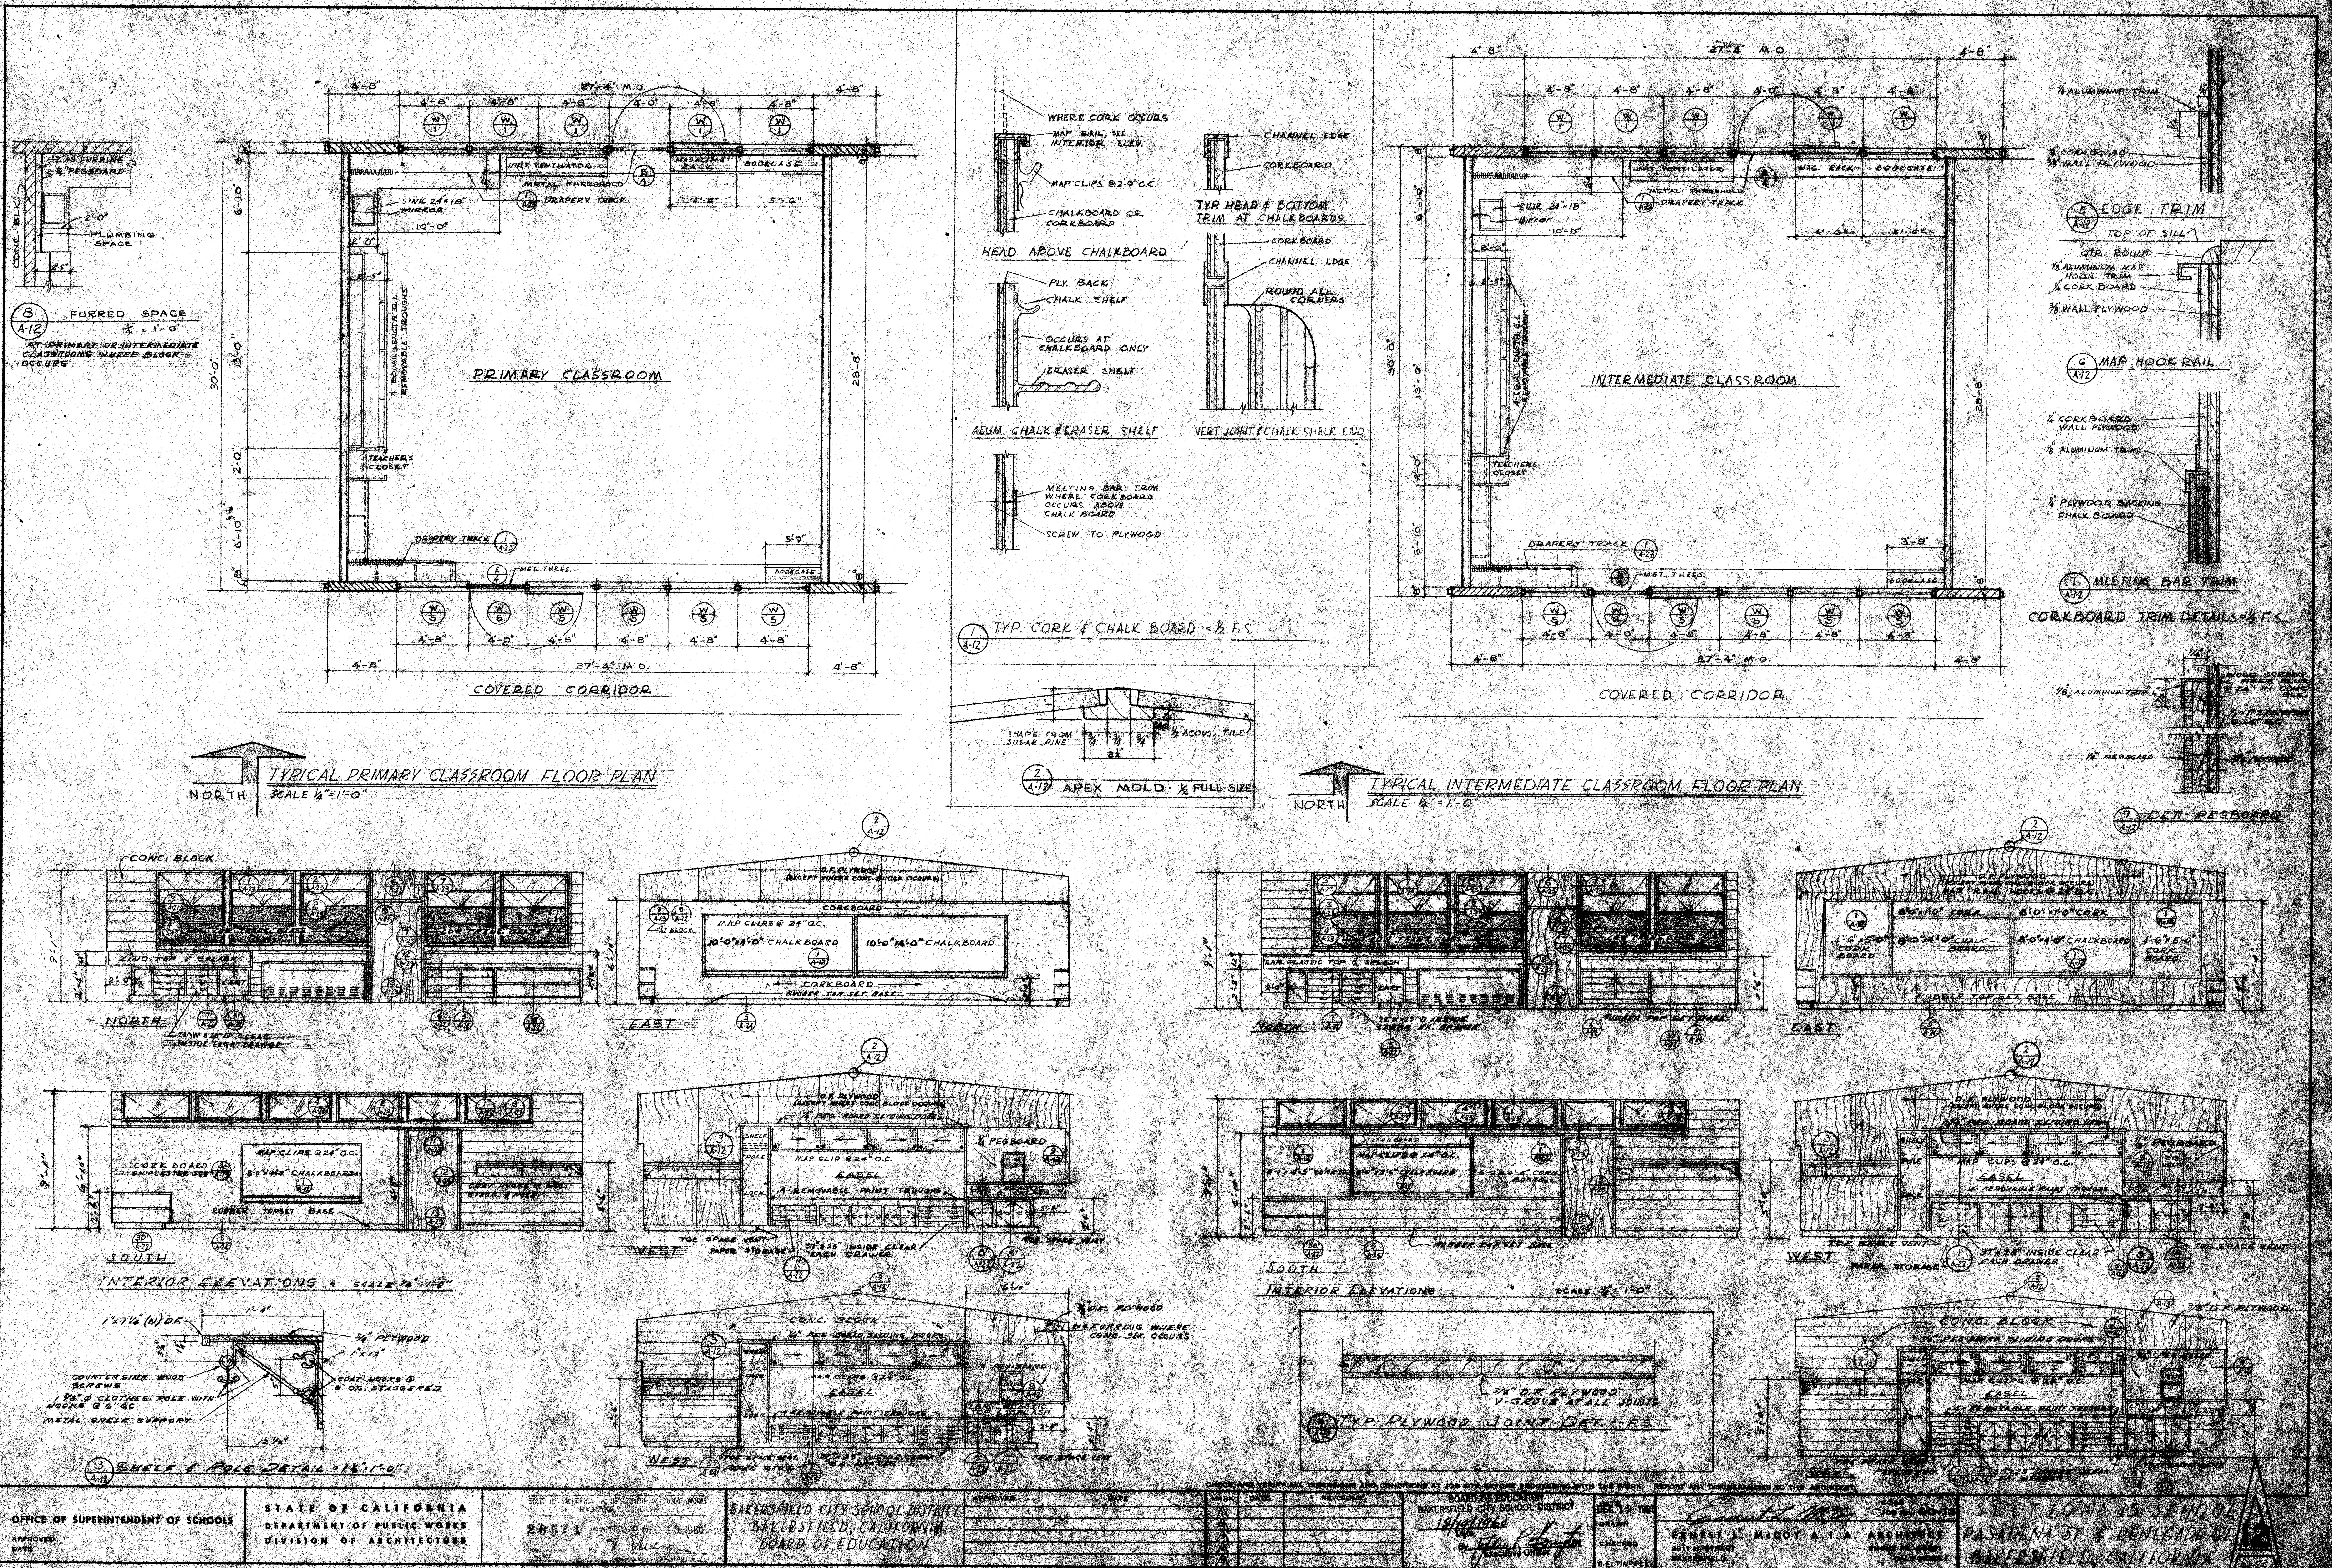

CHECK AND VERIFY ALL DIMENSIONS AND CONDITIONS AT JOB SITE BEFORE PROCEEDING WITH THE WORK. REPORT ANY DISCREPANCIES TO THE ARCHITECT.

OFFICE OF SUPERINTENDENT OF SCHOOLS APPROVED DATE	STATE OF CALIFORNIA DEPARTMENT OF PUBLIC WORKS DIVISION OF ARCHITECTURE	STATE OF CALIFORNIA — DEPARTMENT OF PUBLIC WORKS 20571 APPROVED DEC 19 1960	BAKERSFIELD CITY SCHOOL DISTRICT BAKERSFIELD, CALIFORNIA BOARD OF EDUCATION	APPROVED / DATE	MARK / DATE / REVISIONS	BOARD OF EDUCATION BAKERSFIELD CITY SCHOOL DISTRICT 12/14/1960 By Executive Officer	ERNEST L. McCOY A.I.A. ARCHITECT BAKERSFIELD, CALIFORNIA

SECTION 15 SCHOOL
PASADENA ST. & RENEGADE AVE.
BAKERSFIELD, CALIFORNIA

A 12