37/19

C/ — 160+999 alter Chanm + Kpm

Door 160-999+373

Nichols School

GRADING PLAN

SECTION 15 SCHOOL
PASADENA ST. & RENEGADE AVE.
BAKERSFIELD, CALIFORNIA

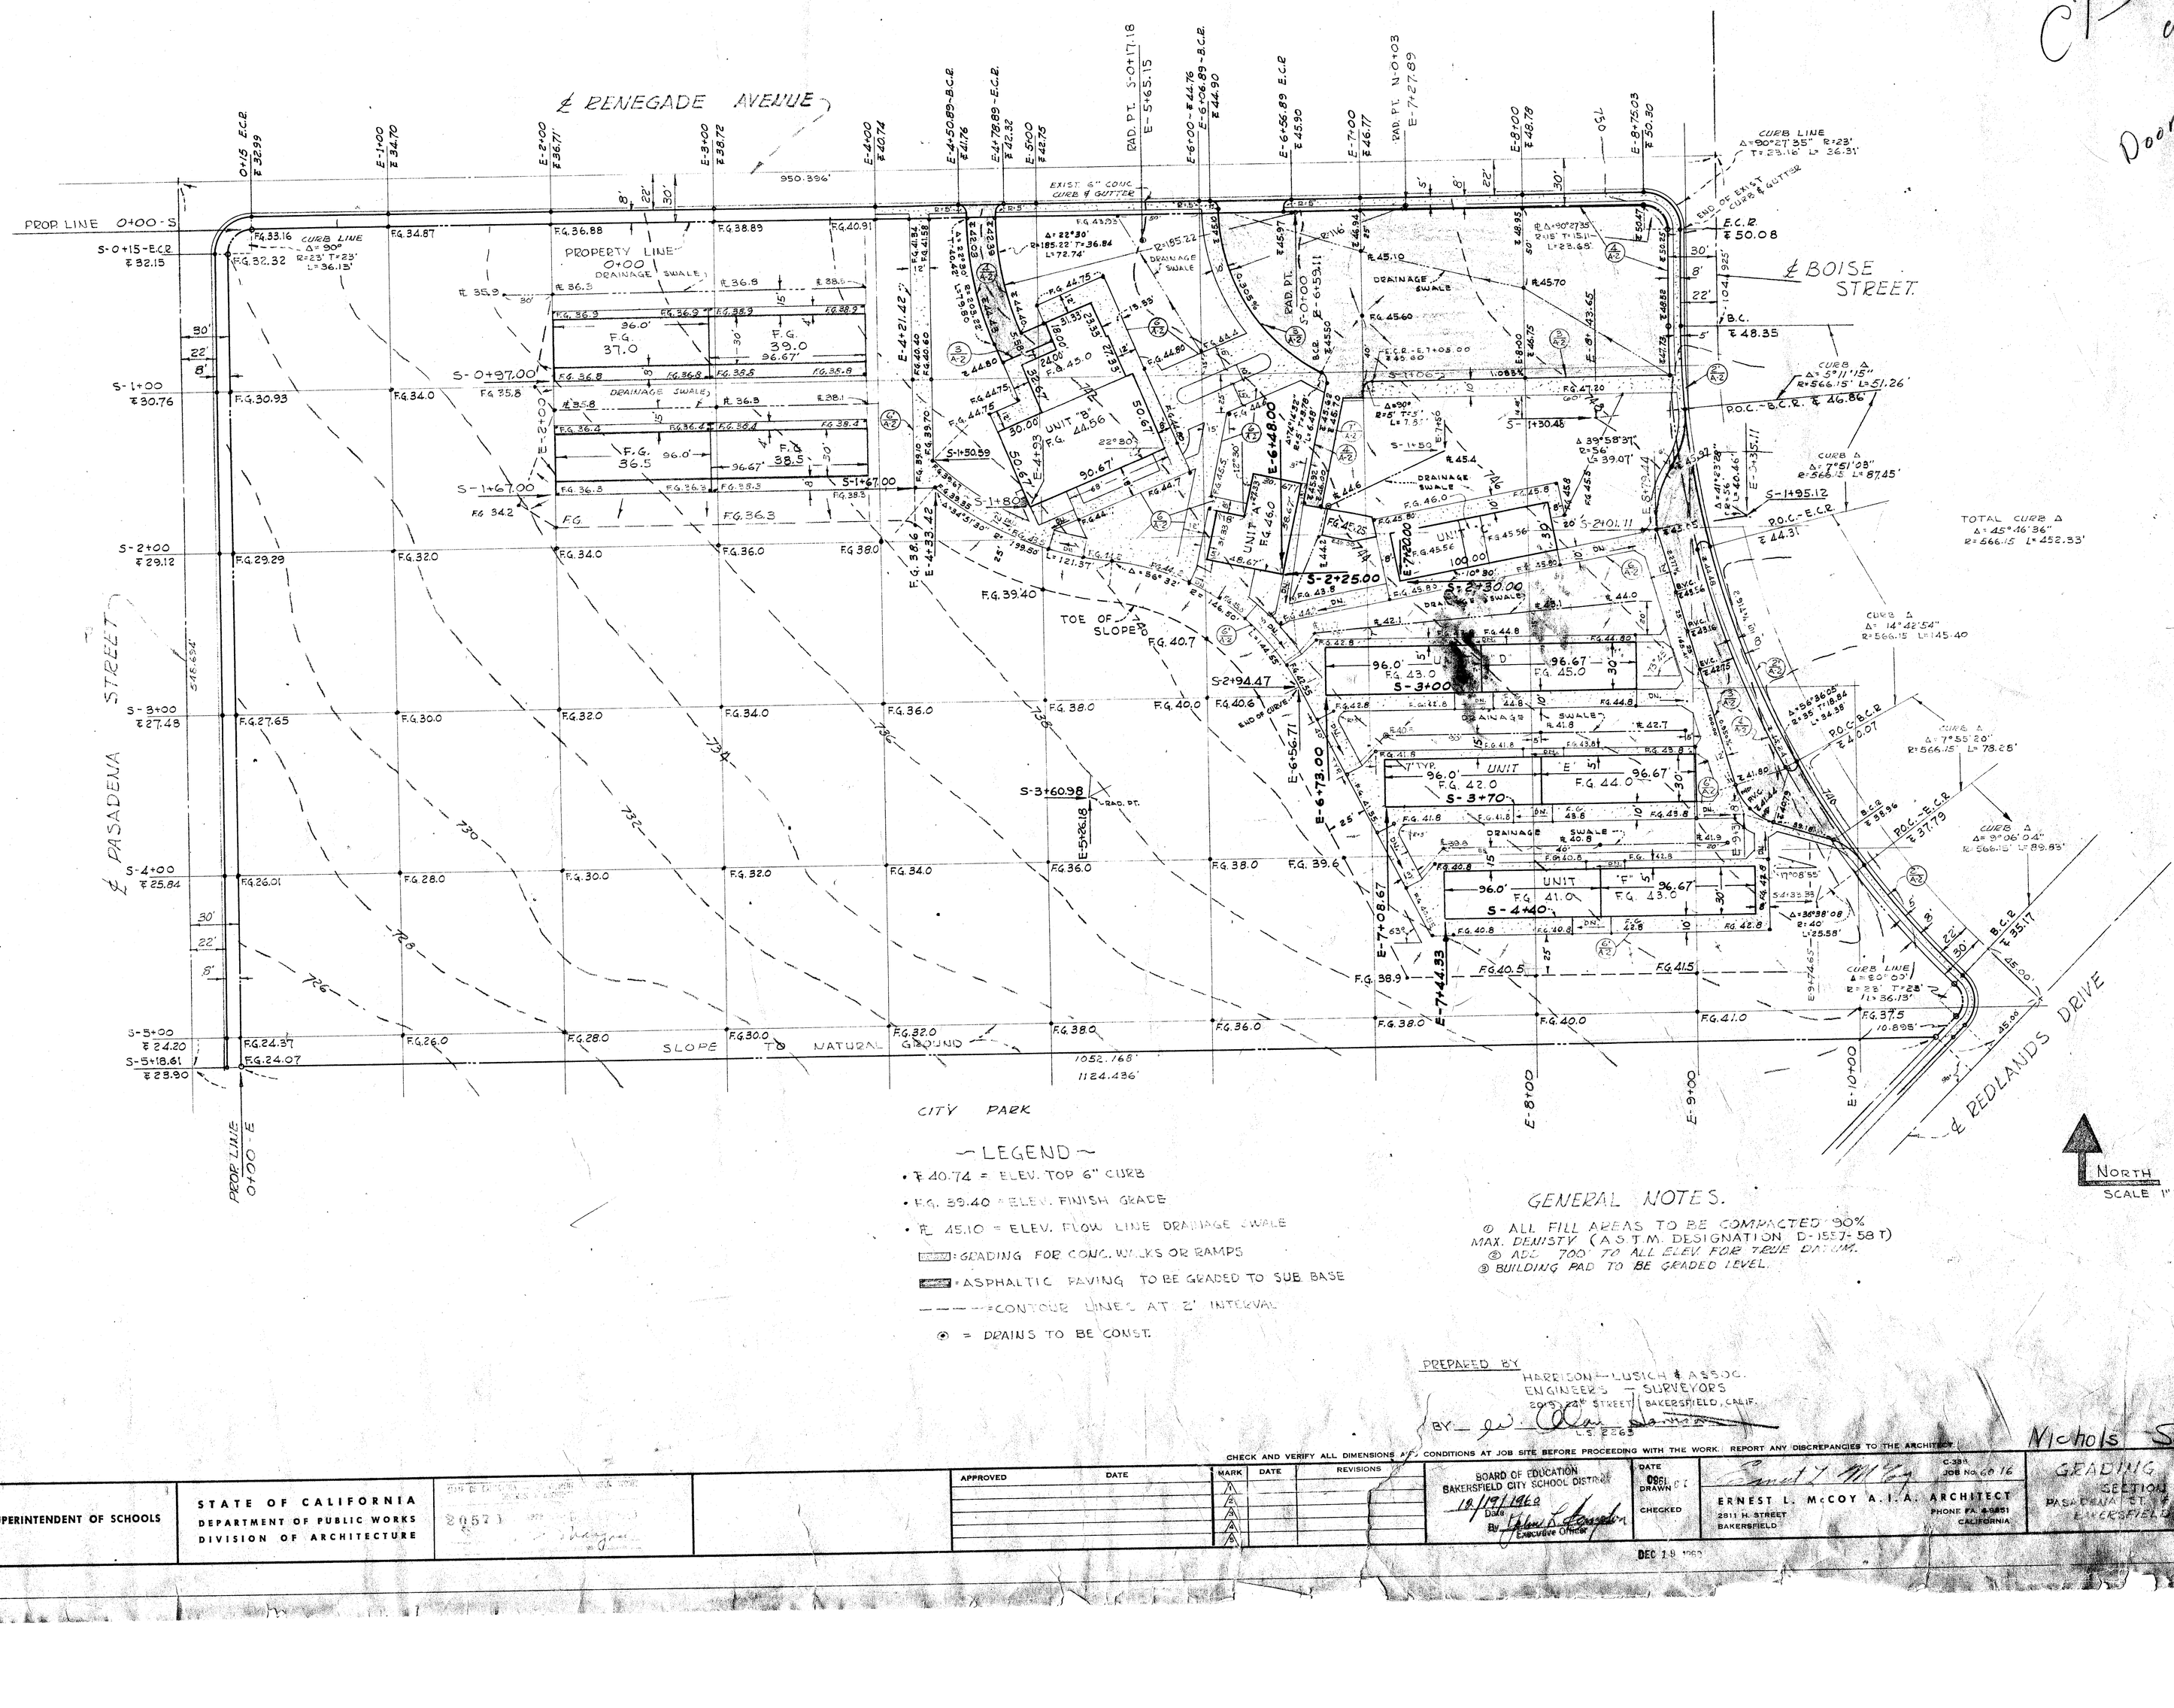

— LEGEND —

- ℄ 40.74 = ELEV. TOP 6" CURB
- F.G. 39.40 = ELEV. FINISH GRADE
- ℄ 45.10 = ELEV. FLOW LINE DRAINAGE SWALE
- : GRADING FOR CONC. WALKS OR RAMPS
- : ASPHALTIC PAVING TO BE GRADED TO SUB BASE
- ——— = CONTOUR LINES AT 2' INTERVAL
- ⊙ = DRAINS TO BE CONST.

GENERAL NOTES.

① ALL FILL AREAS TO BE COMPACTED 90% MAX. DENSITY (A.S.T.M. DESIGNATION D-1557-58 T)
② ADD 700 TO ALL ELEV FOR TRUE DATUM.
③ BUILDING PAD TO BE GRADED LEVEL.

NORTH
SCALE 1" = 40'

PREPARED BY
HARRISON-LUSICH & ASSOC.
ENGINEERS — SURVEYORS
2009 24th STREET BAKERSFIELD, CALIF.
BY W. Chan L.S. 5665

CHECK AND VERIFY ALL DIMENSIONS AND CONDITIONS AT JOB SITE BEFORE PROCEEDING WITH THE WORK. REPORT ANY DISCREPANCIES TO THE ARCHITECT.

OFFICE OF SUPERINTENDENT OF SCHOOLS	STATE OF CALIFORNIA DEPARTMENT OF PUBLIC WORKS DIVISION OF ARCHITECTURE	
APPROVED DATE		

APPROVED	DATE

MARK	DATE	REVISIONS
A		
B		
C		
D		
E		

BOARD OF EDUCATION
BAKERSFIELD CITY SCHOOL DISTRICT
Date 10/19/1962
By John A. Hosselton Executive Officer

DATE DRAWN
CHECKED

DEC 19 1962

ERNEST L. McCOY A.I.A. ARCHITECT
2811 H STREET
BAKERSFIELD
PHONE FA 4-5851
CALIFORNIA

C-33A
JOB No. 60 16

SHEET 4 OF 16 SHEETS

4