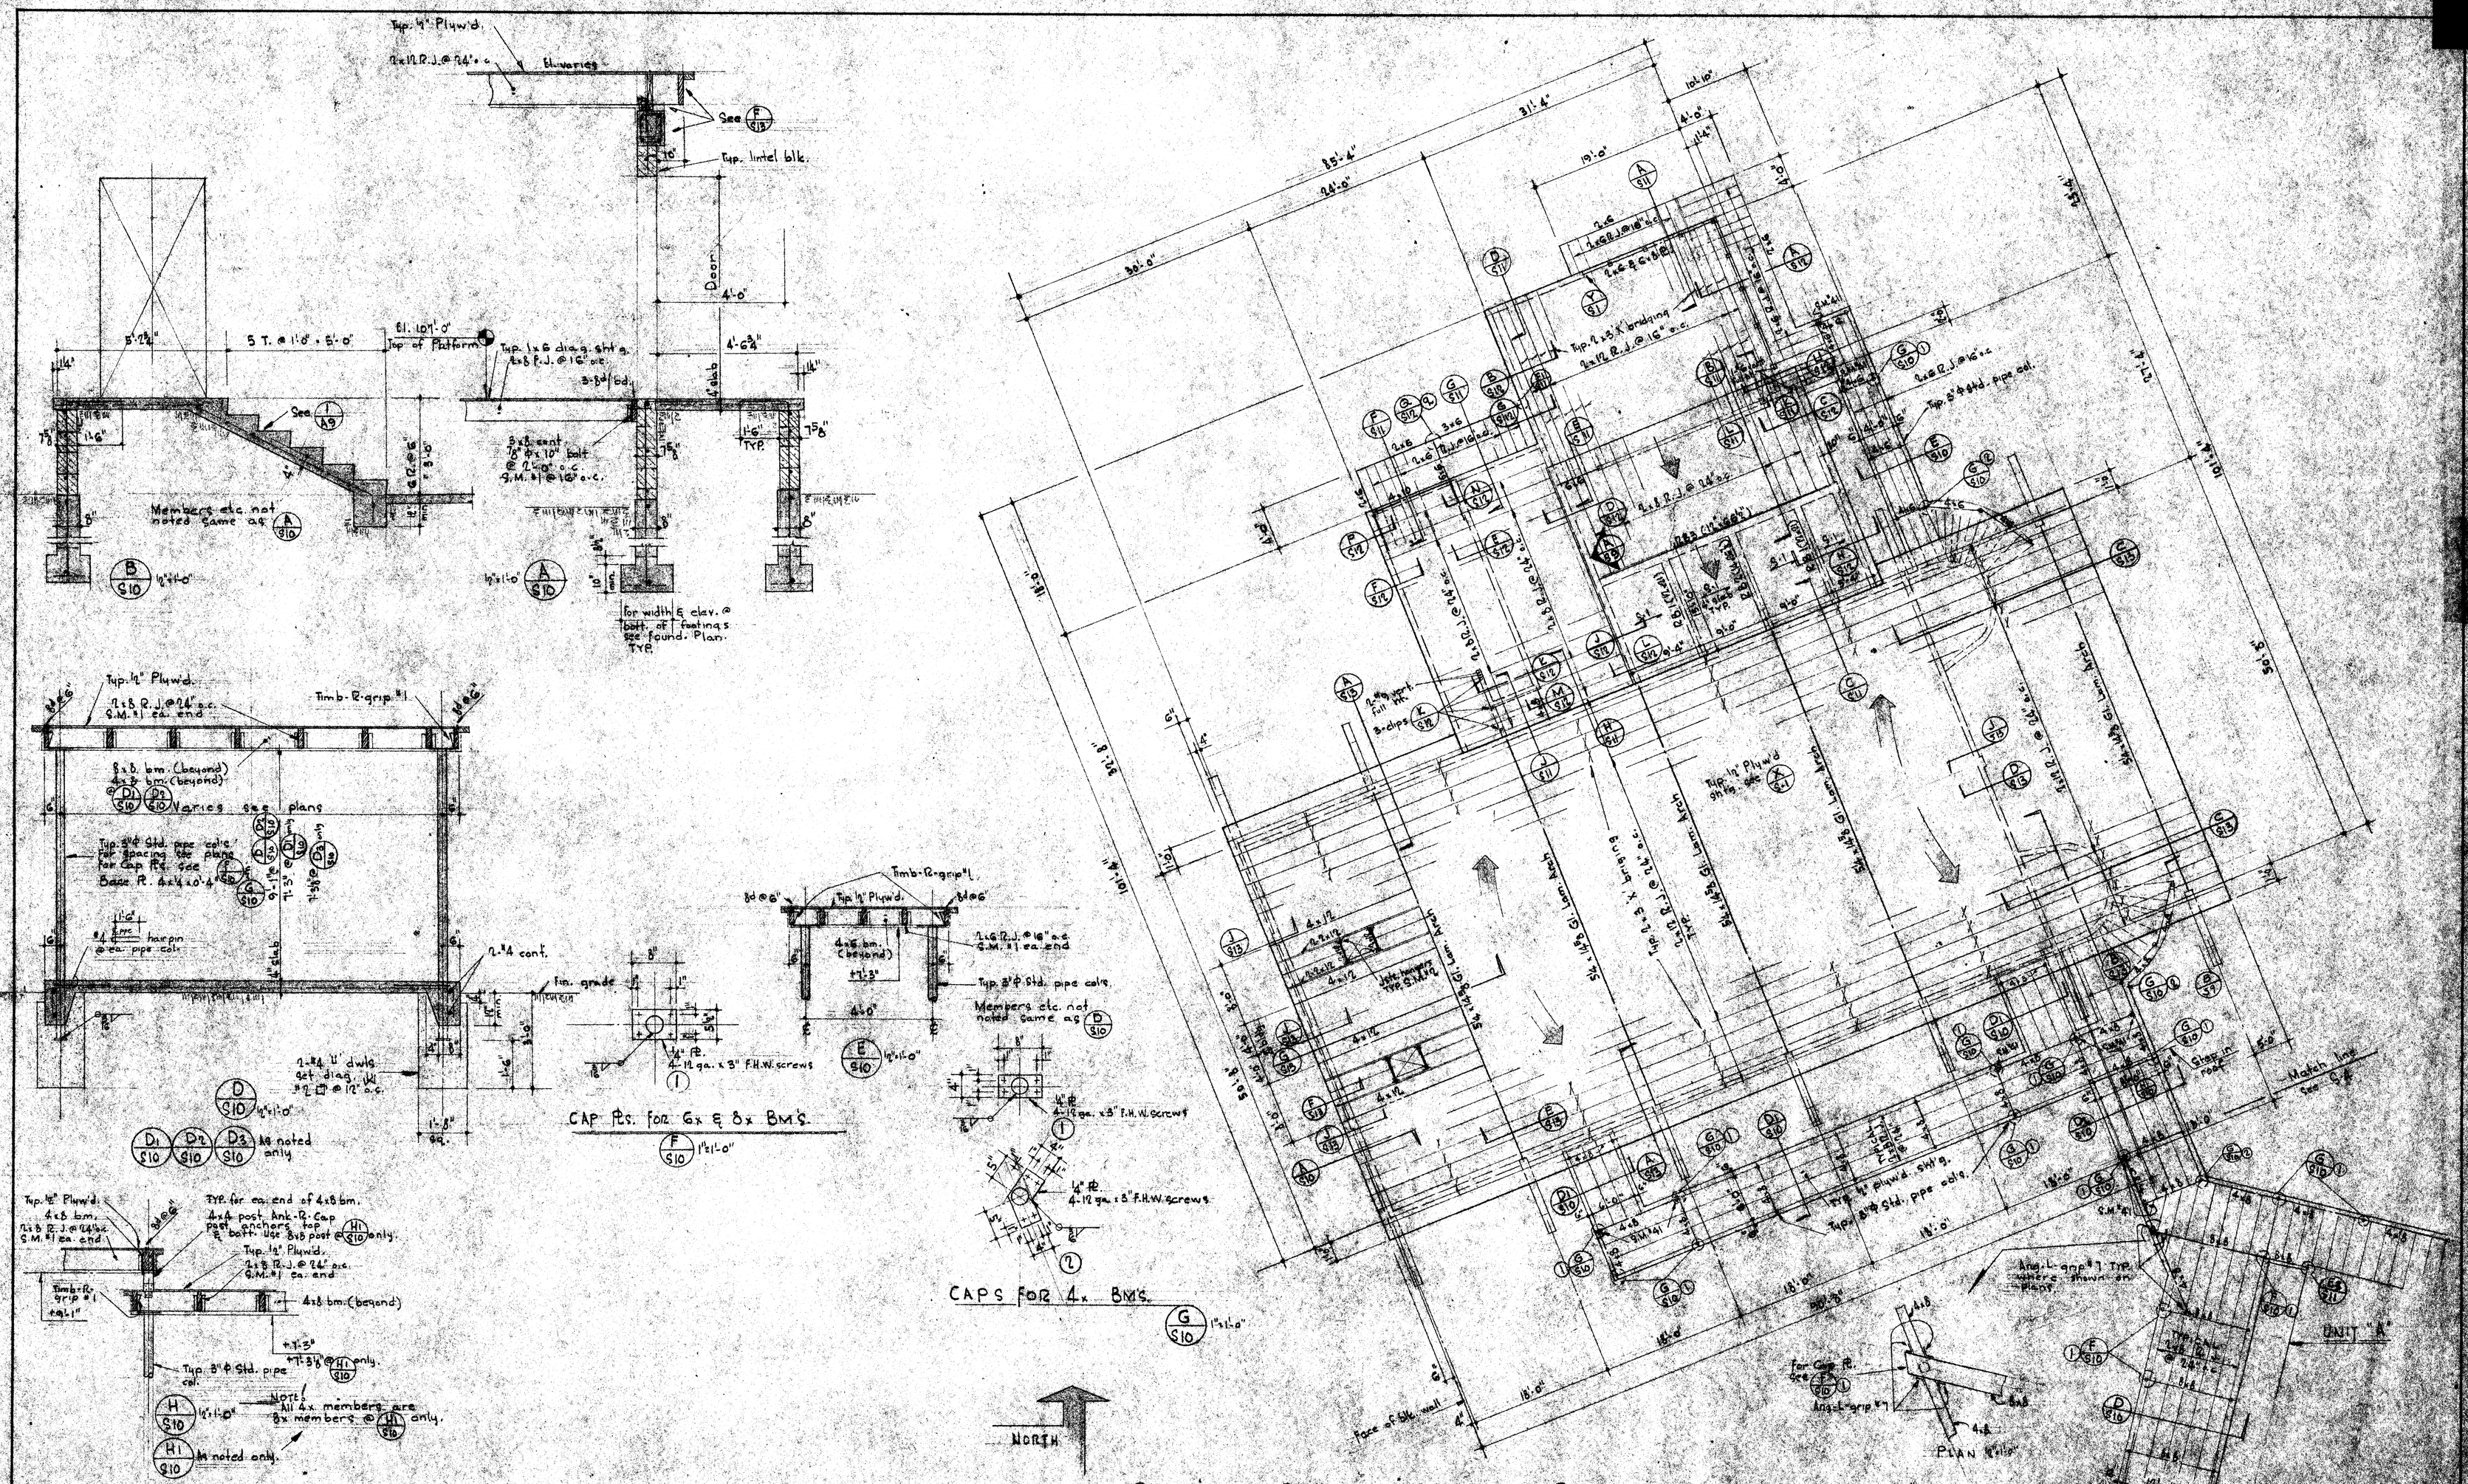

ROOF FRAMING PLAN 1/8"=1'-0" UNIT "B"

NOTES:
Refer to & check with Arch'l. Drawings for: various roof slopes, gutters, vents, saddles, drains, etc. & dimensions not given.
All Glued Laminated Arches to conform to combination #10

CHECK AND VERIFY ALL DIMENSIONS AND CONDITIONS AT JOB SITE BEFORE PROCEEDING WITH THE WORK. REPORT ANY DISCREPANCIES TO THE ARCHITECT.

OFFICE OF SUPERINTENDENT OF SCHOOLS APPROVED DATE	STATE OF CALIFORNIA DEPARTMENT OF PUBLIC WORKS DIVISION OF ARCHITECTURE	20571 APPROVED DEC 19 1960	BAKERSFIELD CITY SCHOOL DISTRICT BAKERSFIELD, CALIFORNIA BOARD OF EDUCATION BOARD OF EDUCATION BAKERSFIELD CITY SCHOOL DISTRICT 12/19/60 Executive Officer	APPROVED / DATE / MARK / DATE / REVISIONS	HILLMAN & NOWELL STRUCTURAL ENGINEERS LOS ANGELES 17 DATE DEC 18 1960 DRAWN J. FERTON CHECKED PRESNELL	ERNEST L. McCOY A.I.A. ARCHITECT BAKERSFIELD	SECTION 15 SCHOOL PASADENA ST. & PINEGADE AVE. BAKERSFIELD, CALIFORNIA MULTI-PURPOSE ROOF FRAMING PLAN