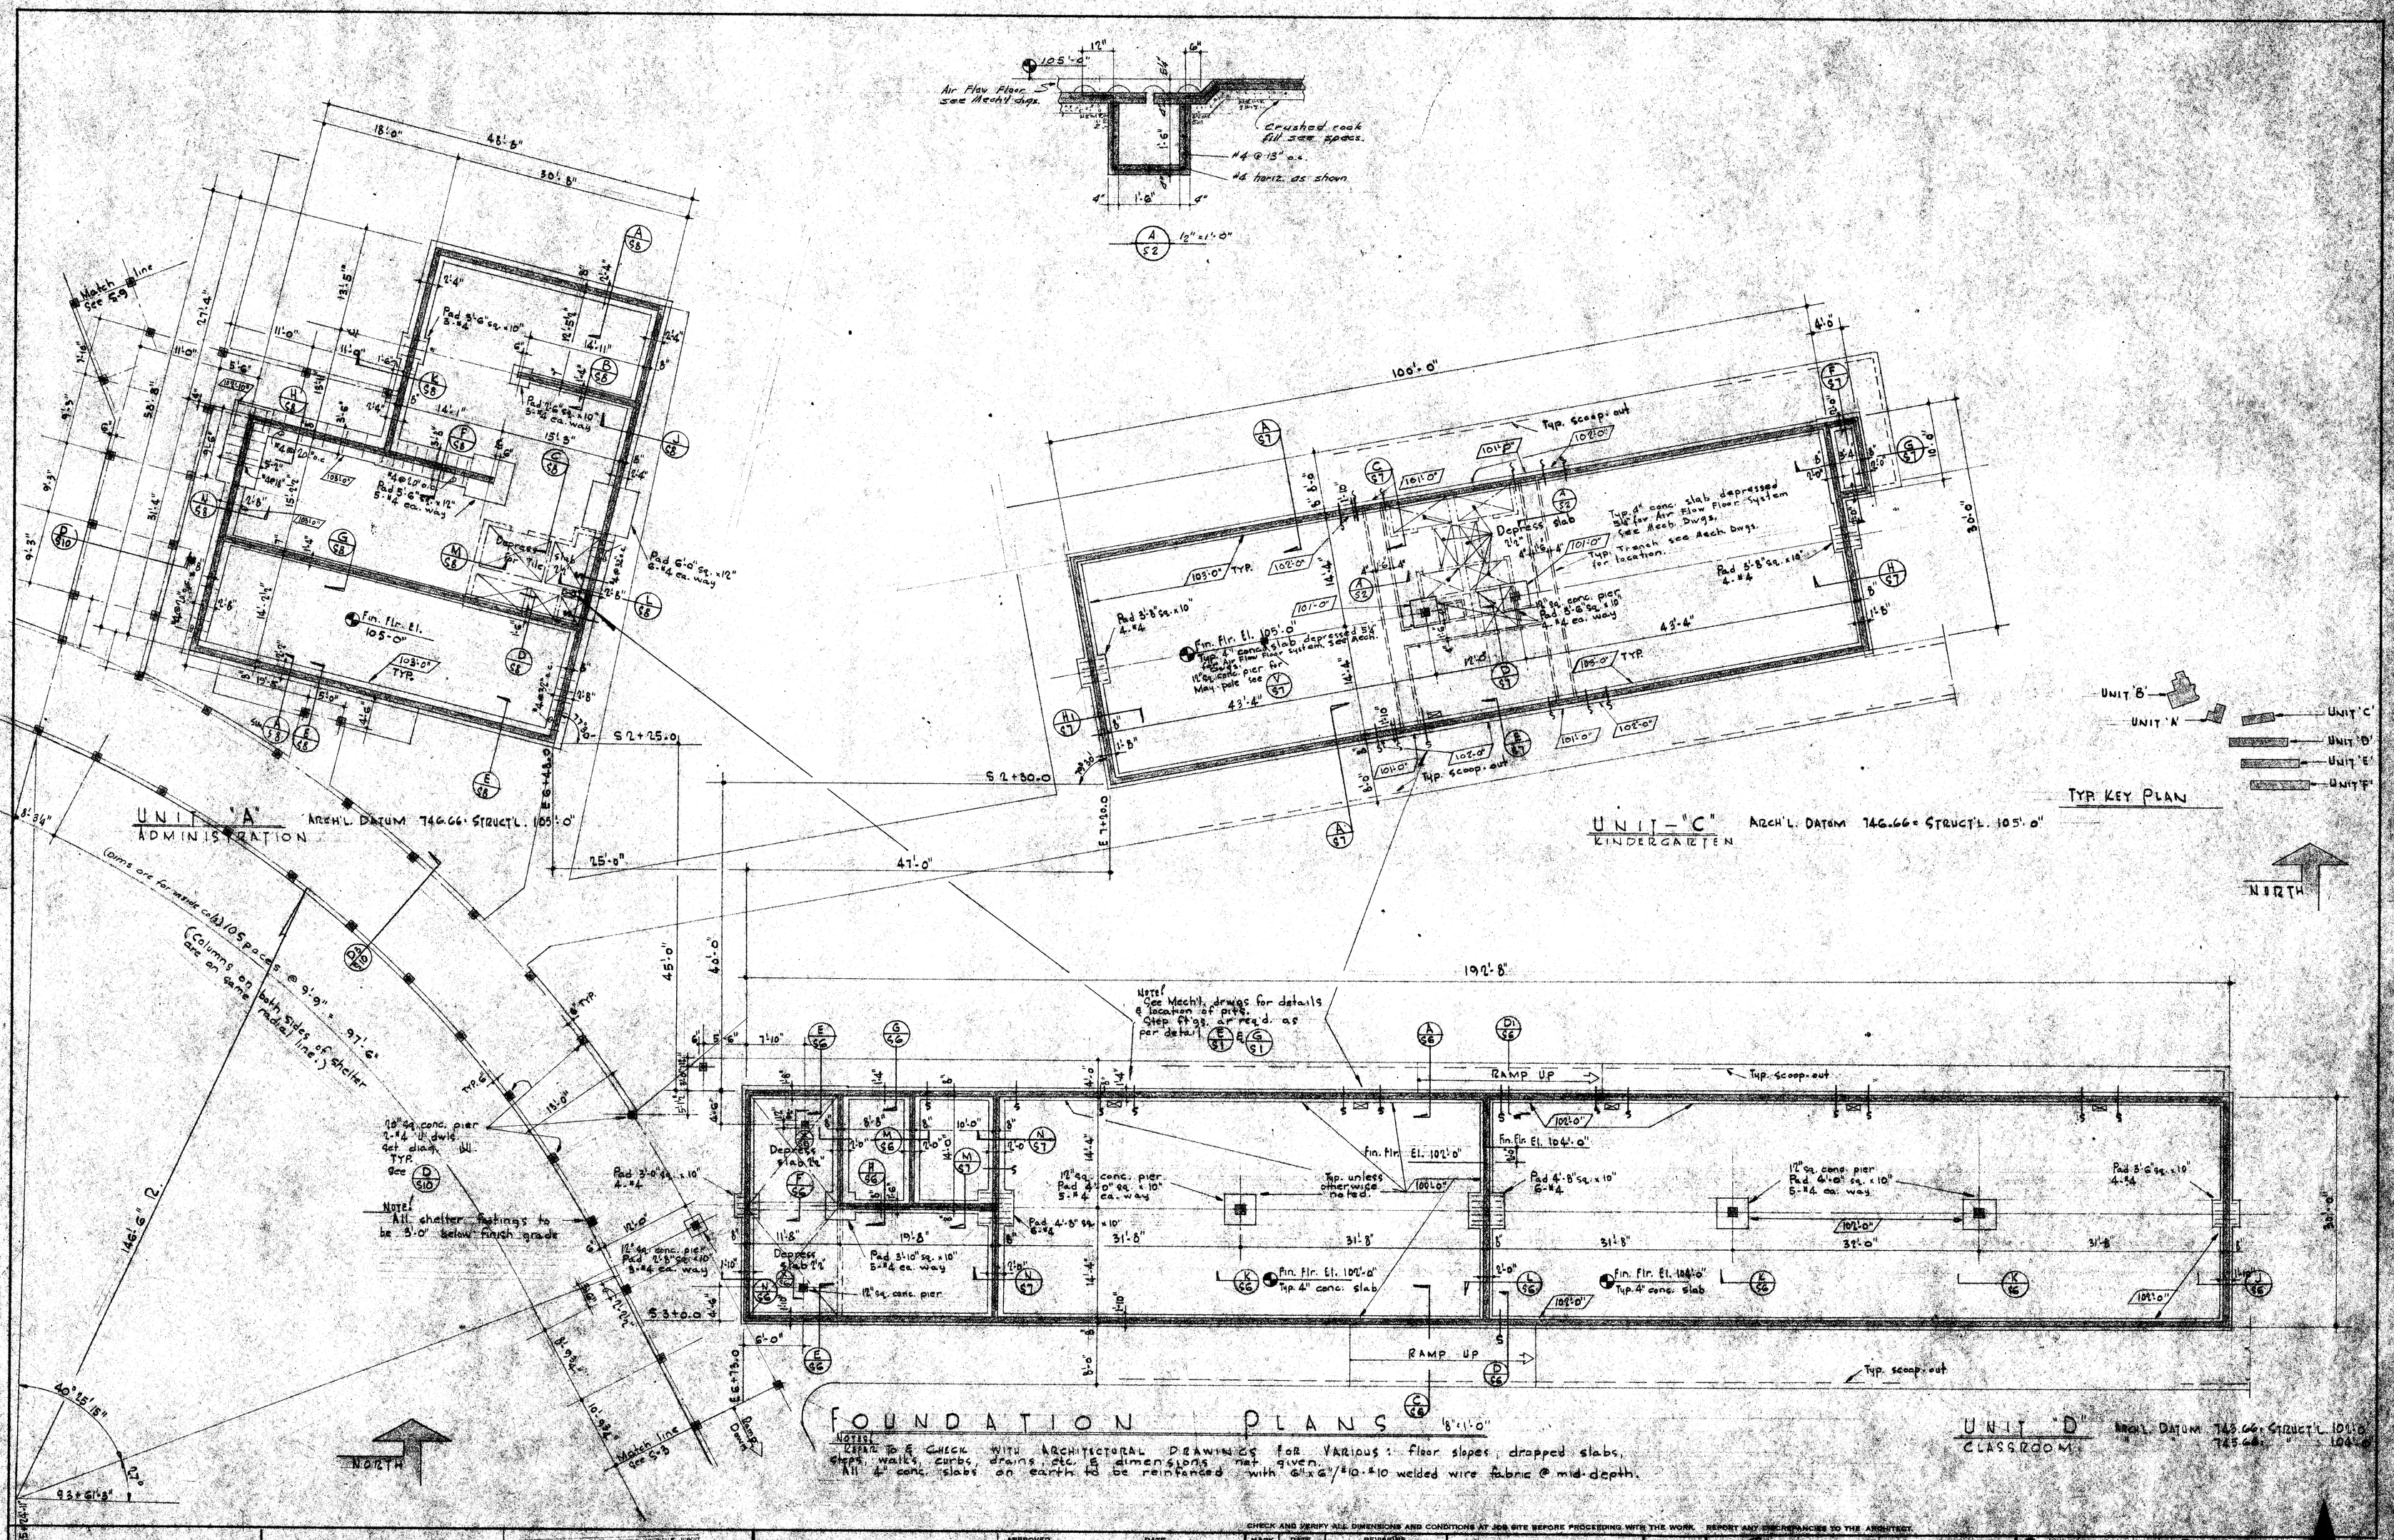

FOUNDATION PLANS 1/8" = 1'-0"

NOTES: REFER TO & CHECK WITH ARCHITECTURAL DRAWINGS FOR VARIOUS: floor slopes, dropped slabs, steps, walks, curbs, drains, etc. & dimensions not given.
All 4" conc. slabs on earth to be reinforced with 6"x6"/#10-#10 welded wire fabric @ mid-depth.

UNIT "D" CLASSROOM
ARCH'L. DATUM 743.66 = STRUCT'L. 102'-0"
745.66 = " 104'-0"

CHECK AND VERIFY ALL DIMENSIONS AND CONDITIONS AT JOB SITE BEFORE PROCEEDING WITH THE WORK. REPORT ANY DISCREPANCIES TO THE ARCHITECT.

OFFICE OF SUPERINTENDENT OF SCHOOLS APPROVED DATE	STATE OF CALIFORNIA DEPARTMENT OF PUBLIC WORKS DIVISION OF ARCHITECTURE	STATE OF CALIFORNIA DEPARTMENT OF PUBLIC WORKS 20571 APPROVED DEC 19 1960	BAKERSFIELD CITY SCHOOL DISTRICT BAKERSFIELD, CALIFORNIA BOARD OF EDUCATION BOARD OF EDUCATION BAKERSFIELD CITY SCHOOL DISTRICT 12/19/1960 By Executive Officer	APPROVED DATE	MARK / DATE / REVISIONS	HILLMAN & NOWELL STRUCTURAL ENGINEERS 816 West 5th St. Los Angeles 17 Lawrence Nowell	DATE DEC 19 1960 DRAWN J.L. FERTON CHECKED PRESNELL	Ernest L. McCoy ERNEST L. McCOY A.I.A. ARCHITECT 2511 H. STREET BAKERSFIELD PHONE FA. 4-0551 CALIFORNIA	SECTION 15 SCHOOL PASADENA ST. & RENEGADE AVE. BAKERSFIELD, CALIFORNIA