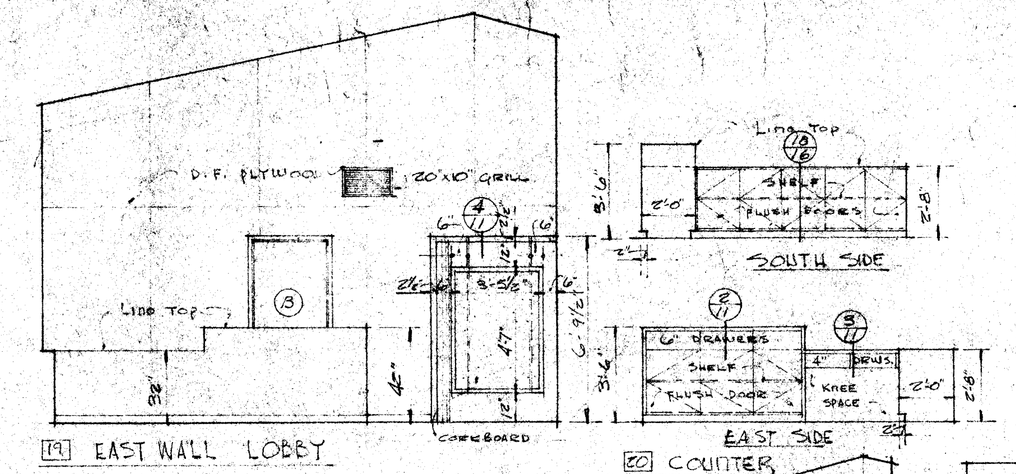

19 EAST WALL LOBBY

20 COUNTER

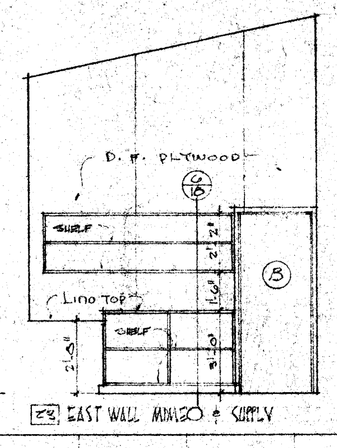

24 EAST WALL MIMEO & SUPPLY

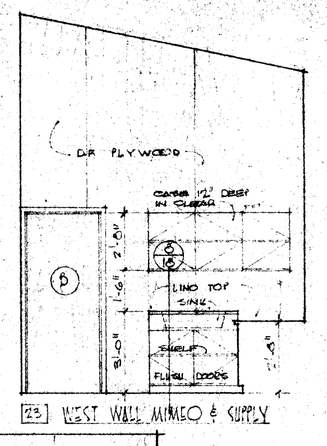

23 WEST WALL MIMEO & SUPPLY

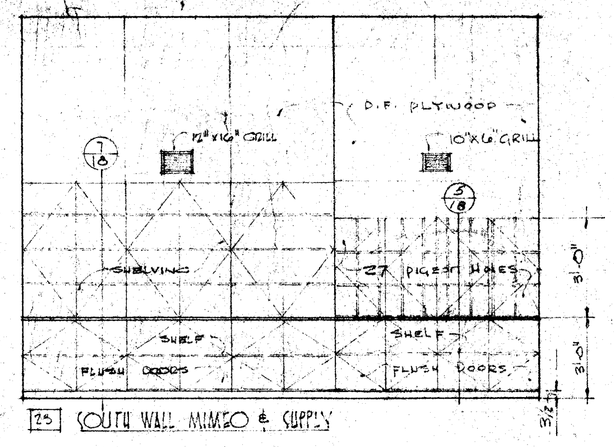

25 SOUTH WALL MIMEO & SUPPLY

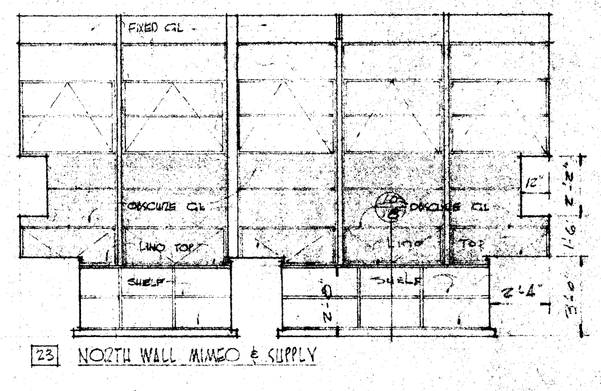

22 NORTH WALL MIMEO & SUPPLY

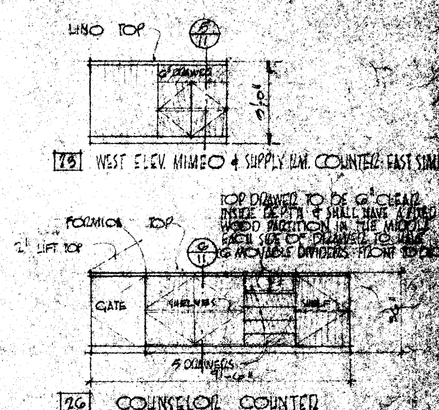

26 COUNSELOR COUNTER

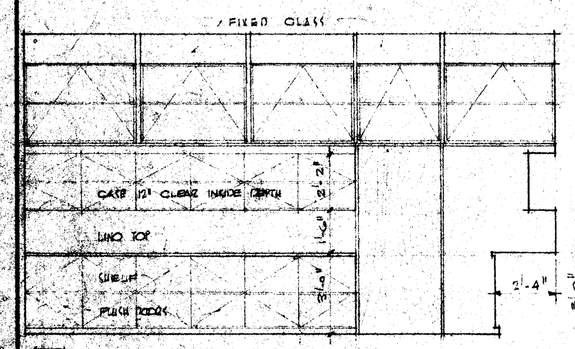

31 SOUTH WALL TEACHERS WORK ROOM

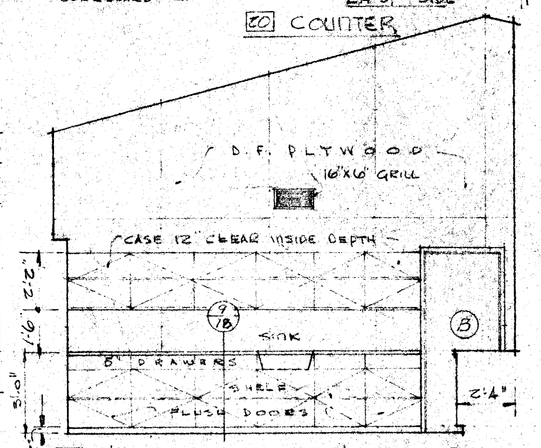

31 WEST WALL TEACHER'S WRK. RM.

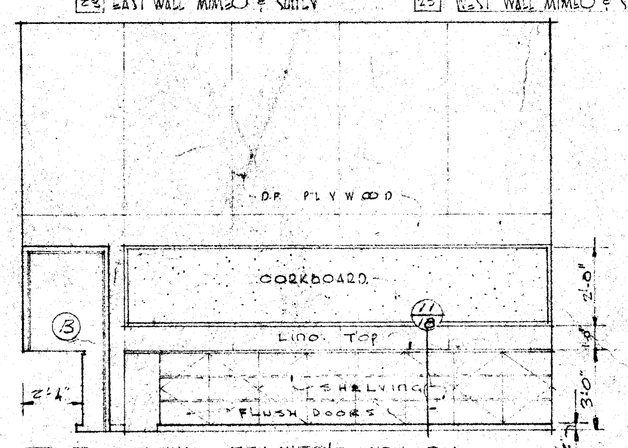

31 NORTH WALL TEACHER'S WRK. RM.

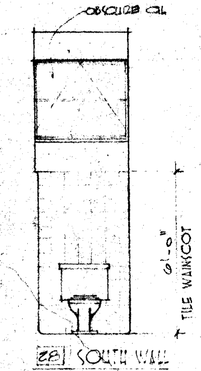

28 SOUTH WALL

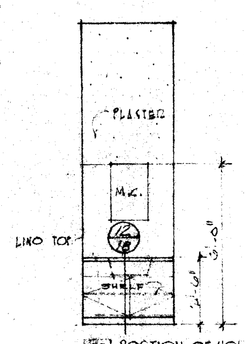

29 PORTION OF SOUTH WALL HEALTH RM.

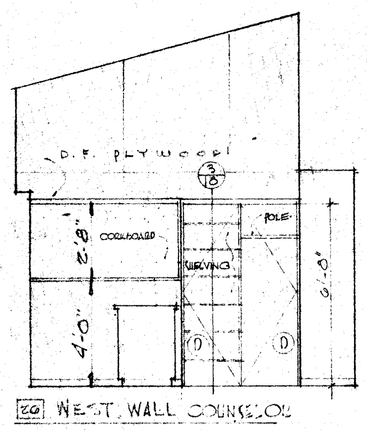

30 WEST WALL COUNSELOR

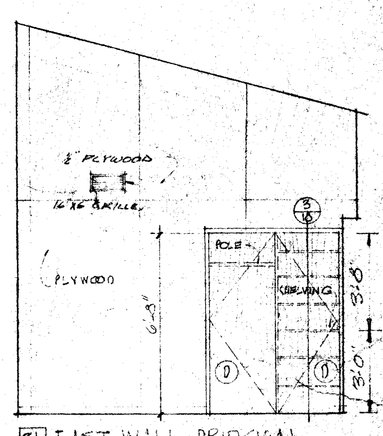

EAST WALL PRINCIPAL

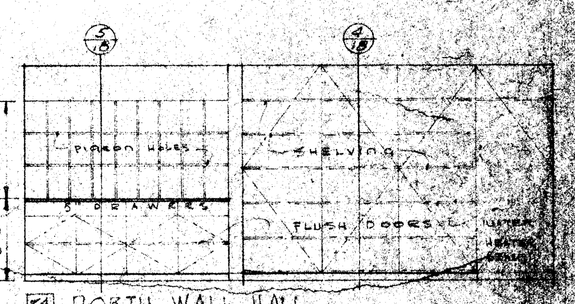

NORTH WALL HALL

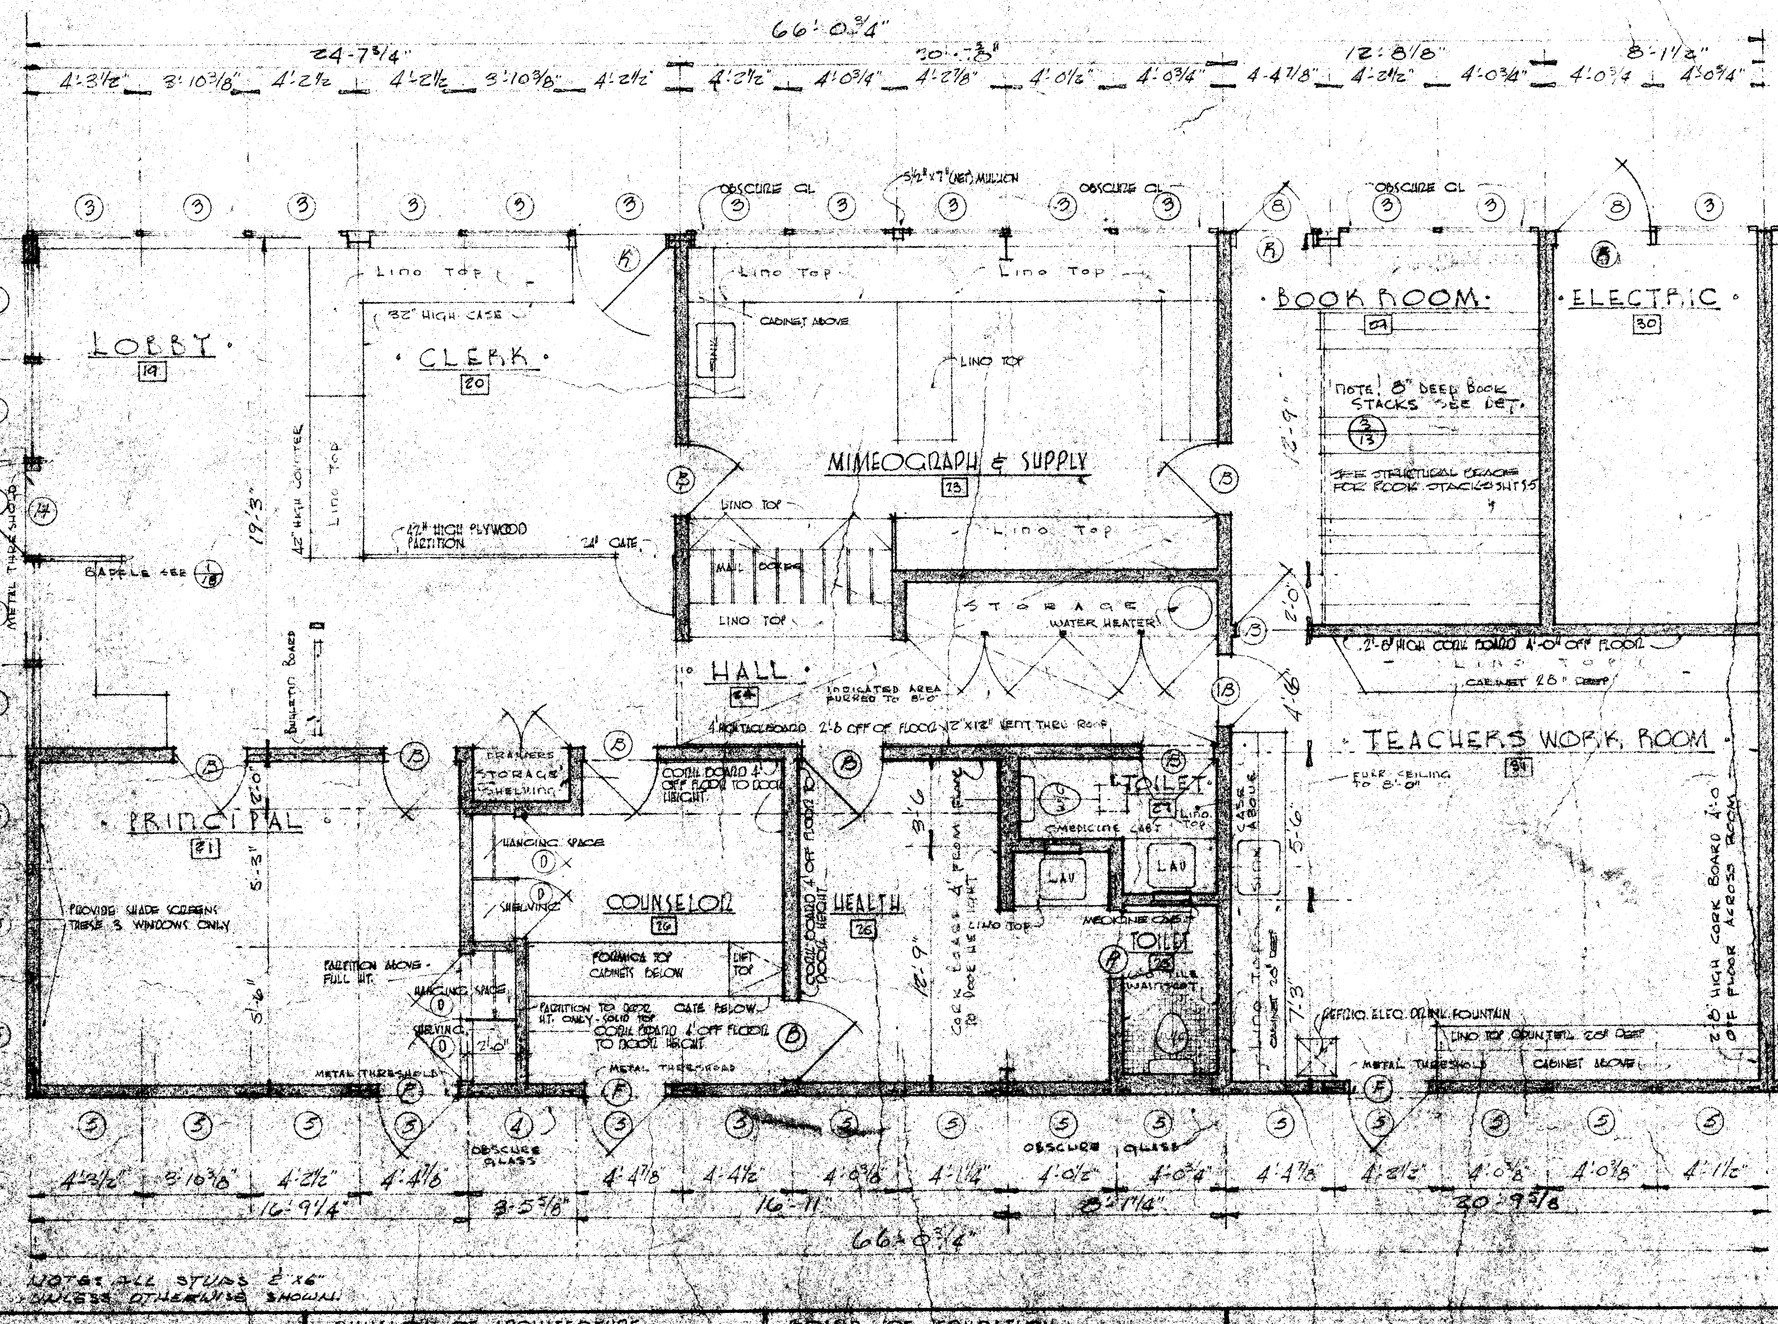

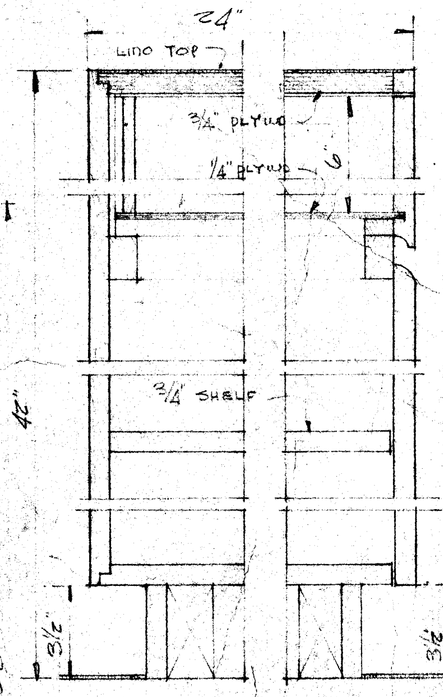

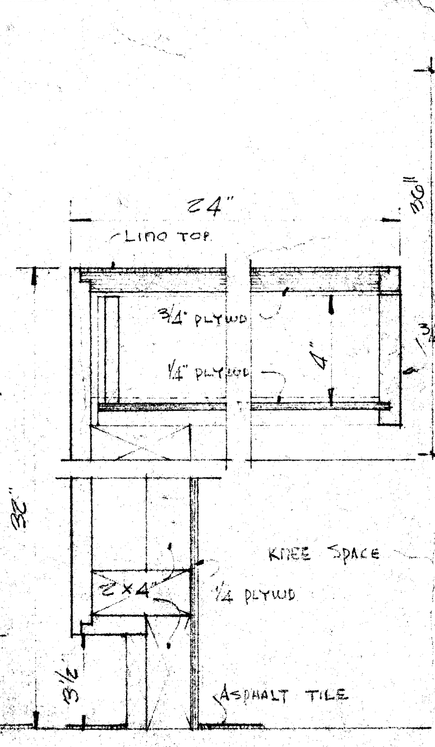

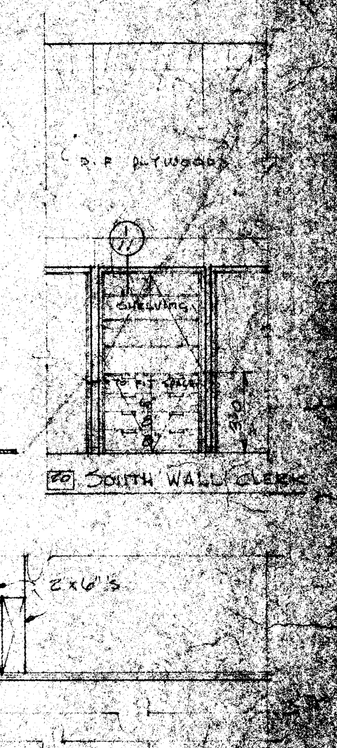

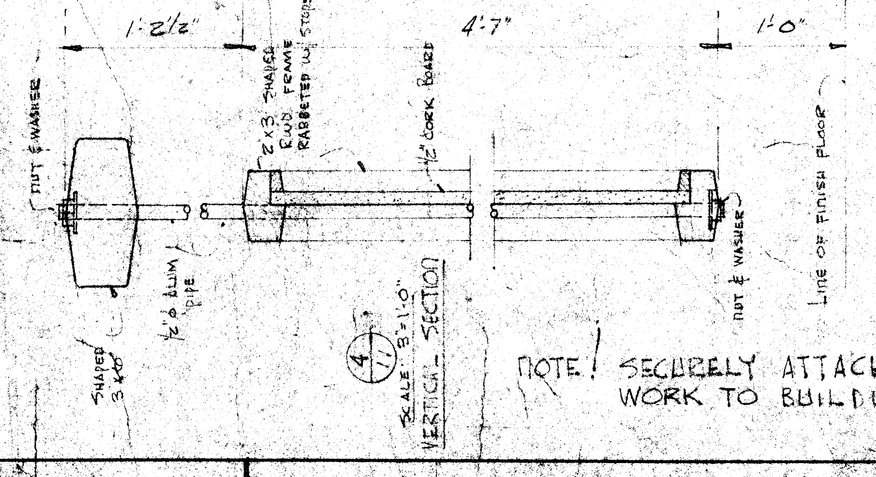

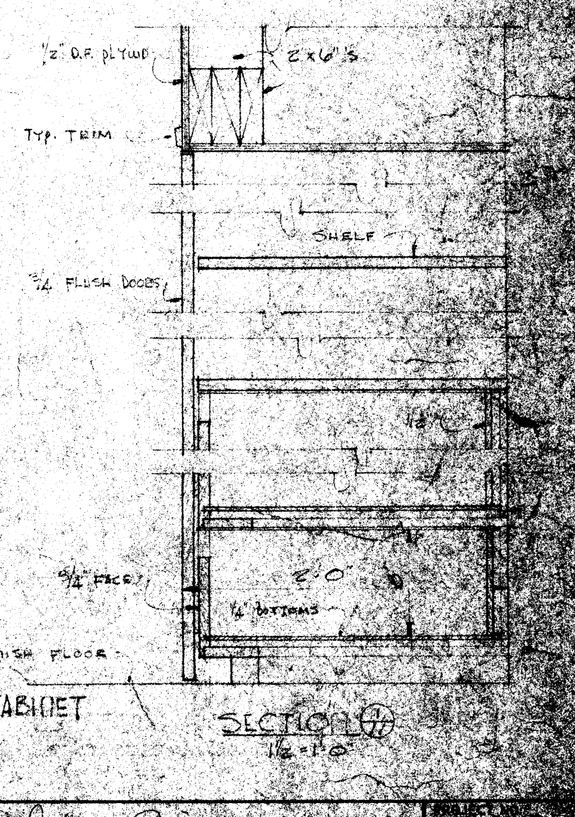

NOTE! SECURELY ATTACH ALL CABINET WORK TO BUILDING.

DIVISION OF ARCHITECTURE
APPROVED DEC 22 1958

BOARD OF EDUCATION
1/24/68

PARK DRIVE SCHOOL
KELLY-SCHOOL DISTRICT
CALIFORNIA

FLOOR PLAN ADMINISTRATION
UNIT TWO

WHITNEY BIGGAR ARCHITECT
MEMBER AMERICAN INSTITUTE OF ARCHITECTS
1801 STOCKDALE HIGHWAY
BAKERSFIELD, CALIFORNIA
REGISTRATION