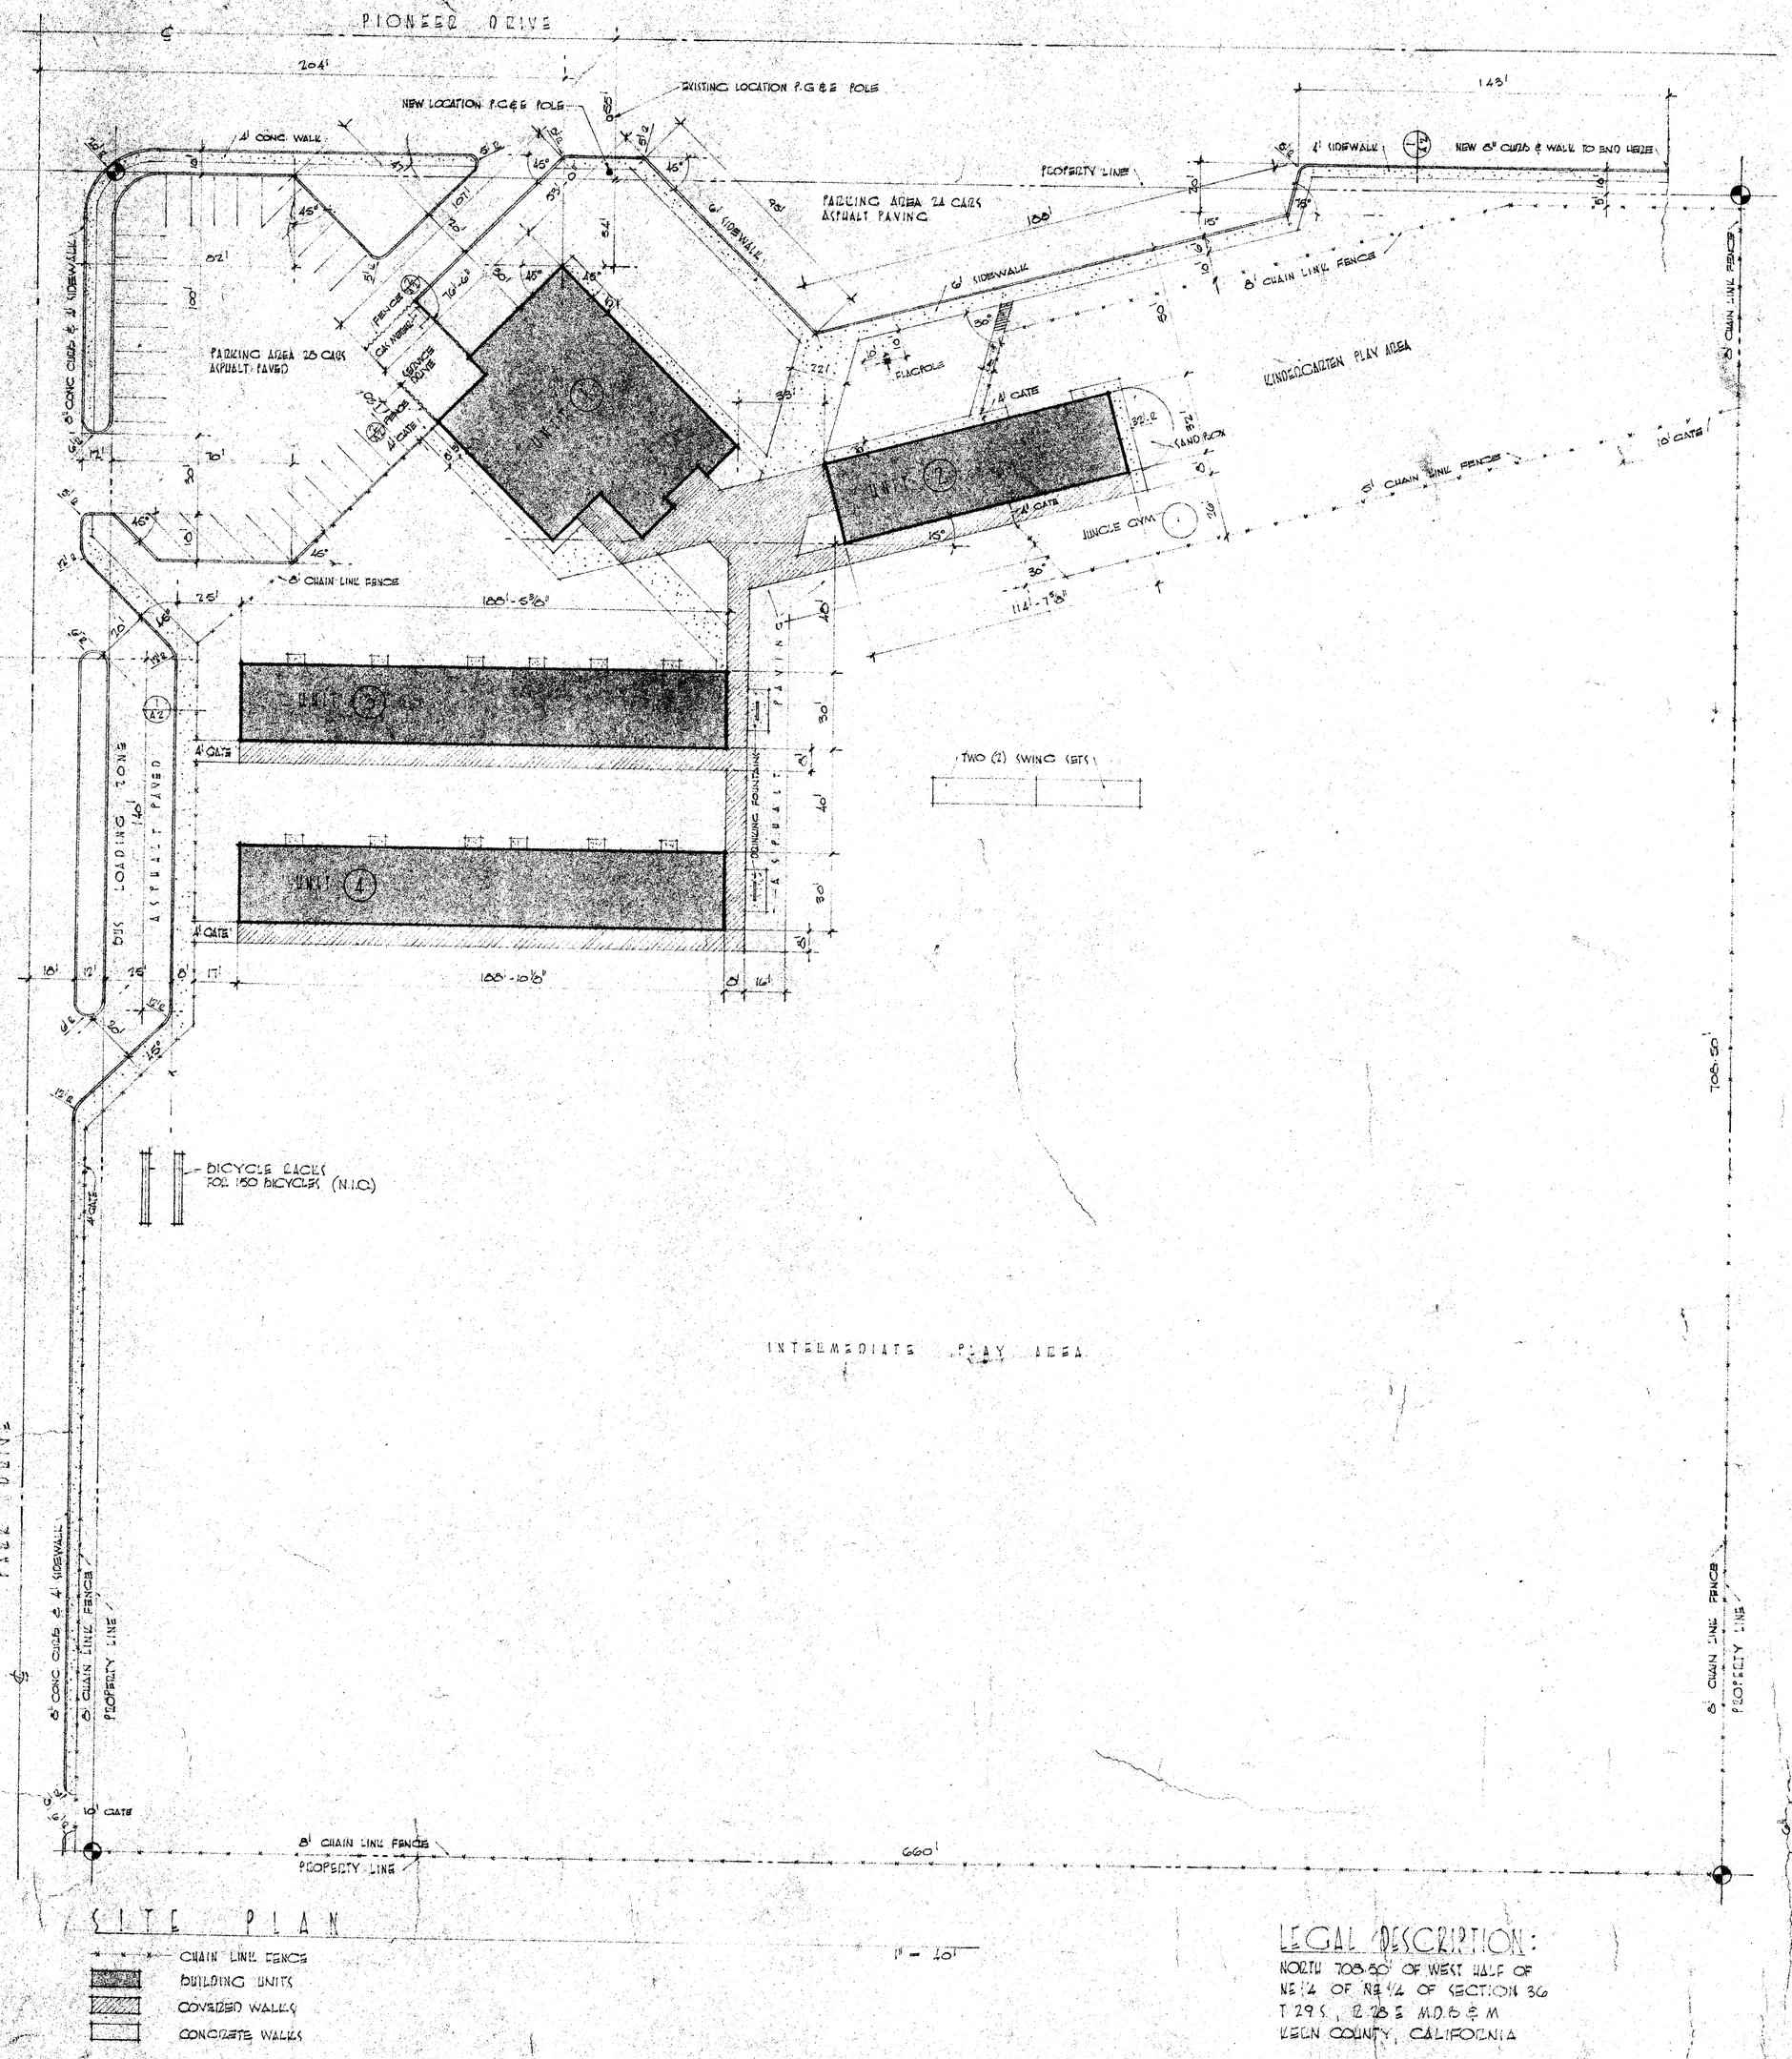

SITE PLAN

- CHAIN LINK FENCE
- BUILDING UNITS
- COVERED WALKS
- CONCRETE WALKS

1" = 20'

LEGAL DESCRIPTION:
NORTH 708.50' OF WEST HALF OF NE¼ OF NE¼ OF SECTION 36 T 29 S., R 28 E. M.D.B. & M. KERN COUNTY, CALIFORNIA

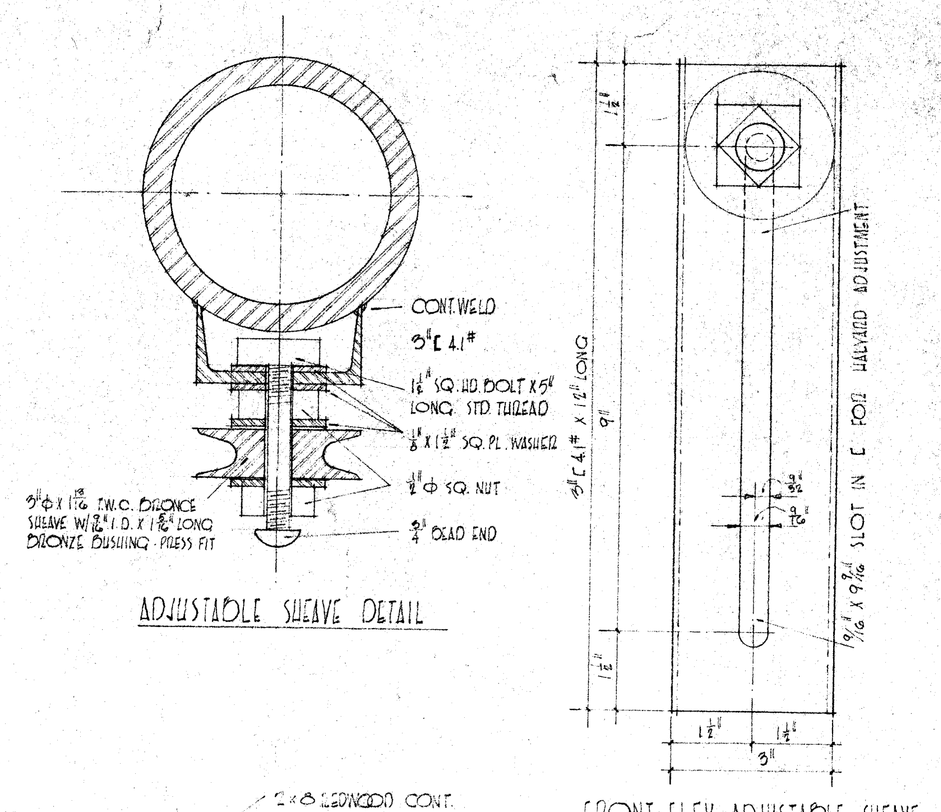

ADJUSTABLE SHEAVE DETAIL

FRONT ELEV. ADJUSTABLE SHEAVE

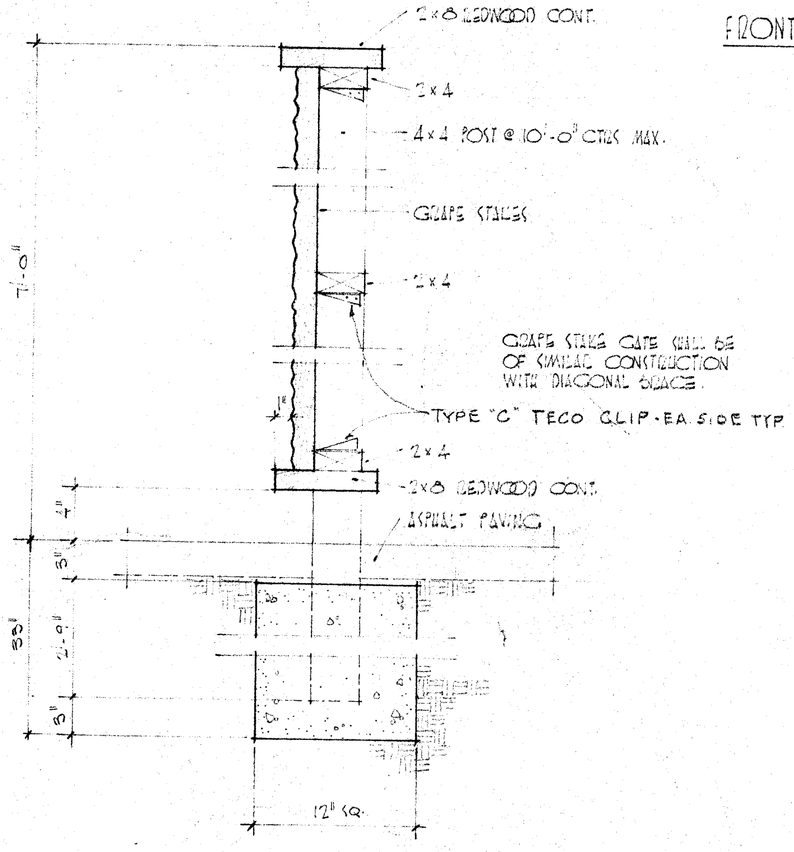

2 / A 2 FENCE SECTION 1/2" = 1'-0"

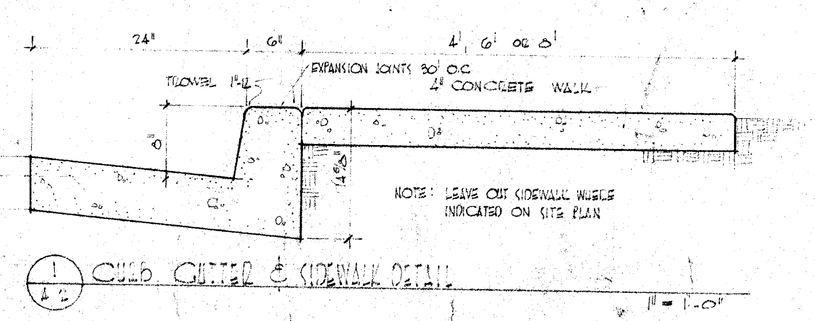

1 / A 2 CURB GUTTER & SIDEWALK DETAIL 1" = 1'-0"

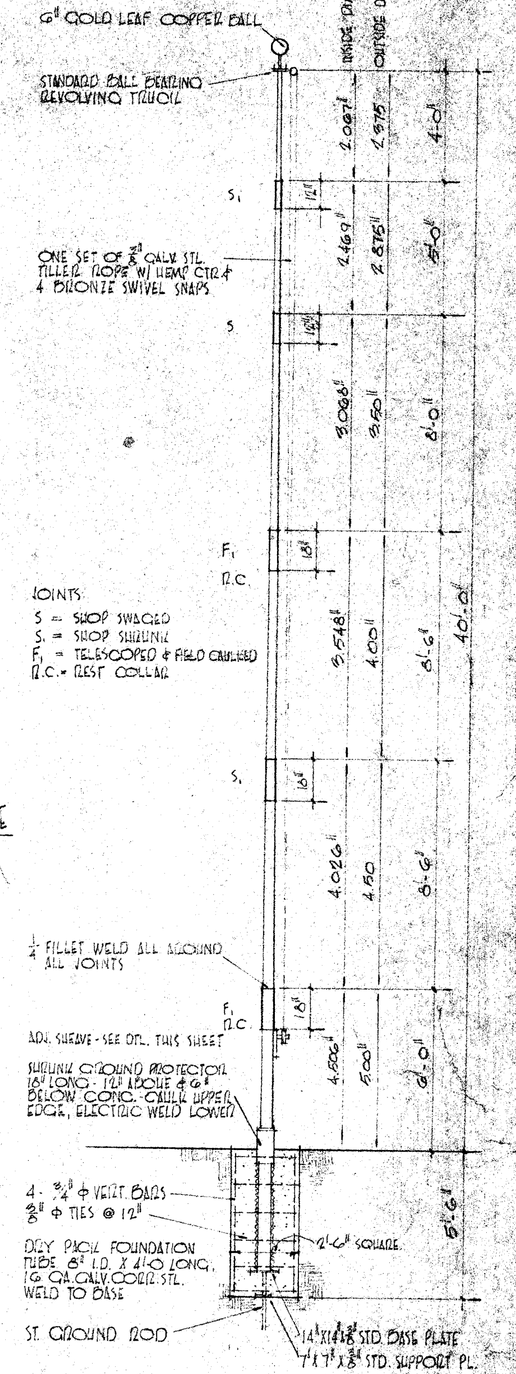

APPROVED:	APPROVED:	APPROVED: DIVISION OF ARCHITECTURE	APPROVED: BOARD OF EDUCATION
		STATE OF CALIFORNIA, DEPARTMENT OF PUBLIC WORKS DIVISION OF ARCHITECTURE 18006 APPROVED DEC 22 1958 Engineer in charge	Glenn R. Compton 11/4/58

PARK DRIVE SCHOOL

BAKERSFIELD CITY SCHOOL DISTRICT
BAKERSFIELD CALIFORNIA

SITE PLAN
FLAGPOLE DETAILS

WHITNEY BIGGAR ARCHITECT
MEMBER AMERICAN INSTITUTE OF ARCHITECTS
3601 STOCKDALE HIGHWAY
BAKERSFIELD, CALIFORNIA
FA 57227 REGISTRATION C-1128

PROJECT NO:	5811-56
DRAWN BY:	DM. TLP.
CHECKED BY:	TLP
DATE:	11/4/58
SHEET	A2
OF	53