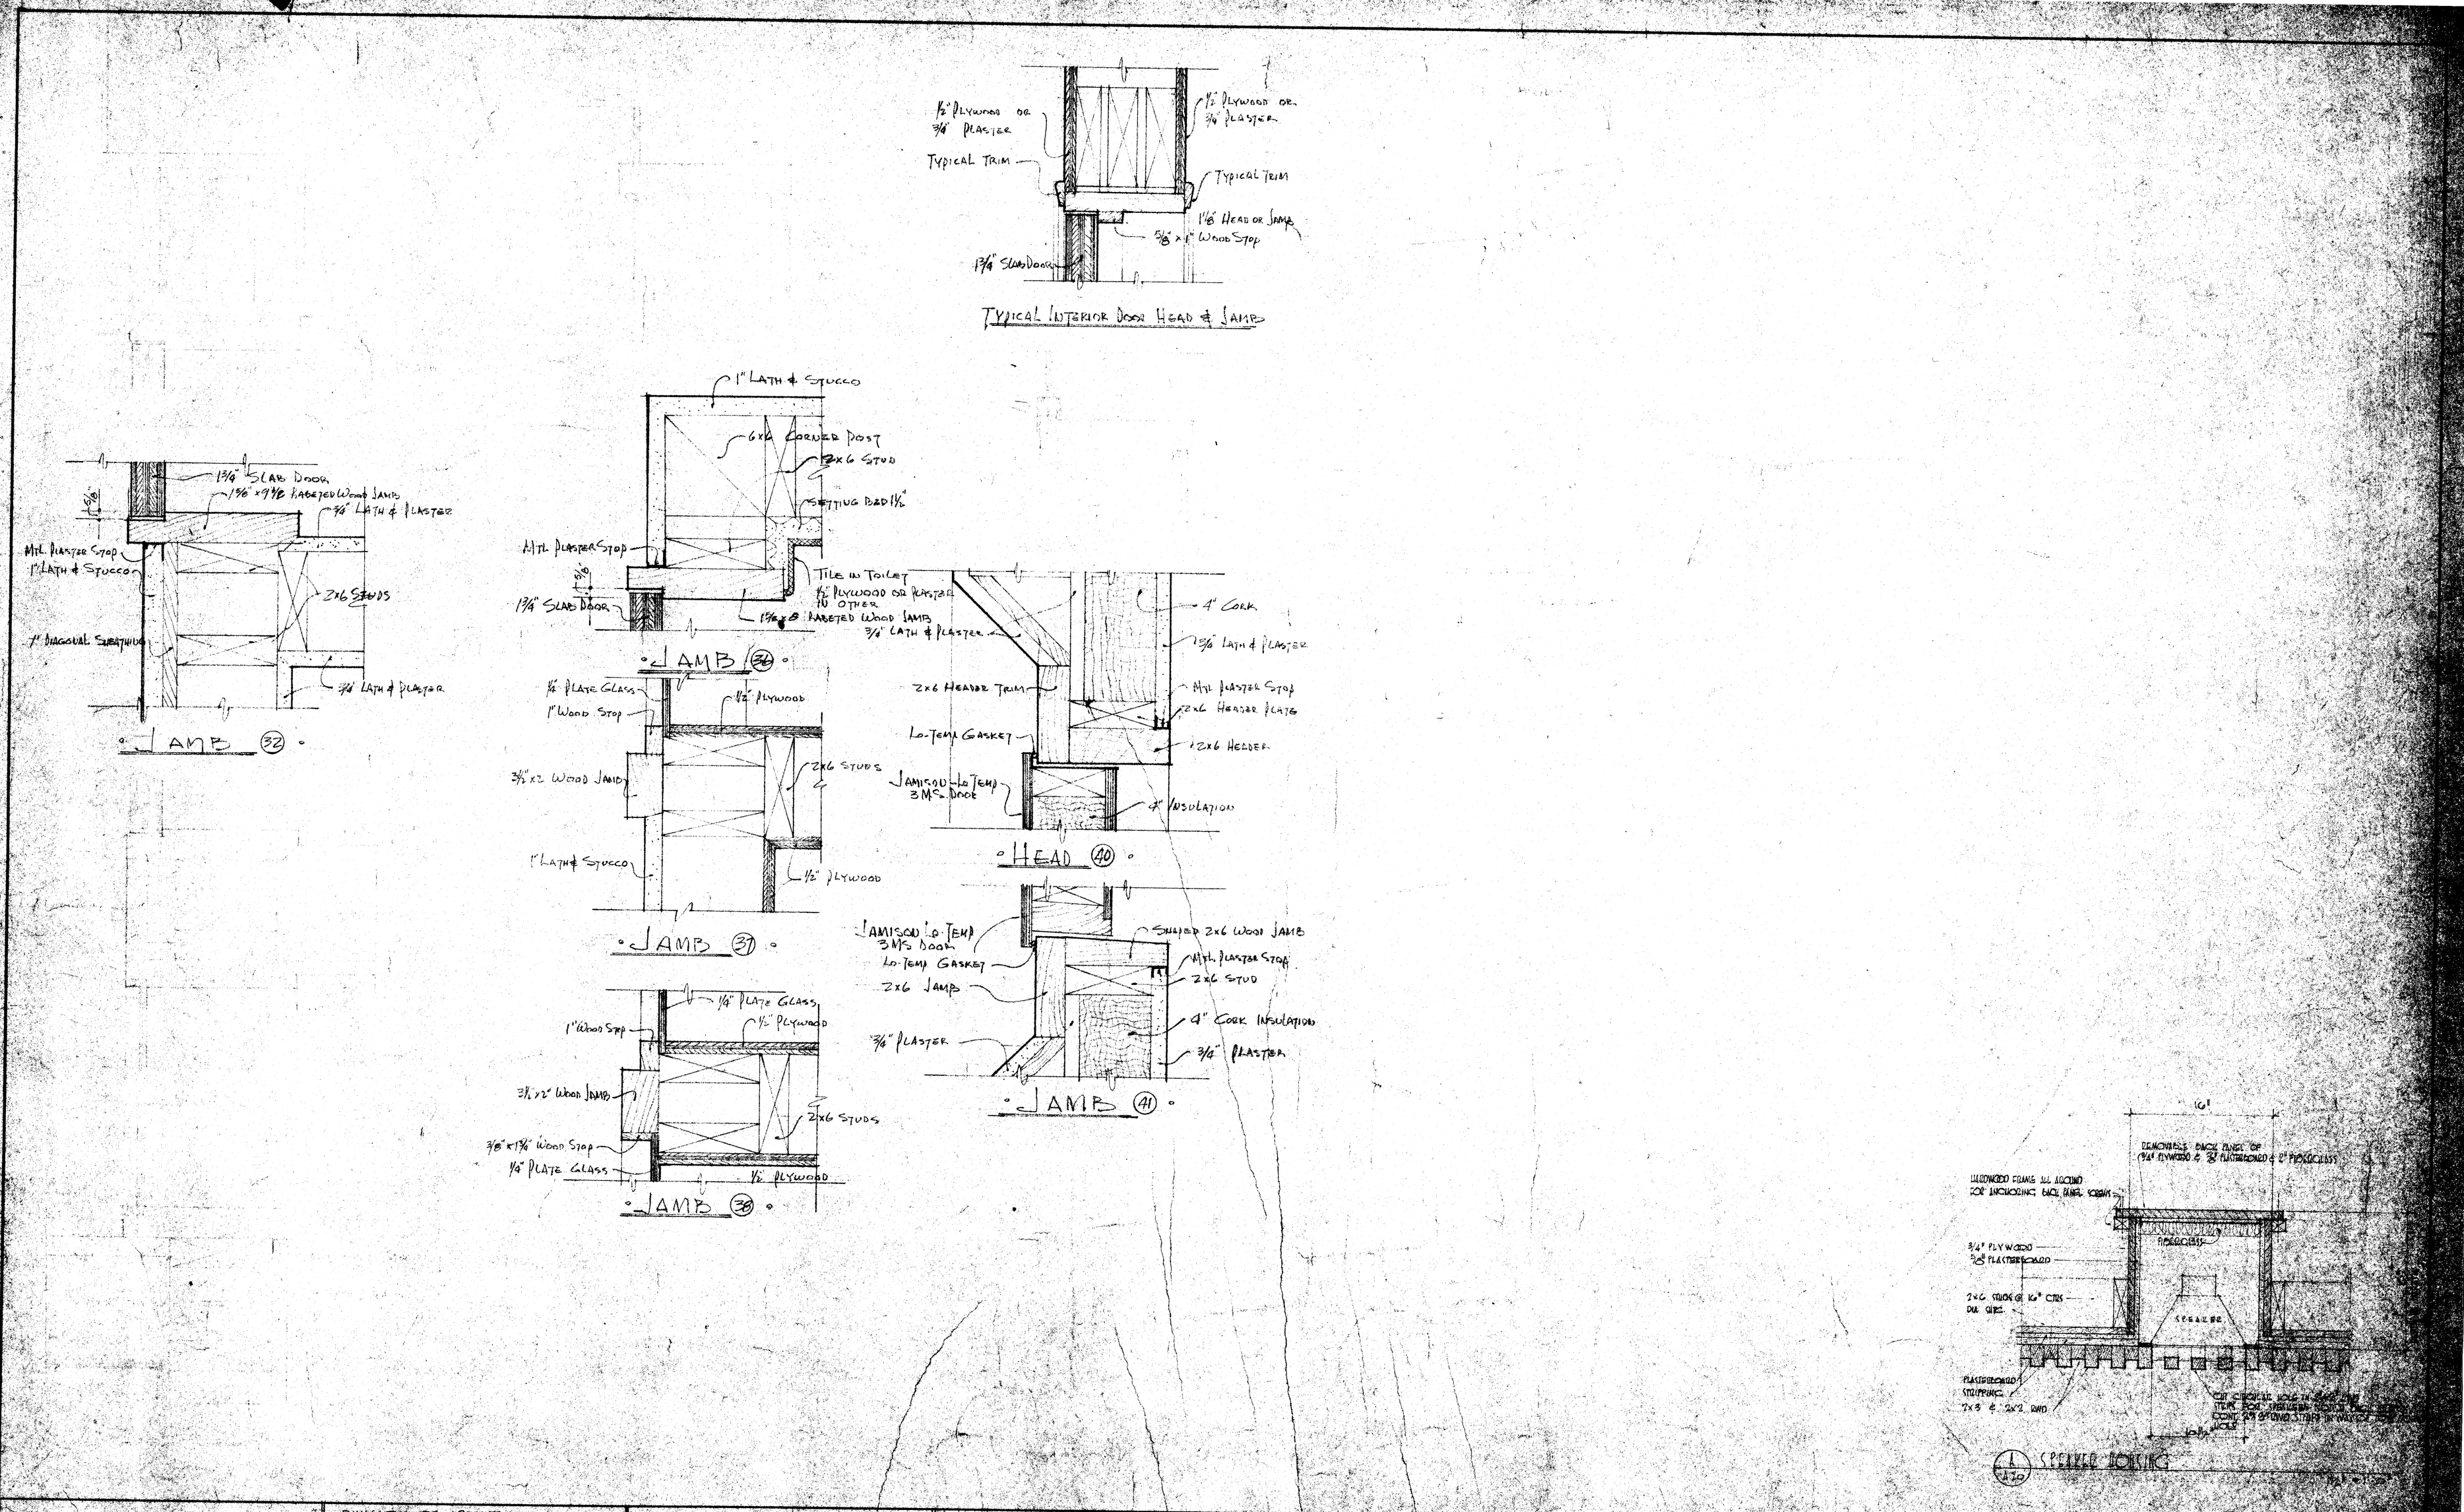

DIVISION OF ARCHITECTURE 18096 APPROVED DEC 22 1958 M. W. Schlesinger	BOARD OF EDUCATION John L. Compton 11/24/58	PARK DRIVE SCHOOL BAKERSFIELD CITY SCHOOL DISTRICT BAKERSFIELD CALIFORNIA	WINDOW & DOOR DETAILS ALL UNITS	Whitney Biggar WHITNEY BIGGAR ARCHITECT MEMBER AMERICAN INSTITUTE OF ARCHITECTS 3601 STOCKDALE HIGHWAY BAKERSFIELD, CALIFORNIA 28205 REGISTRATION [illegible]