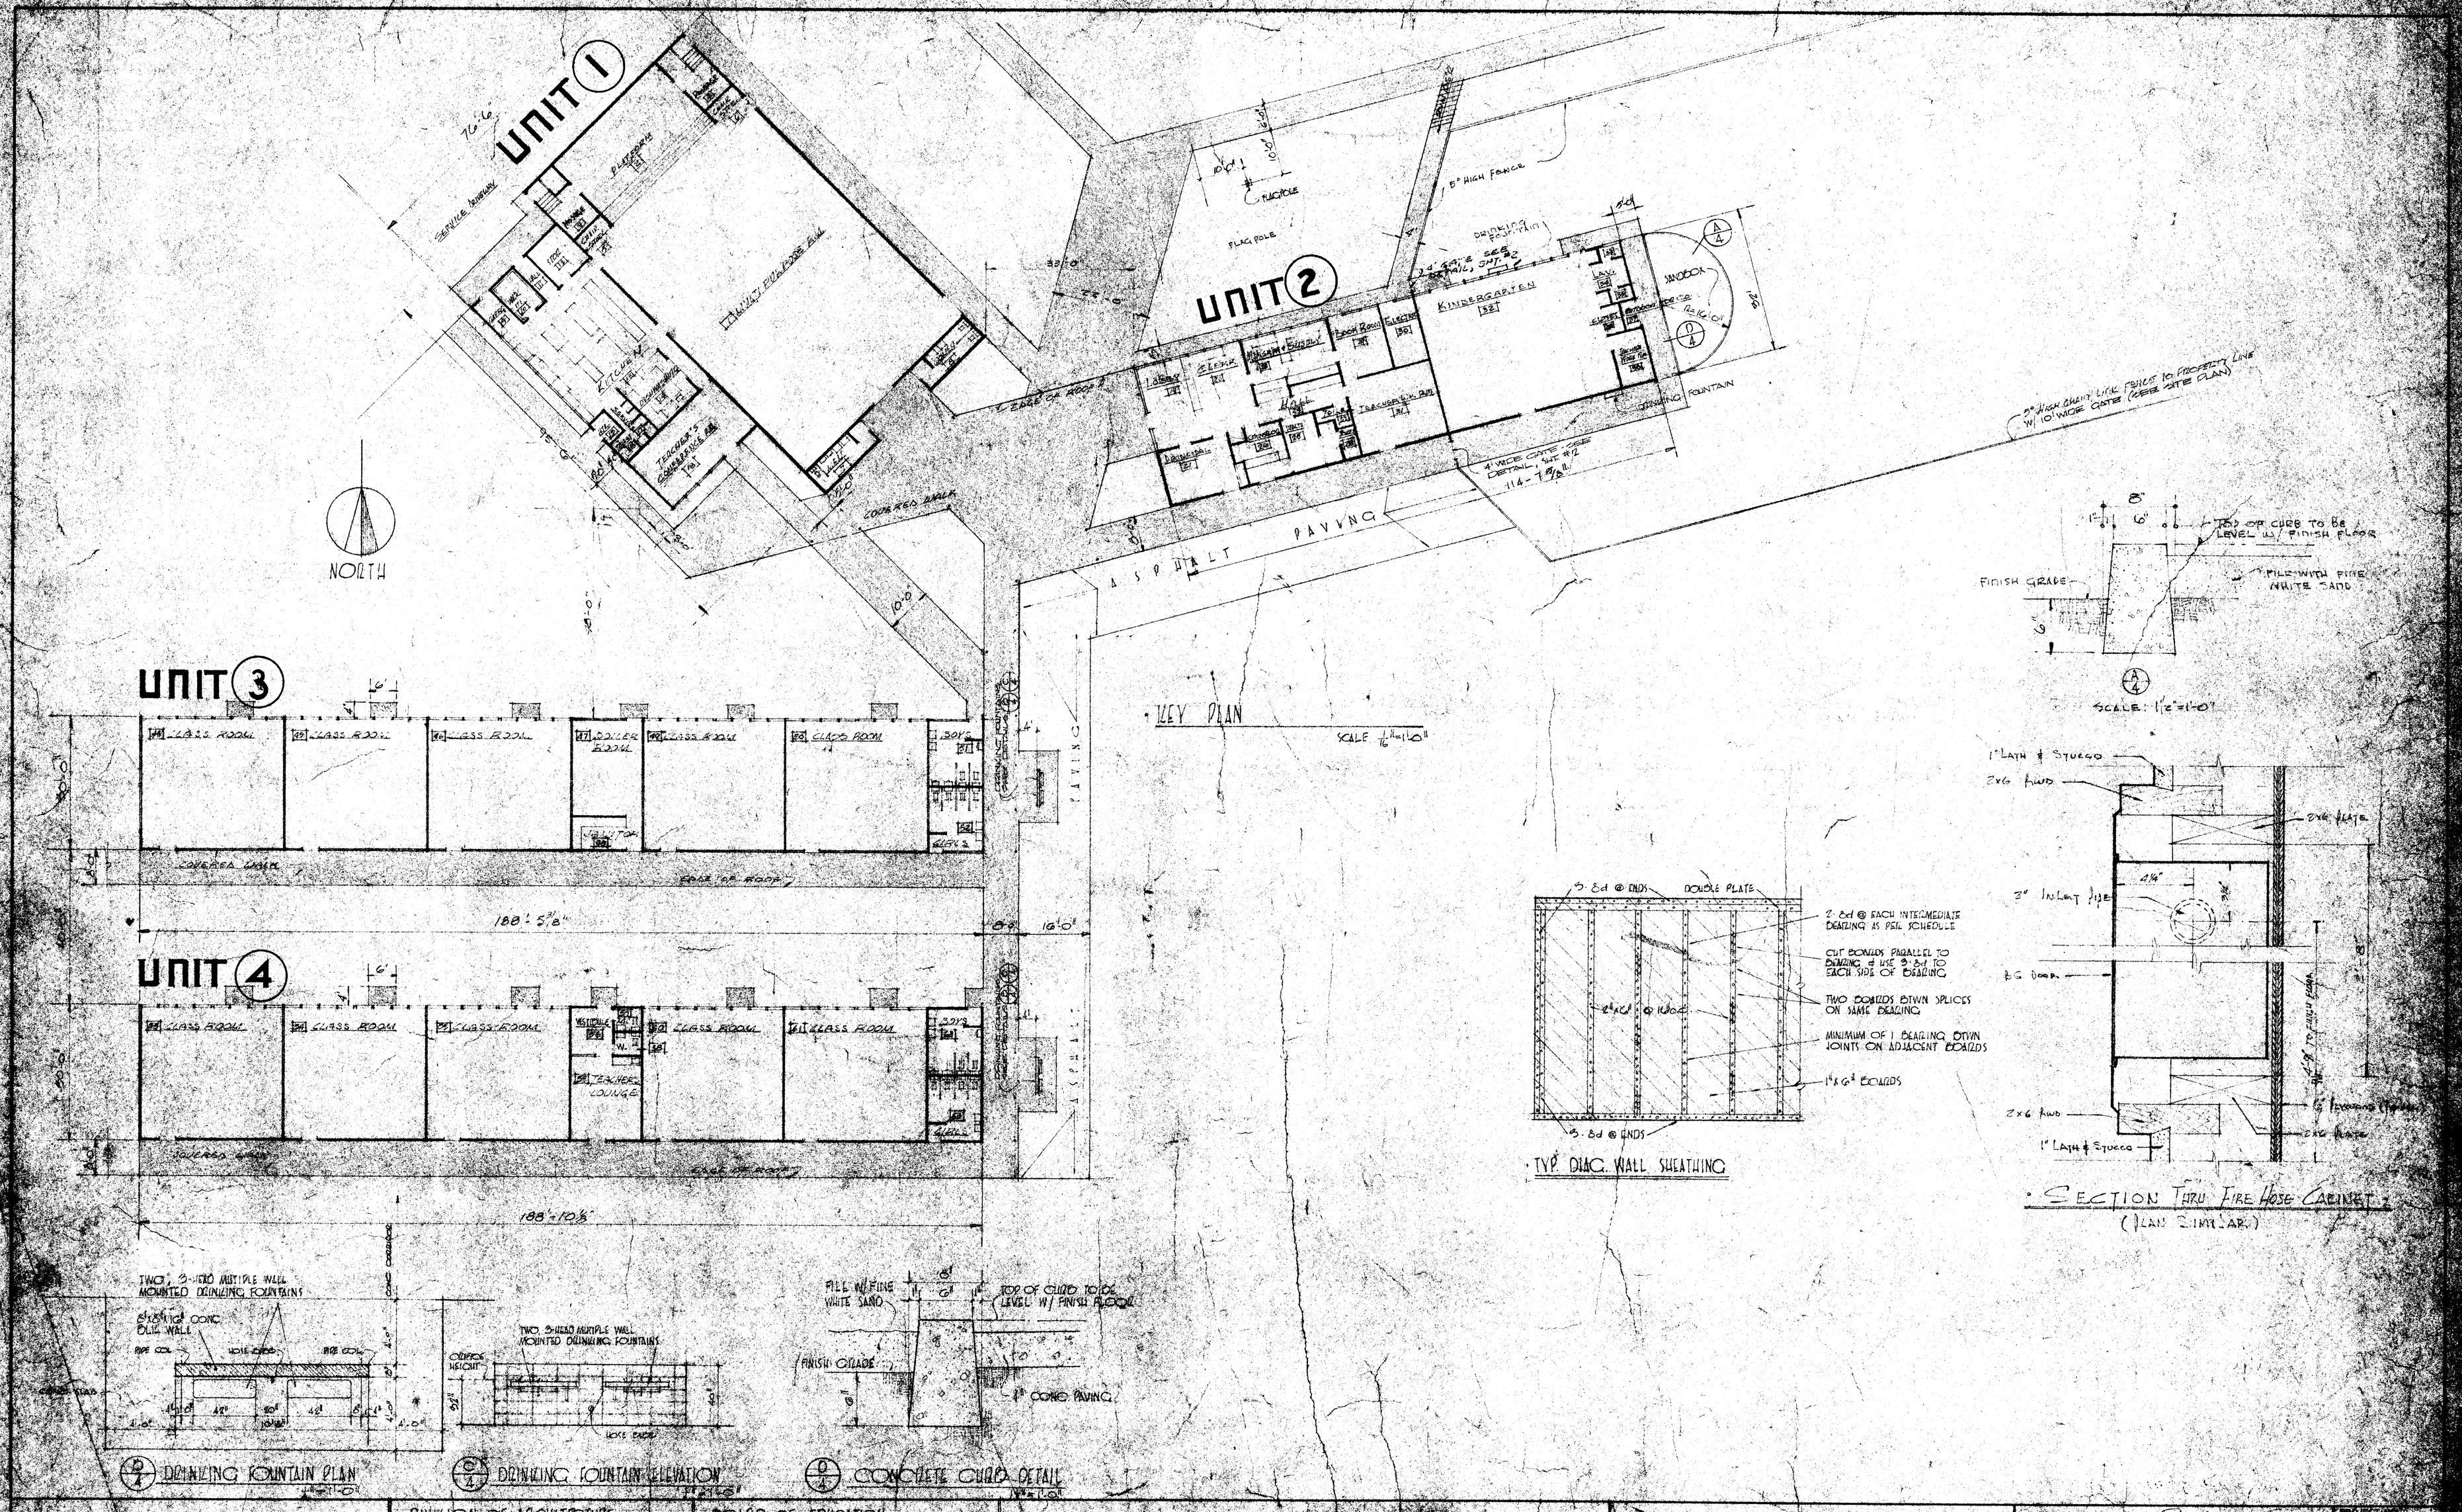
UNIT 1
UNIT 2
UNIT 3
UNIT 4
NORTH
KINDERGARTEN
ASPHALT PAVING
KEY PLAN
SCALE 1/16"=1'-0"
CLASS ROOM
COVERED WALK
EDGE OF ROOF
188'-5 3/8"
188'-10 1/2"
TEACHER'S LOUNGE
TWO, 3-HEAD MULTIPLE WALL MOUNTED DRINKING FOUNTAINS
FILL W/ FINE WHITE SAND
TOP OF CURB TO BE LEVEL W/ FINISH FLOOR
FINISH GRADE
1" CONC. PAVING
DRINKING FOUNTAIN PLAN
DRINKING FOUNTAIN ELEVATION
CONCRETE CURB DETAIL
TYP. DIAG. WALL SHEATHING
2-8d @ EACH INTERMEDIATE BEARING AS PER SCHEDULE
CUT BOARDS PARALLEL TO BEARING & USE 3-8d TO EACH SIDE OF BEARING
TWO BOARDS BTWN SPLICES ON SAME BEARING
MINIMUM OF 1 BEARING BTWN JOINTS ON ADJACENT BOARDS
1"x6" BOARDS
SECTION THRU FIRE HOSE CABINET
(PLAN SIMILAR)
SCALE: 1 1/2"=1'-0"
FINISH GRADE
FILL WITH FINE WHITE SAND
TOP OF CURB TO BE LEVEL W/ FINISH FLOOR
1" LATH & STUCCO
2x6 RWD
2x6 PLATE
3" INLET PIPE
DIVISION OF ARCHITECTURE
BOARD OF EDUCATION
PARK DRIVE SCHOOL
CITY SCHOOL DISTRICT
CALIFORNIA
KEY PLAN
PEAL ROAD SCHOOL
WHITNEY BIGGAR ARCHITECT
MEMBER AMERICAN INSTITUTE OF ARCHITECTS
3601 STOCKDALE HIGHWAY
BAKERSFIELD, CALIFORNIA
29285 REGISTRATION