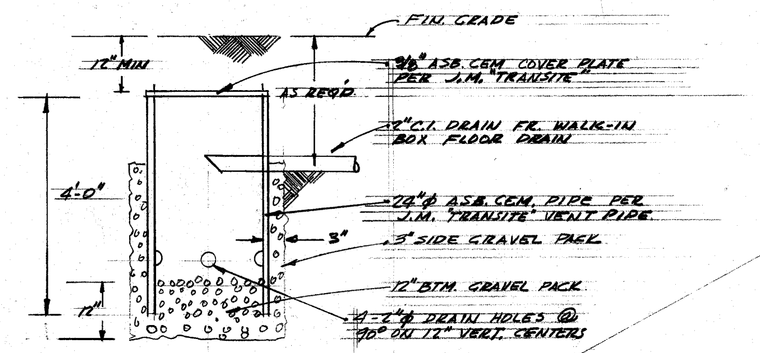

DETAIL OF DRY WELL FOR WALK-IN BOX DRAIN N.T.S.

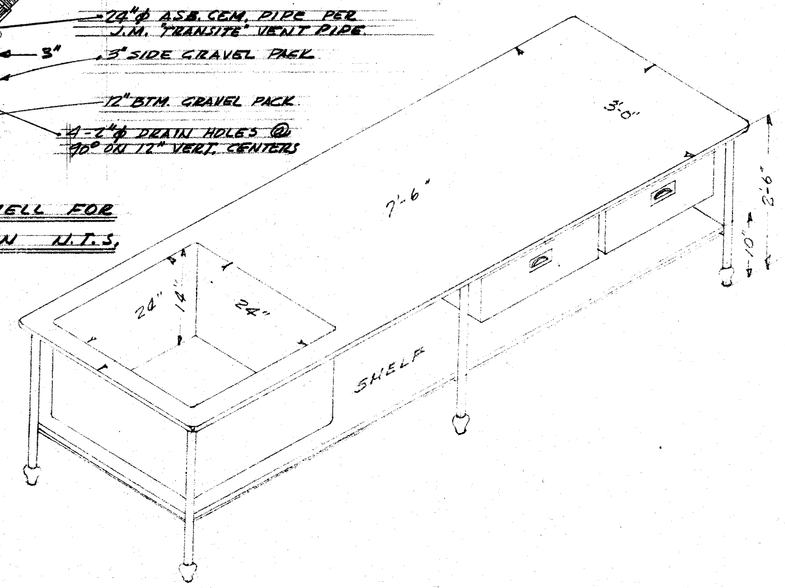

TABLE & SINK (1 REQ'D.)
3/4" = 1'-0"

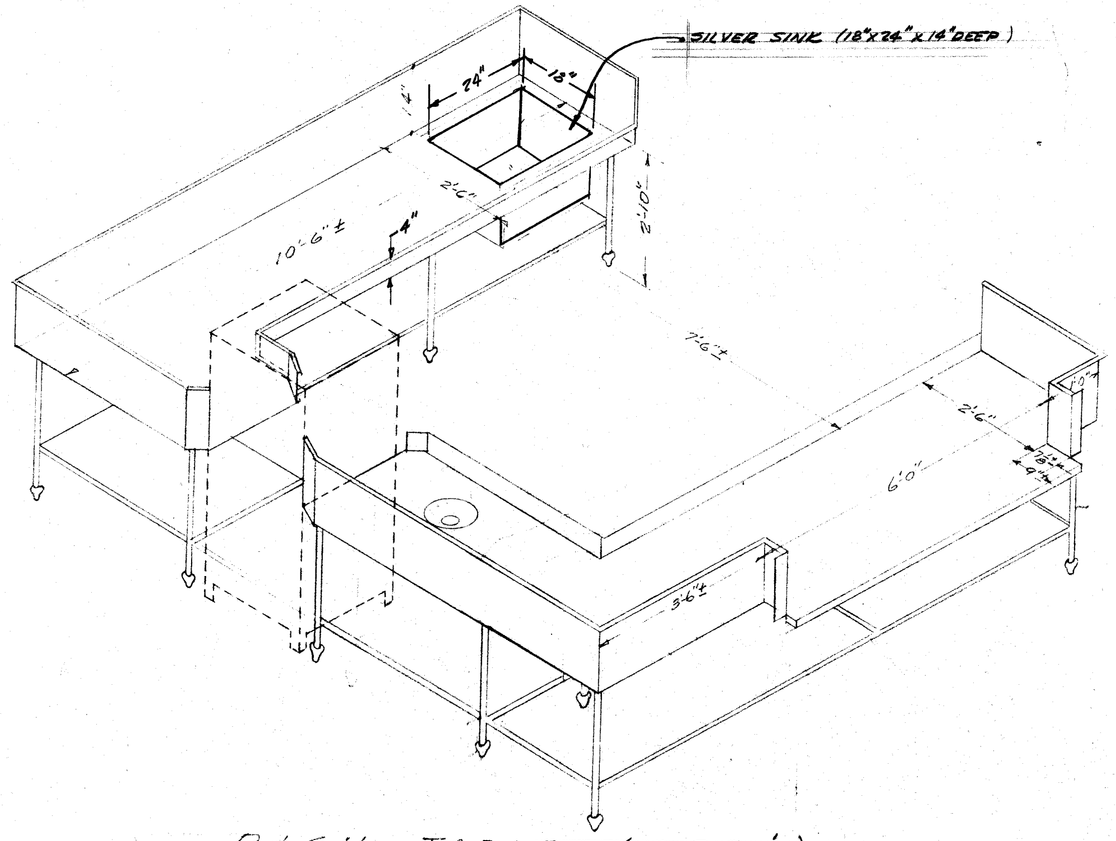

DISH TABLES (1 UNIT REQ'D.)
1/2" = 1'-0"

NOTE: REFER TO ARCHITECTURAL SPECIFICATIONS FOR "KITCHEN EQUIPMENT" FOR MATERIAL OF CONSTRUCTION OF SINKS & TABLES AS DETAILED THIS SHEET.

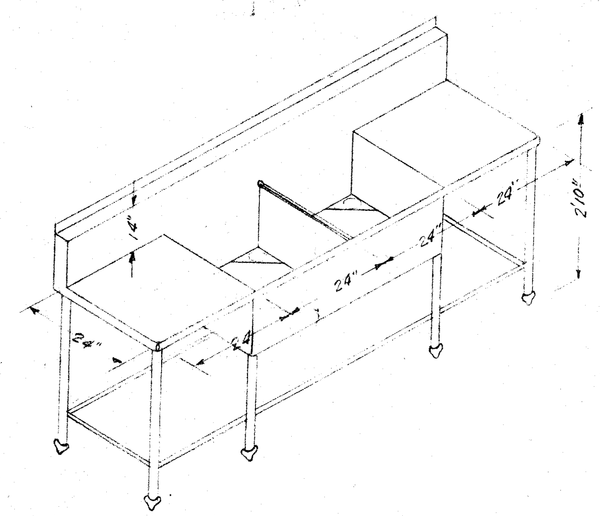

KITCHEN SINK (2 REQ'D.)
1/2" = 1'-0"

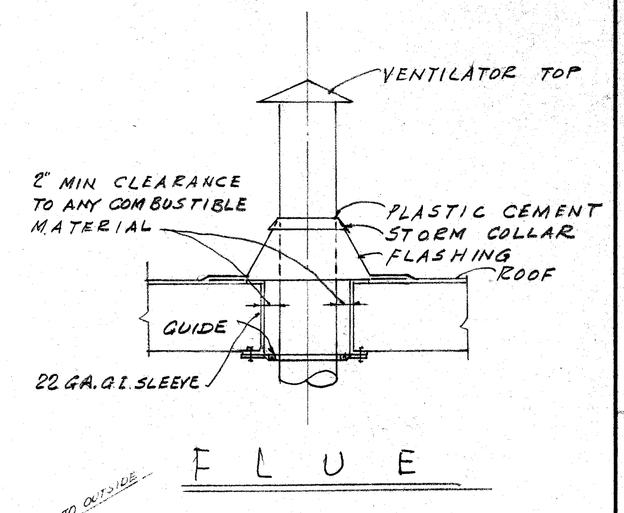

FLUE

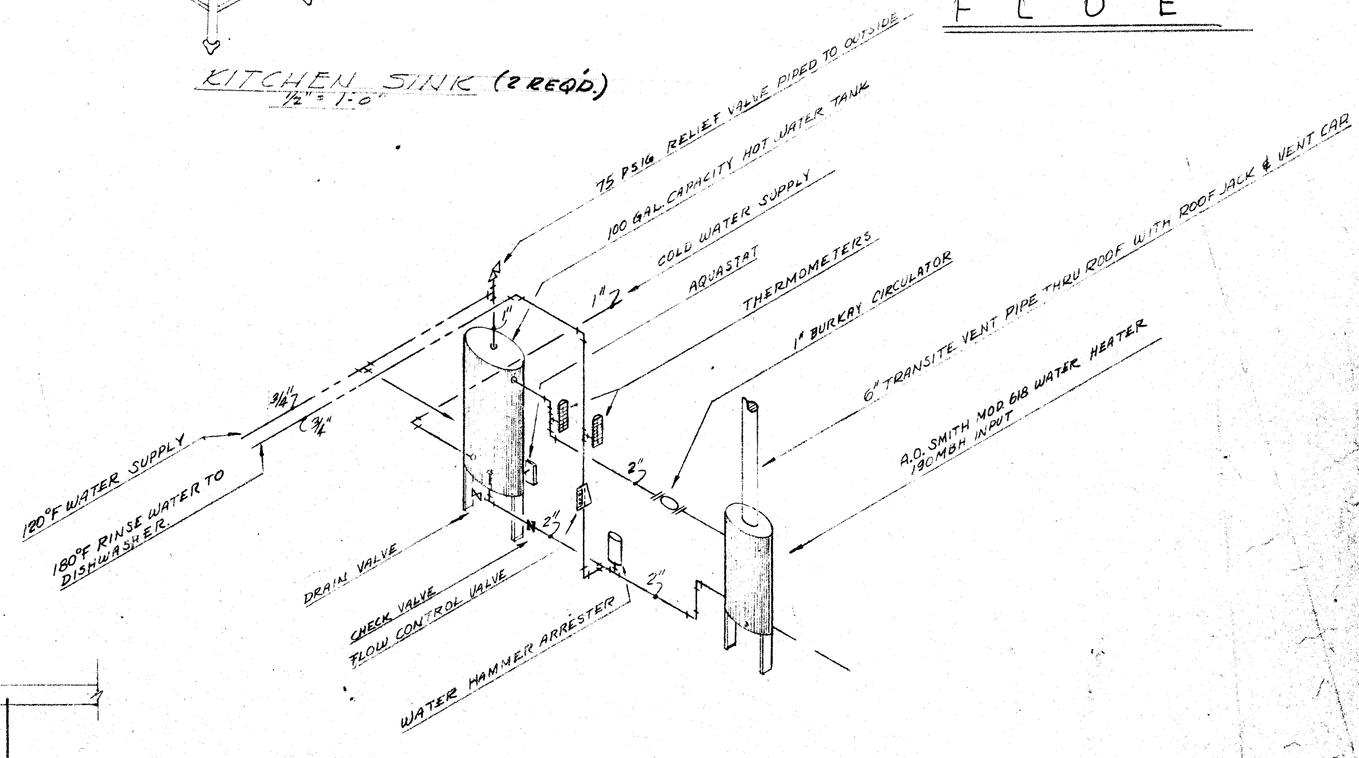

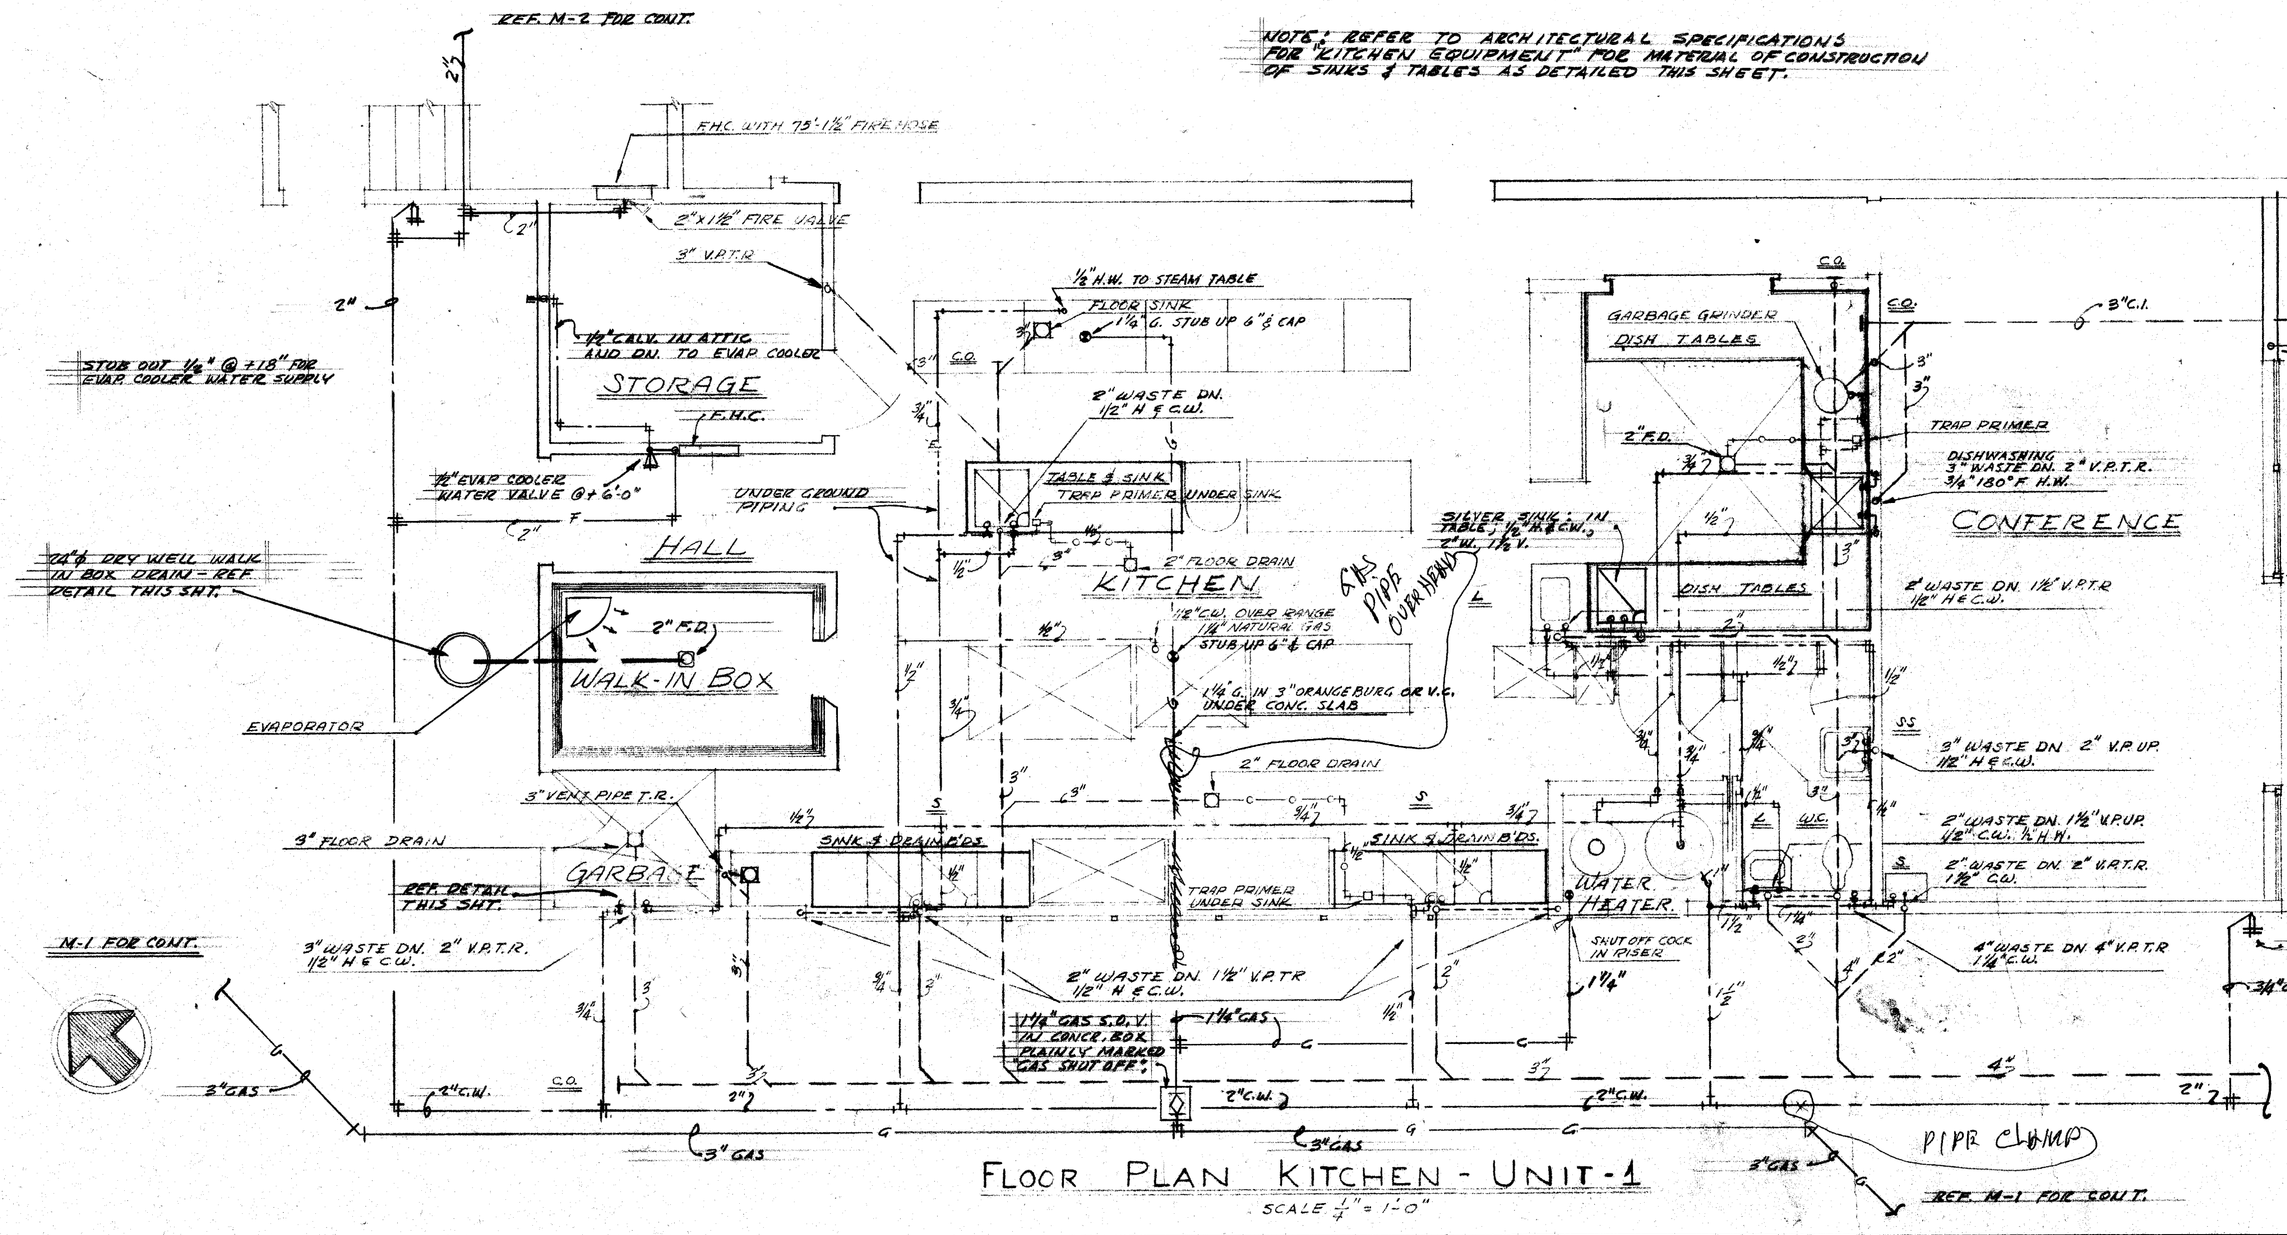

FLOOR PLAN KITCHEN - UNIT-1
SCALE ¼" = 1'-0"

SCHEMATIC PIPING LAYOUT OF A.O. SMITH TWO TEMPERATURE WATER HEATING SYSTEM.
NOT TO SCALE

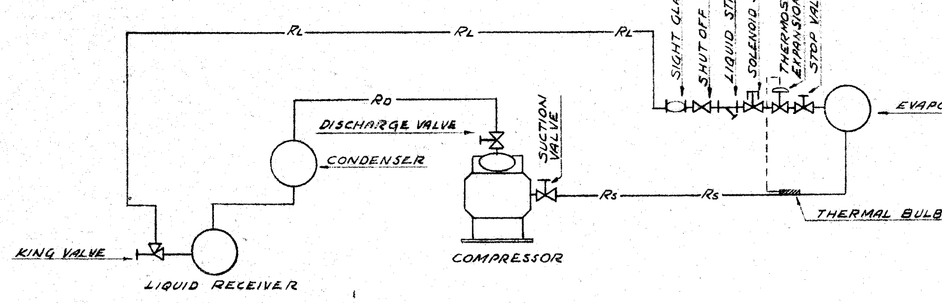

SCHEMATIC REFRIGERANT PIPING DIAGRAM

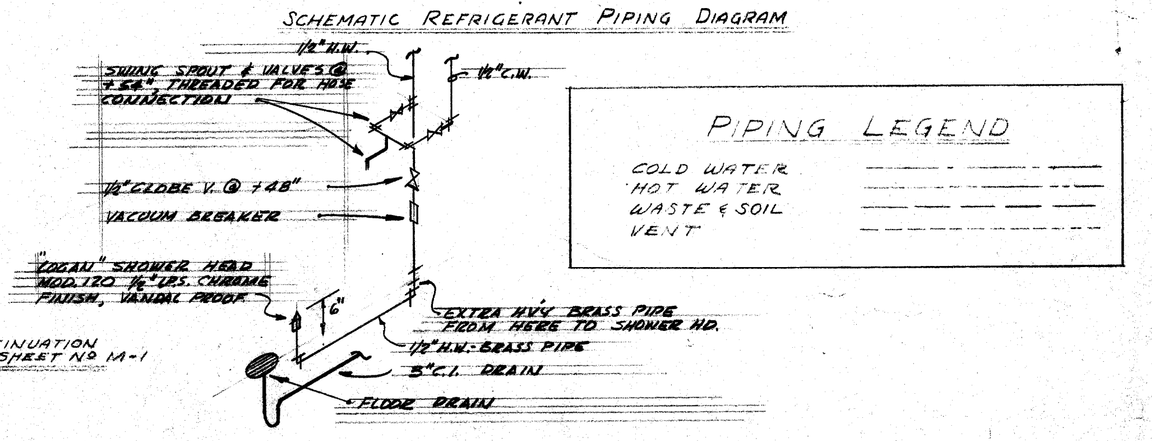

ISOMETRIC DETAIL OF GARBAGE CAN WASHER N.T.S.

PIPING LEGEND

COLD WATER	
HOT WATER	
WASTE & SOIL	
VENT	

DIVISION OF ARCHITECTURE
STATE OF CALIFORNIA—DEPARTMENT OF PUBLIC WORKS
DIVISION OF ARCHITECTURE
18096 APPROVED DEC 22 1958
APPLICATION NO. Per M. W. Sahlberg
PRINCIPAL STRUCTURAL ENGINEER

BOARD OF EDUCATION
PRES.
SEC.
John R. Compton
11/24/58

PLUMBING
FLOOR PLAN - KITCHEN
UNIT ONE
PIXLEY DRIVE SCHOOL
BAKERSFIELD CALIFORNIA

Whitney Biggar
WHITNEY BIGGAR ARCHITECT
MEMBER AMERICAN INSTITUTE OF ARCHITECTS
3601 STOCKDALE HIGHWAY
BAKERSFIELD, CALIFORNIA
29285 REGISTRATION C-1128

PROJECT NO. 8128
DRAWN BY:
CHECKED BY WB
DATE: 11/24/58
SHEET M-3 OF 03