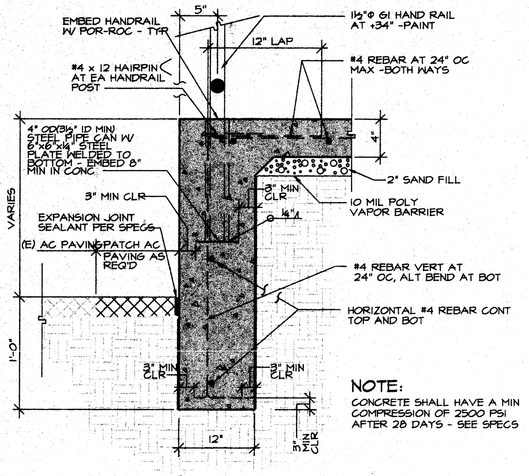

1 RAMP SECTION SCALE: N.T.S.

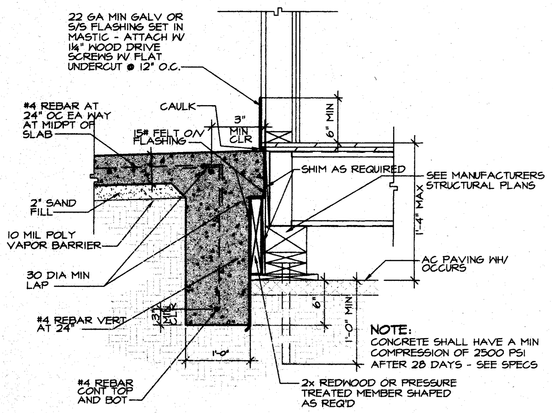

2 RAMP SECTION SCALE: N.T.S.

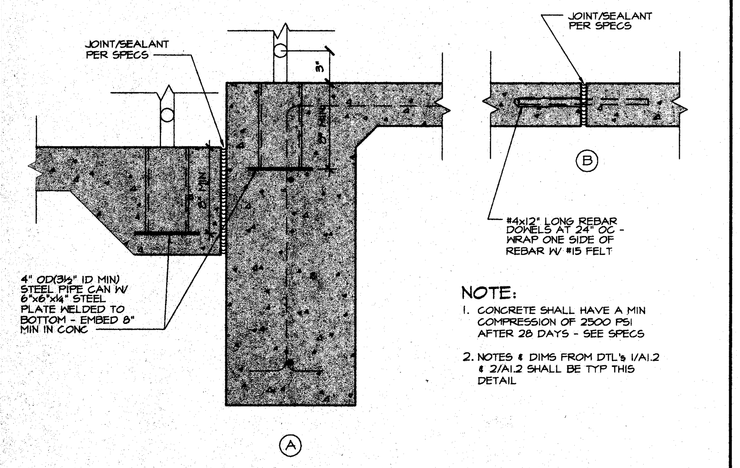

3 RAMP SECTION SCALE: 1½" = 1'-0"

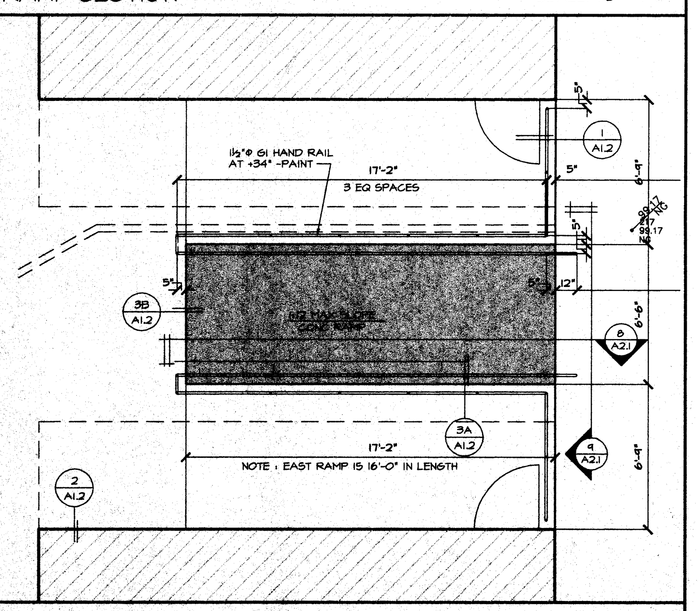

4 EAST RAMP DETAIL SCALE: ¼" = 1'-0"

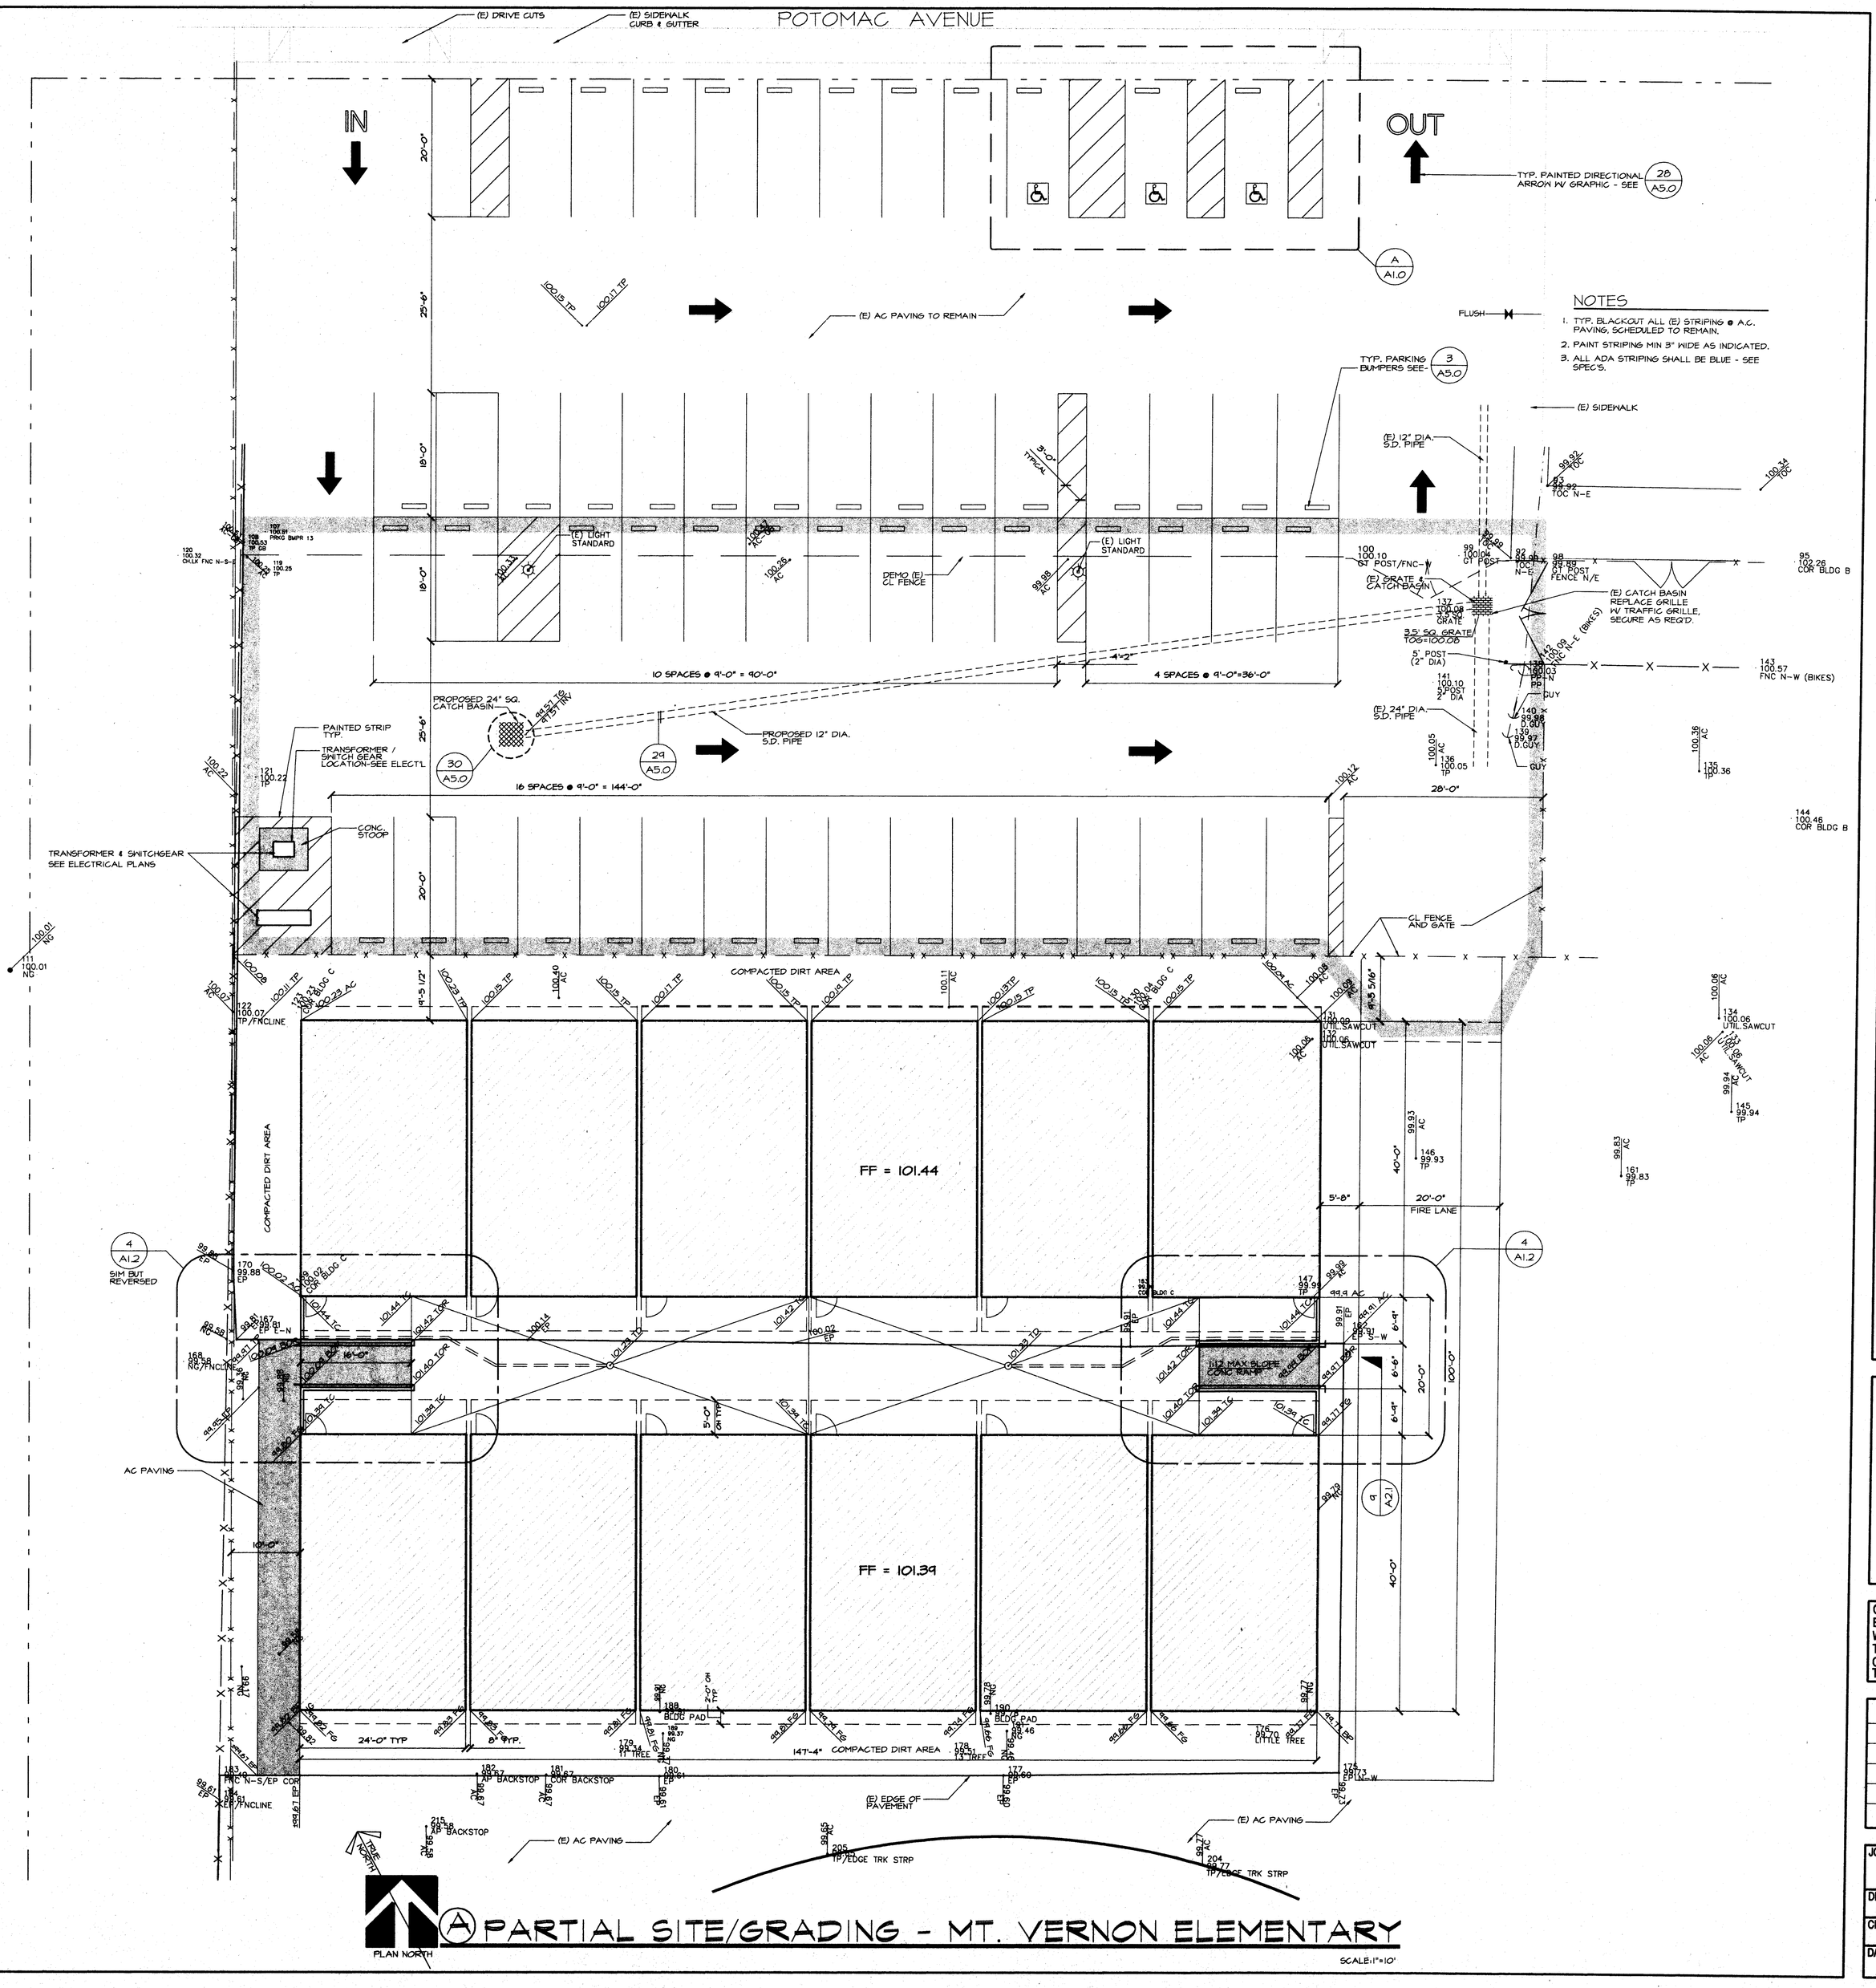

SCArchitect,Inc.
1301 L Street
Bakersfield, CA 93301
(661) 327-1632

LICENSED ARCHITECT STEPHEN J. GORTON No. C-15785 REN. 11/30/01 CALIFORNIA
Stephen J. Gorton, AIA, RA

IDENTIFICATION STAMP
DIV. OF THE STATE ARCHITECT
OFFICE OF REGULATION SERVICES
APPL: 03-102897
FILE: 15-6
AC TLS SS MC
DATE:

RESTROOM BUILDINGS AND RELOCATABLE CLASSROOMS AT FREMONT AND MT. VERNON ELEMENTARY SCHOOLS

FOR

BAKERSFIELD CITY SCHOOL DISTRICT

BAKERSFIELD, KERN COUNTY, CALIFORNIA

PARTIAL SITE / GRADING PLAN DETAILS

CHECK AND VERIFY ALL DIMENSIONS BEFORE PROCEEDING WITH THE WORK. REPORT DISCREPANCIES TO THE ARCHITECT. ALL CONSTRUCTION SHALL CONFORM TO THE C.B.C.

MARK	DATE	REVISIONS
1		
2		
3		
4		
5		

JOB NO. 972 975 982
DRAWN: BRENT
CHECKED:
DATE: 01/21/00

A
1.2
OF SHEETS