THESE DRAWINGS AND / OR SPECIFICATIONS AND / OR CALCULATIONS FOR THE ITEMS LISTED BELOW HAVE BEEN PREPARED BY OTHER DESIGN PROFESSIONALS WHO ARE LICENSED AND AUTHORIZED TO PREPARED SUCH DRAWINGS IN THIS STATE. THESE DOCUMENTS HAVE BEEN EXAMINED BY ME AND HAVE BEEN FOUND TO MEET THE APPROPRIATE REQUIREMENTS OF TITLE 24, CALIFORNIA CODE OF REGULATIONS AND THE PROJECT SPECIFICATIONS PREPARED BY ME.
THE ITEMS LISTED BELOW ARE ACCEPTABLE FOR INCORPORATION INTO THE CONSTRUCTION OF THIS PROJECT FOR WHICH I AM THE INDIVIDUAL DESIGNATED TO BE IN GENERAL RESPONSIBLE CHARGE ( OR FOR WHICH I HAVE BEEN DELIGATED RESPONSIBILITY FOR THIS PORTION OF THE WORK. )
LIST ITEMS REVIEWED AND ACCPTED. ( FOR DRAWINGS, ALIST OF ALL ACCEPTED DRAWINGS ARE TO BE ATTACHED ).

LICENSED ARCHITECT STEPHEN J. ROSS No. C-16706 EXP. 11/30/99 STATE OF CALIFORNIA

LICENSE # C-16706

EXP. DATE 11/30/99

OCT 18 1999

DATE




## 24'x40' CROSS SECTION A-A

SCALE 1/2"=1'-0"




1 WOOD FNDN SCALE 1-1/2"=1'-0"

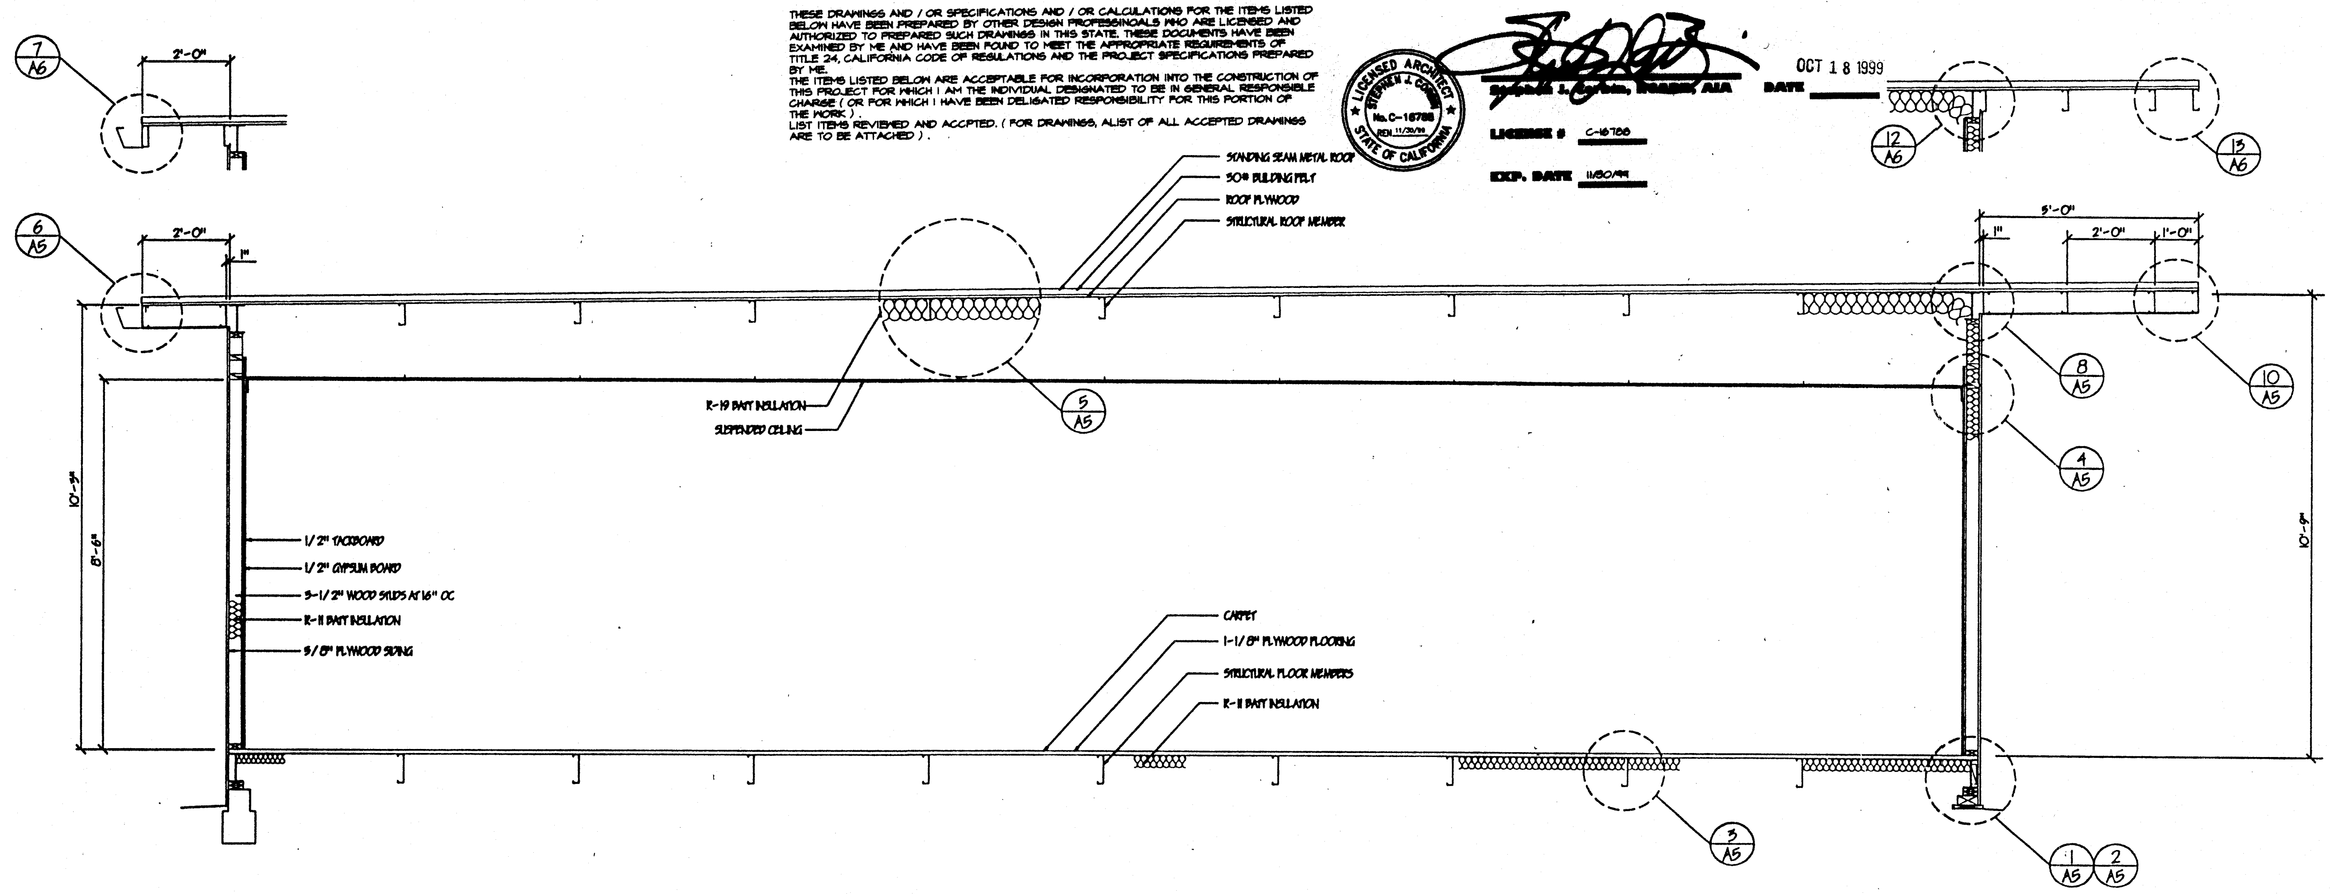


2 CONC FNDN SCALE 1-1/2"=1'-0"

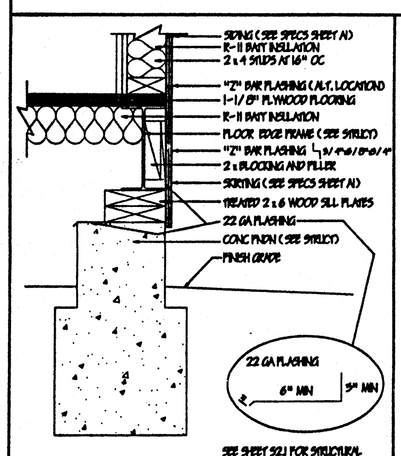


4 "Z" BAR FLASHING SCALE 1-1/2"=1'-0"

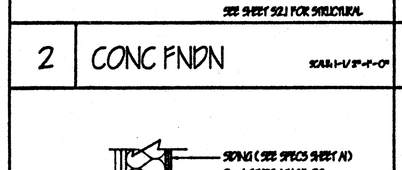


6 REAR SOFFIT OVERHANG SCALE 1-1/2"=1'-0"

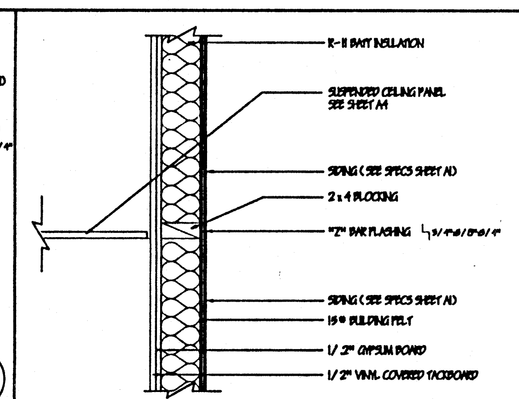


8 ENTRY SOFFIT OVERHANG SCALE 1-1/2"=1'-0"

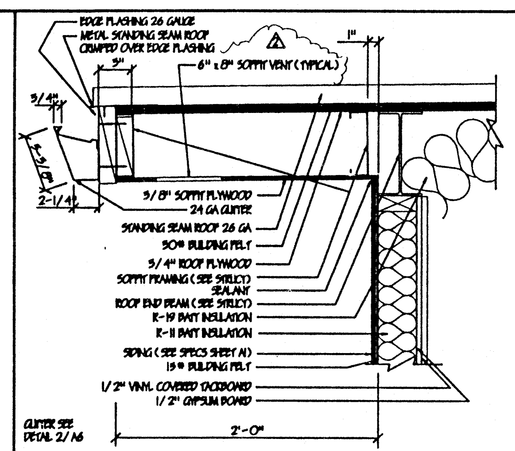


10 ENTRY SOFFIT OVERHANG SCALE 1-1/2"=1'-0"

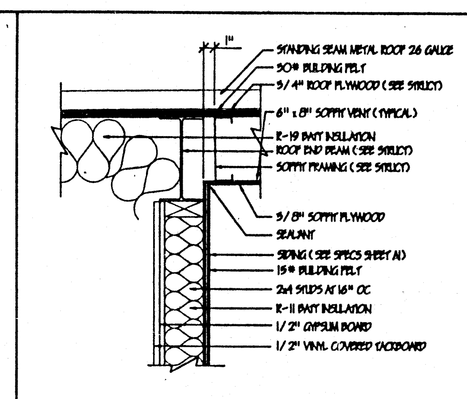


1 WOOD FNDN SCALE 1-1/2"=1'-0"

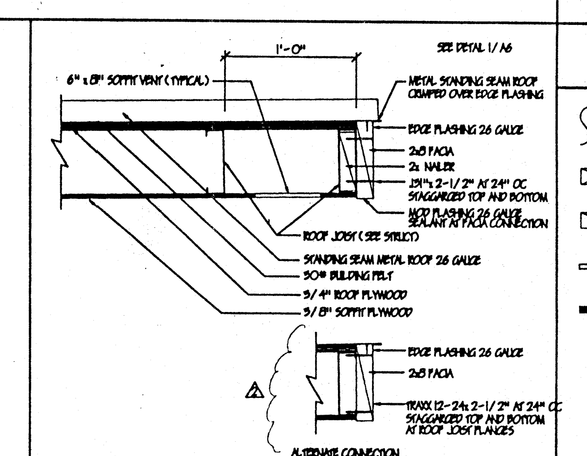


3 FLOOR SCALE 1-1/2"=1'-0"

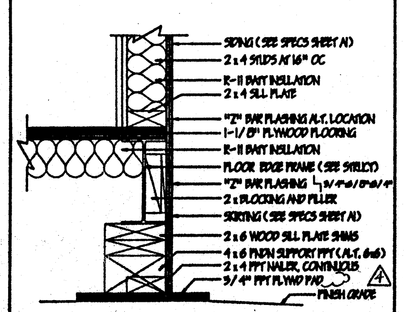


5 DETAIL SCALE 1-1/2"=1'-0"

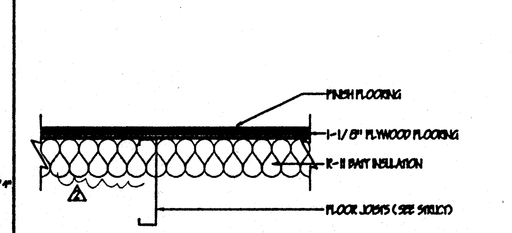


7 CORNER SCALE 1-1/2"=1'-0"

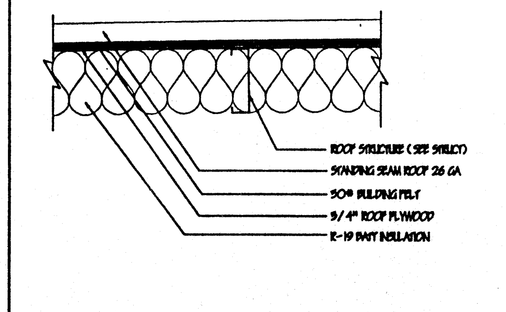


9 MOD CONNECTION SCALE 1-1/2"=1'-0"

## GENERAL NOTES

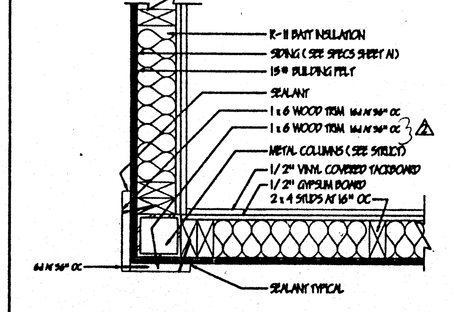ALL FINISHES SHALL COMPLY WITH CBC CHAPTERS 5, 6, 7, 8, AND 10

ABBREVIATIONS
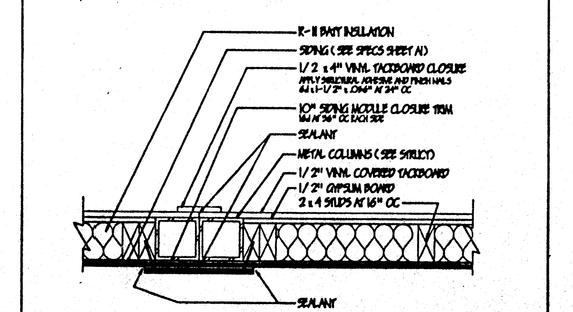
| | |
|---|---|
| APP | ABOVE FINISH FLOOR |
| ALT. | ALTERNATE |
| ALUM DIA | ALUMINUM |
| FNDN | FOUNDATION |
| HM | HOLLOW METAL |
| MAL | MALEABLE |
| MAX. | MAXIMUM |
| NO. | NUMBER |
| NF | NOT FIXED |
| OVHG | OVERHANG |
| PPT | PRESSURE TREATED |
| TK | TANK |
| STRUCT | STRUCTURAL |

## LEGEND

BATT INSULATION

WOOD MEMBER

BLOCKING

GYPSUM BOARD

PLYWOOD

## APPROVALS

IDENTIFICATION STAMP DIV. OF THE STATE ARCHITECT
APPR: 102897
BY: FLS EV SS RC
DATE: JAN 03 2000

IDENTIFICATION STAMP DIV. OF THE STATE ARCHITECT OFFICE OF REGULATION SERVICES
PC 330
BY: [illegible]
DATE: NOV 20 1997


NORMAN A. GEIGER
AIA, CSI, CDT, ICBO
P.O. BOX 41054
Sacramento, CA 95841
(916) 332-2453 FAX
(916) 332-2453 PHONE

GRAFICS ARCHITECTURAL SERVICES
GEIGER


IDENTIFICATION STAMP DIV. OF THE STATE ARCHITECT
APPR: 101561
BY: FLS SS
DATE

PACESETTER INDUSTRIES, INC.
P.O. BOX 1131, MODESTO, CA 95353 (209) 521-1600

# 24x40 RELOCATABLE BUILDING

SHEET CONTENTS:
GENERAL NOTES
KEYNOTES
BUILDING SECTION
DETAILS

| | | |
|---|---|---|
| DATE: | | APRIL 28, 1997 |
| REV. #1 | 1 | MAY 15, 1997 |
| REV. #2 | 2 | JUNE 20, 1997 |
| REV. #3 | 3 | AUGUST 1, 1997 |
| REV. #4 | 4 | AUGUST 26, 1997 |
| | | |
| DRAWING SCALE: | | AS SHOWN |
| PROJECT NUMBER: | | 97-09 |

SHEET A5 OF