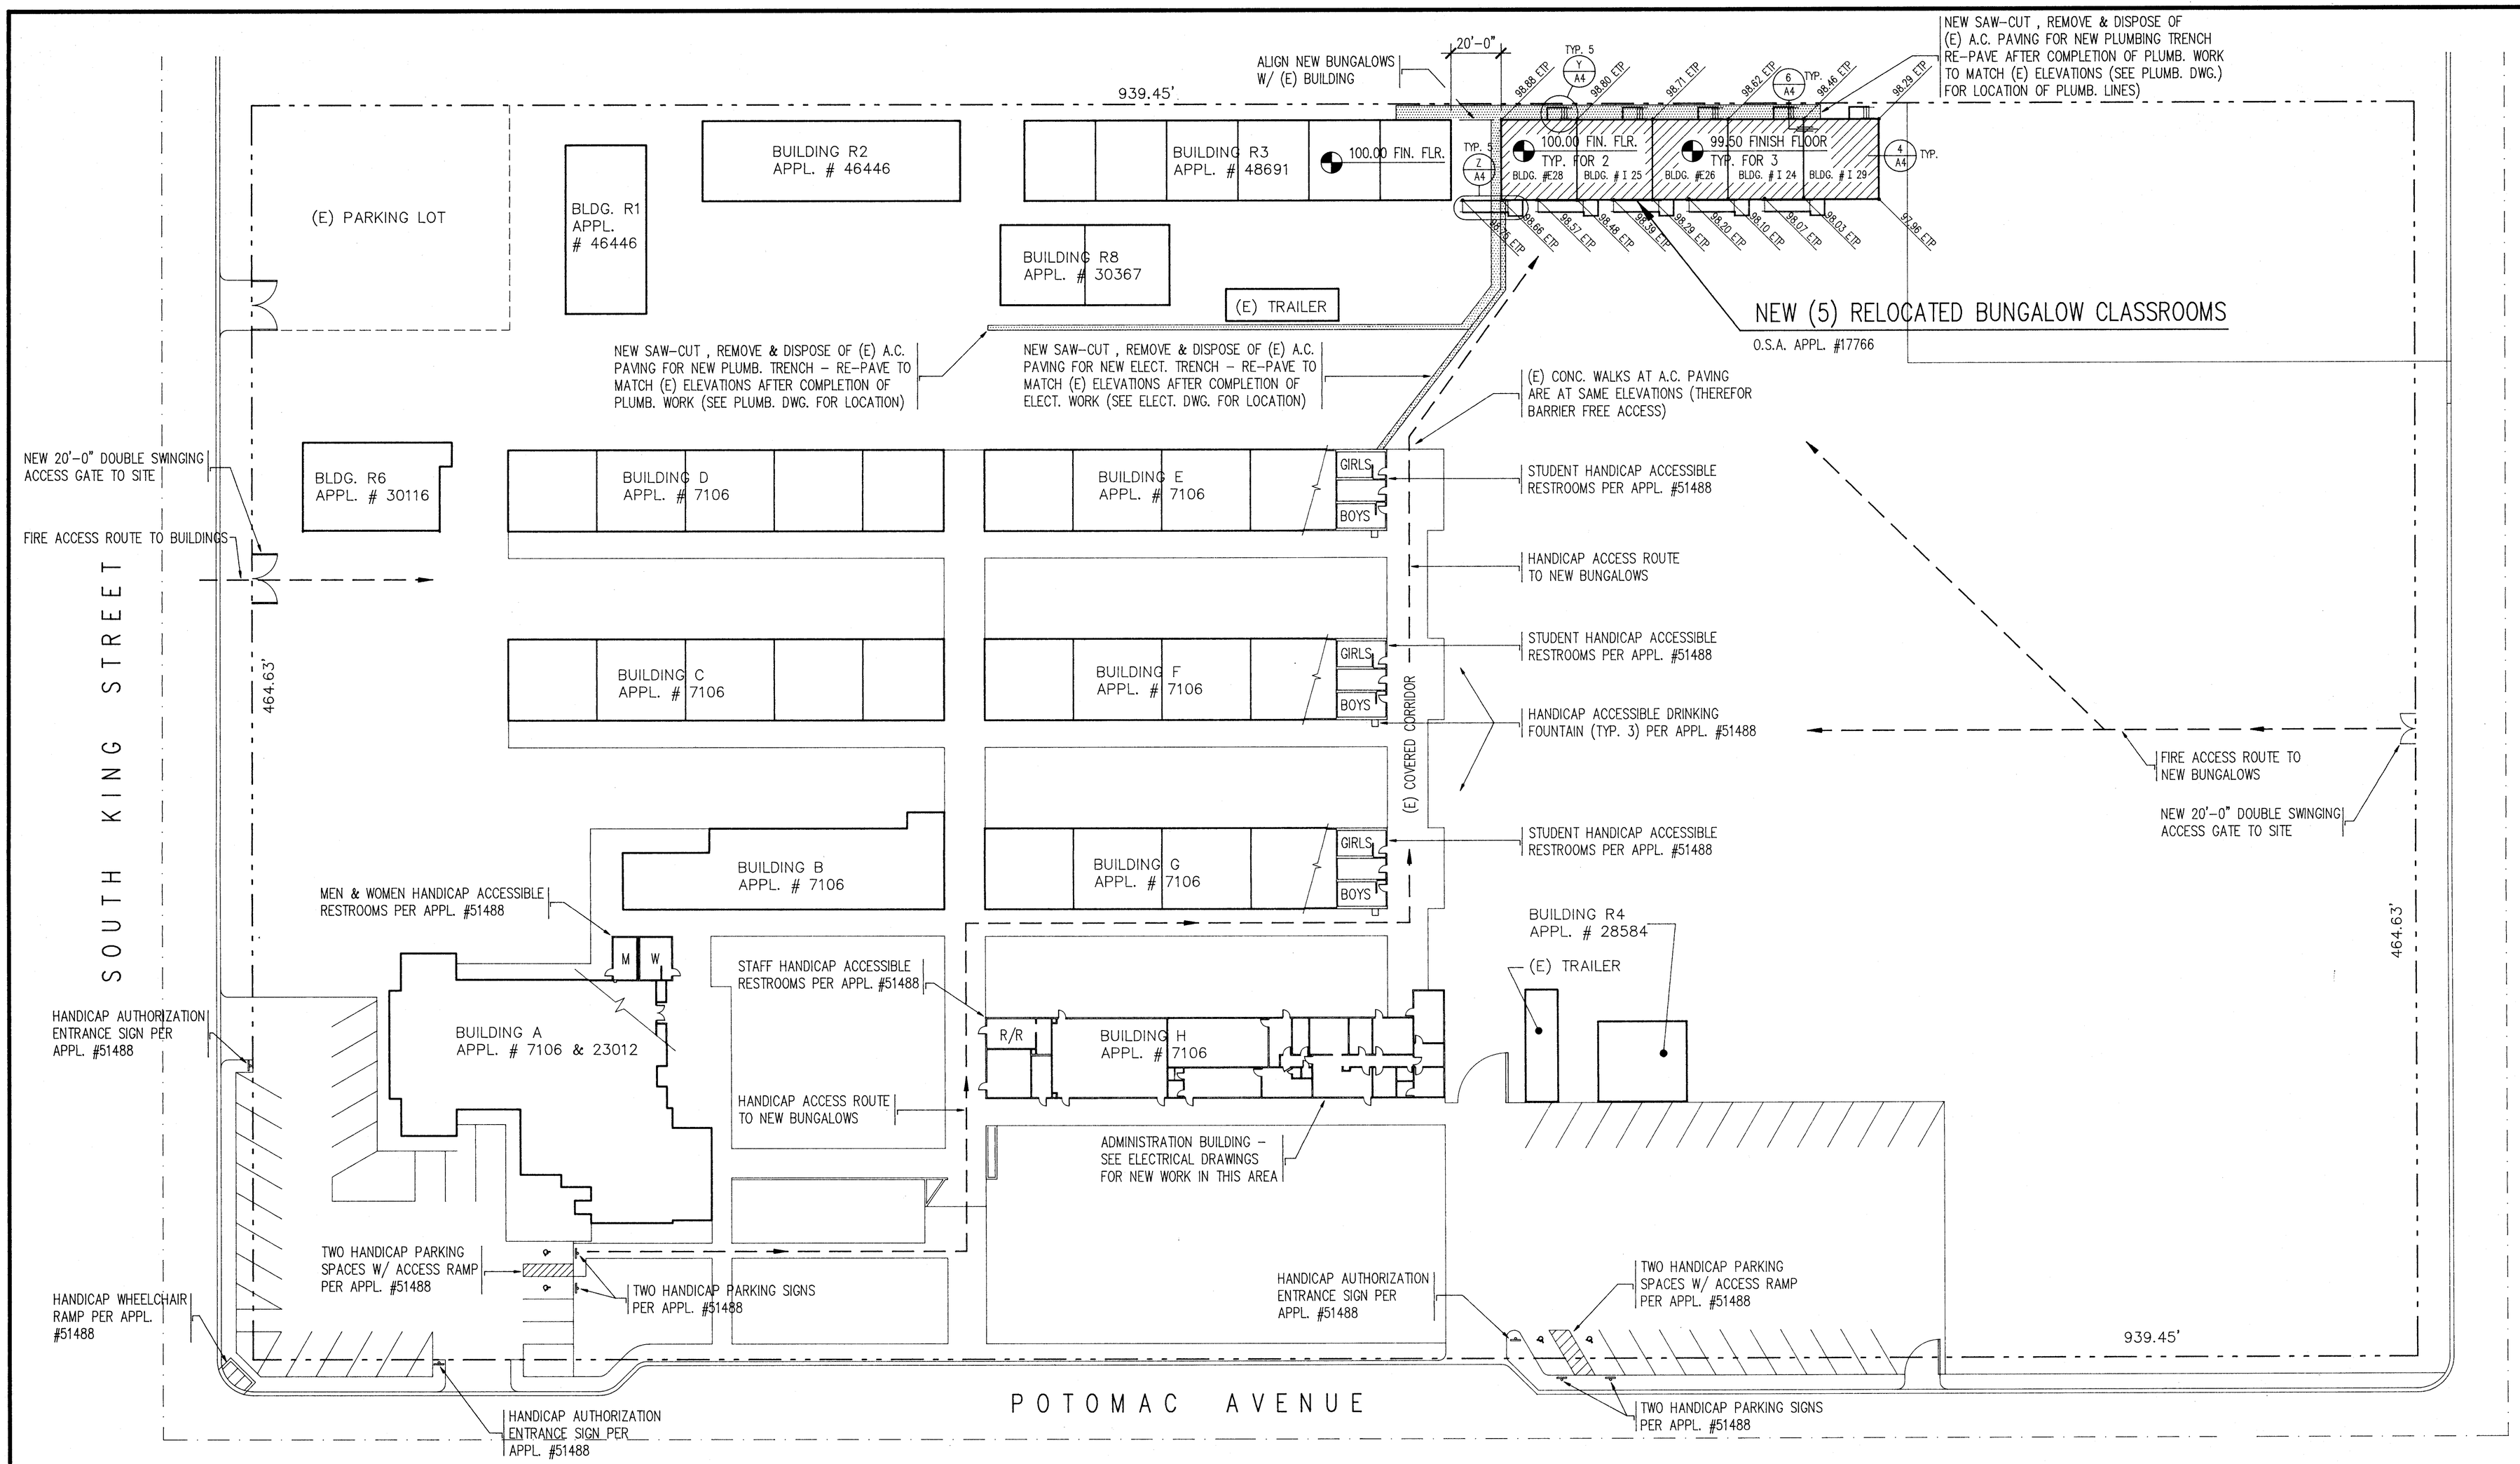

BESSIE OWENS ELEMENTARY SCHOOL

315 POTOMAC AVENUE

SITE PLAN

SCALE : 1" = 30'-0"

FIRE MARSHAL

A.C.S.

IDENTIFICATION STAMP
Department of General Services
OFFICE OF STATE ARCHITECT
JUN 29 1990
A544301 J.W.

O.S.A.

Glenn Hartzell A.I.A.
26 "H" STREET , 93304 (805) 324-6416
P.O. BOX 2344 , 93303 , BAKERSFIELD , CALIFORNIA
ARCHITECT C-10298 DATE 6-11-90

BAKERSFIELD CITY SCHOOL DISTRICT
BY RESOLUTION OF THE BOARD OF TRUSTEES APPROVED :
DATE

DATE	DRAWN
6-11-90	EF & JA

BESSIE OWENS ELEMENTARY SCHOOL SITE PLAN
(RELOCATE BUNGALOW CLASSROOMS)
BAKERSFIELD CITY SCHOOL DISTRICT
1300 BAKER STREET
BAKERSFIELD , KERN COUNTY , CALIFORNIA

JOB NO. 122

SHEET NO. A 2

SHEET 2 OF 5