


SECTION THRU KINDERGARTEN UTILITY ROOMS

SCALE: 1"=1'-0"

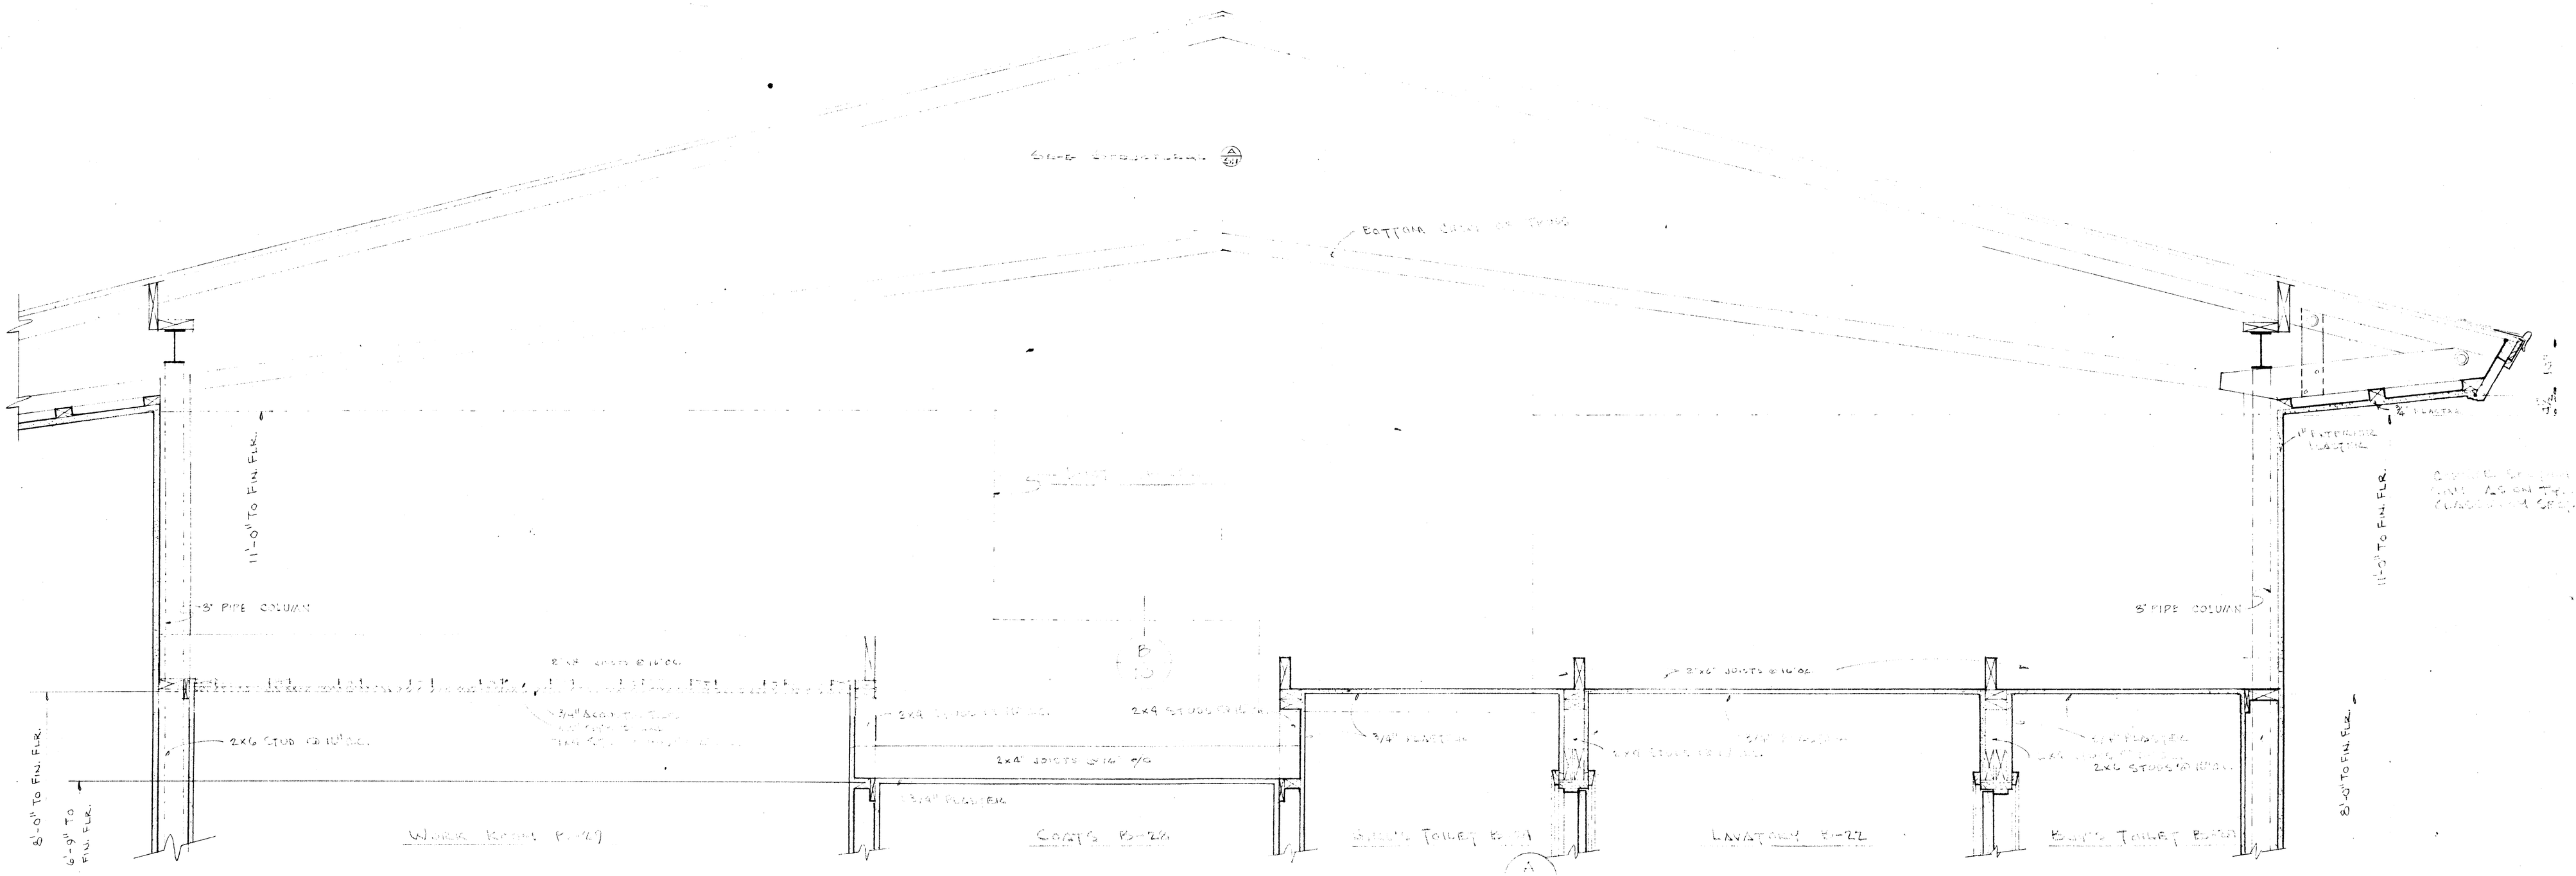


SECTION THRU ADMINISTRATION HALL

SCALE: 1"=1'-0"

BAKERSFIELD CITY SCHOOL DISTRICT
APPROVED FOR SUBSTITUTION
ARCHITECT
DATE
SHEET NO. 10
BY

| | | | | | | | | |
|---|---|---|---|---|---|---|---|---|
| | | | STATE DIVISION OF ARCHITECTURE<br>DATE APPROVED<br>11352<br>BY | ARCHITECTS<br>DATE: 10-2-51 | WRIGHT METCALF & PASSONS<br>ARCHITECTS<br>1001 E. STREET • PHONE 4-7011 • P.O. BOX 748<br>BAKERSFIELD, CALIFORNIA | KERN COUNTY SUPT. OF SCHOOLS<br>APPROVED:<br>DATE: | BAKERSFIELD CITY SCHOOL DISTRICT<br>BOARD OF EDUCATION<br>APPROVED:<br>DATE: | DATE:<br>DRAWN BY: E.L.S.<br>CHECKED BY: A.C.P. |

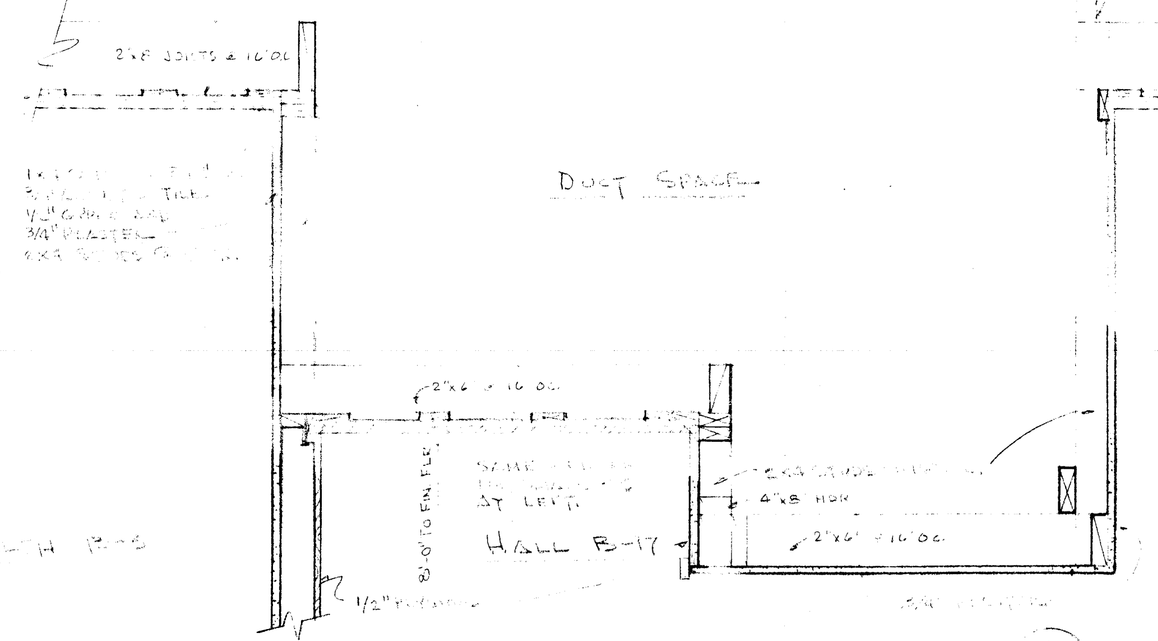ARCHITECTURAL SECTIONS —— UNIT "B"

JOHN C. FREMONT SCHOOL
FOR THE
BAKERSFIELD CITY SCHOOL DISTRICT
TRUSTEE AREA BAKERSFIELD, KERN COUNTY, CALIFORNIA

JOB NO. 283

SHEET NO. 10