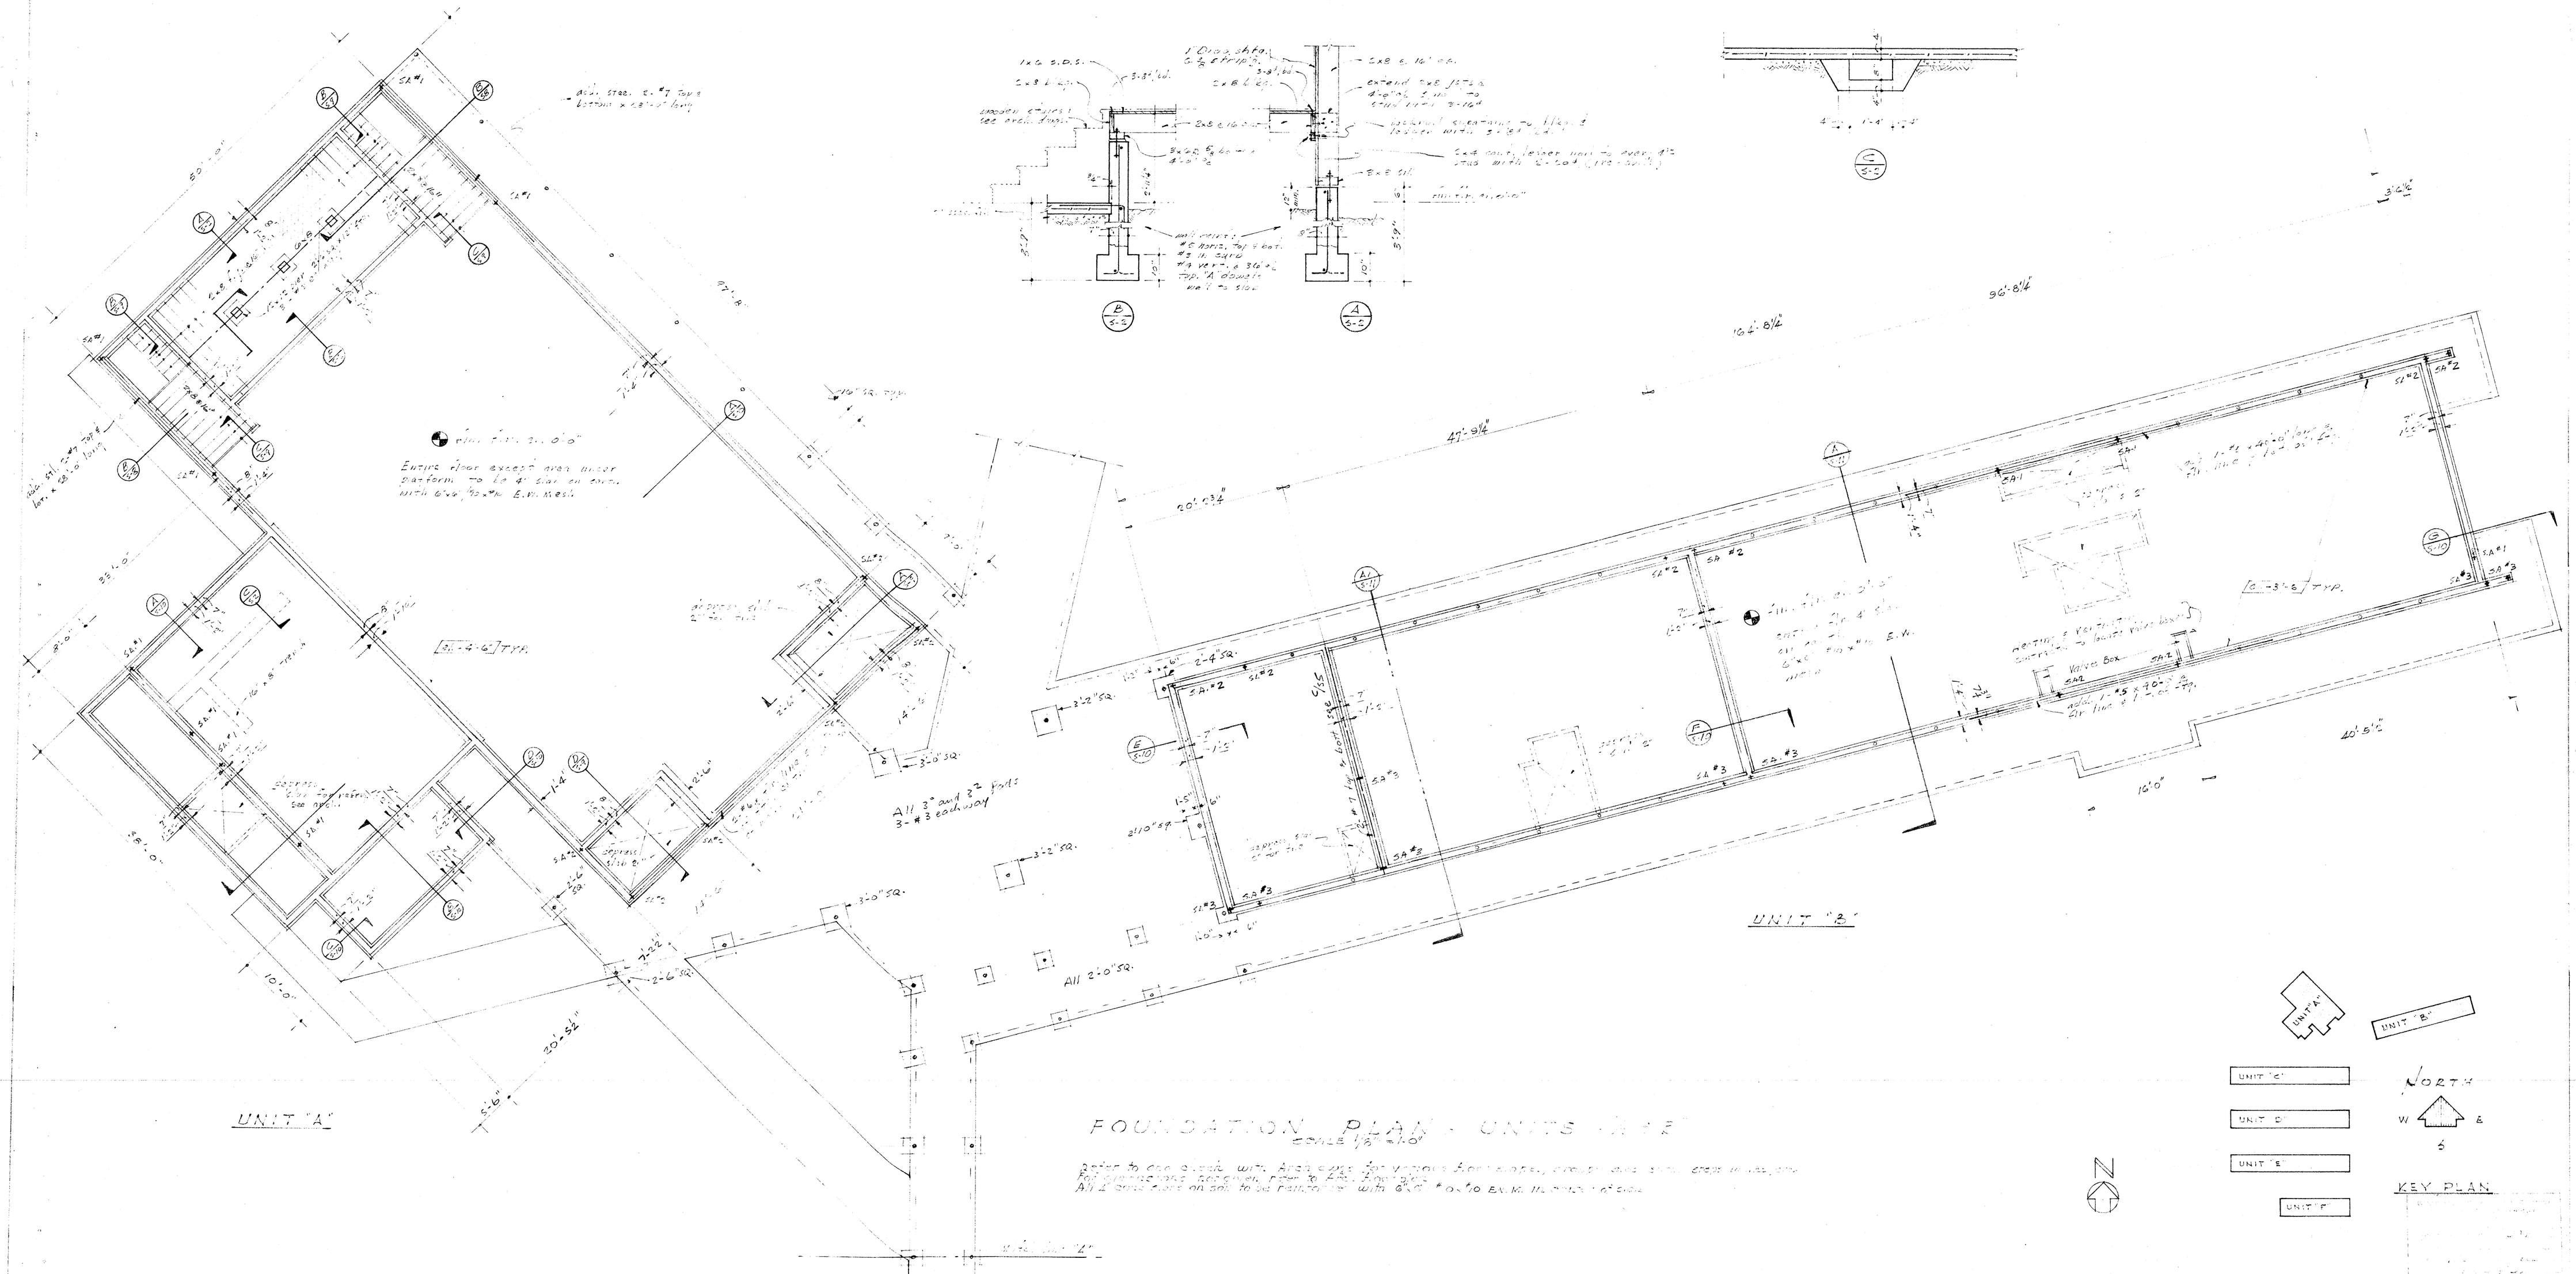


FOUNDATION PLAN - UNITS "A & B"

SCALE 1/8" = 1'-0"

Refer to one check with Arch cover for various floor slopes, [illegible]
For dimensions not given, refer to Arch floor plan.
All 2 cms floors on soil to be painted with 6"x6" #10x10 E.W.M. [illegible]

| | | | |
|---|---|---|---|
| KERN COUNTY BOARD OF SCHOOLS APPROVED | BAKERSFIELD CITY SCHOOL DISTRICT BOARD OF EDUCATION APPROVED | DATE 10-8-52 | FOUNDATION PLAN - UNITS "A & B" JOHN C. FREMONT SCHOOL FOR THE BAKERSFIELD CITY SCHOOL DISTRICT TEXAS STREET, BAKERSFIELD, KERN COUNTY, CALIFORNIA |
| DATE | DATE | DRAWN BY | SHEET NO. S-2 |
| | | CHECKED BY A.C.K. | |

DATE 10-8-52