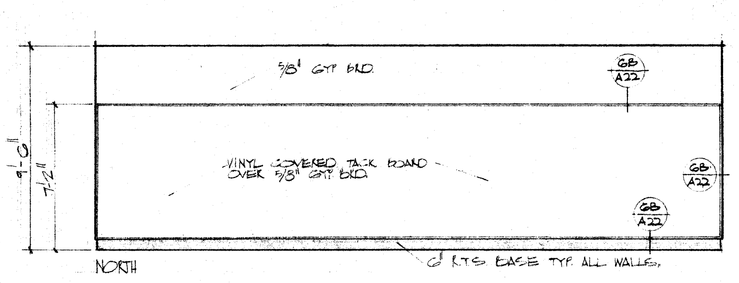

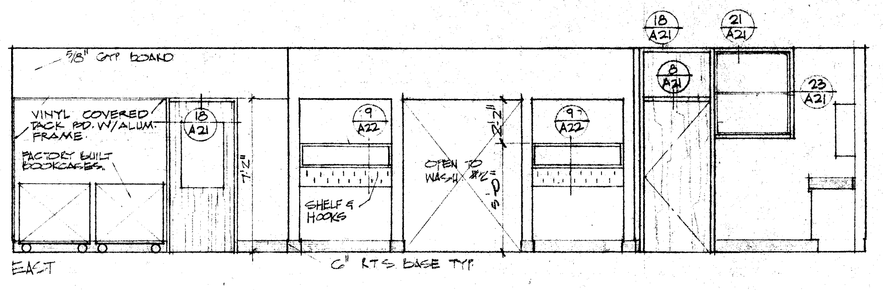

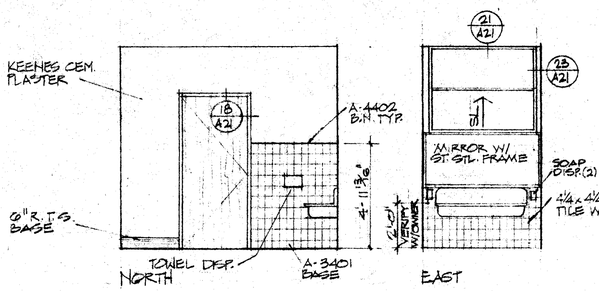

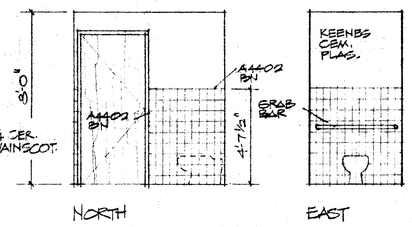

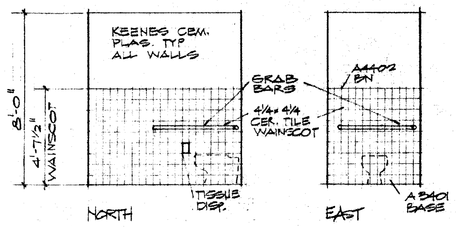

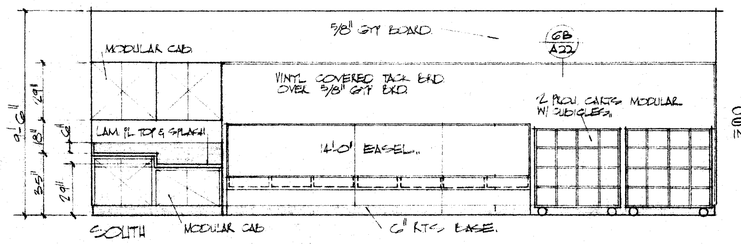

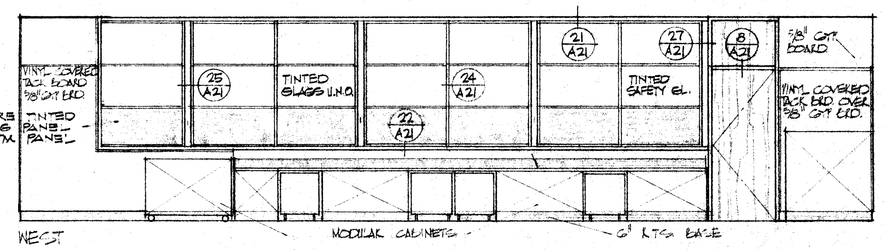

KINDERGARTEN (B-1R SIMILAR) B-1

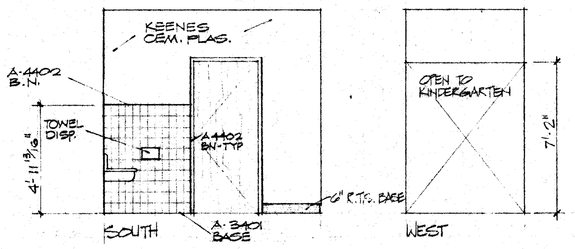

WASH (B-2R SIMILAR) B-2

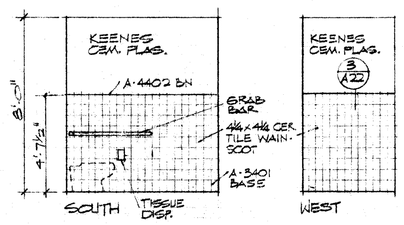

GIRL (B-3R SIMILAR) B-3

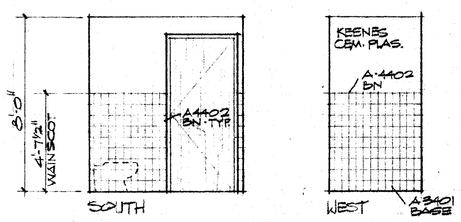

BOY (B-4R SIMILAR) B-4

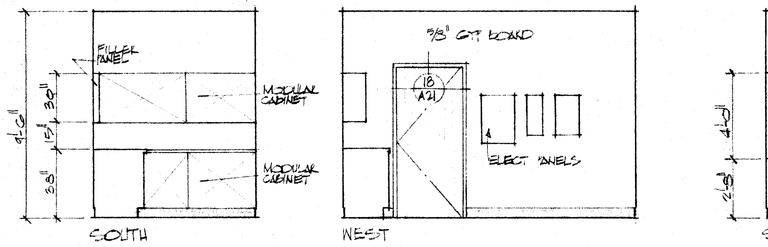

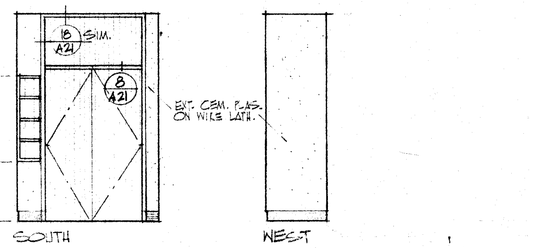

WORK NM. (B-3R SIMILAR) B-3

TOY STOR. (B-4R SIMILAR) B-4

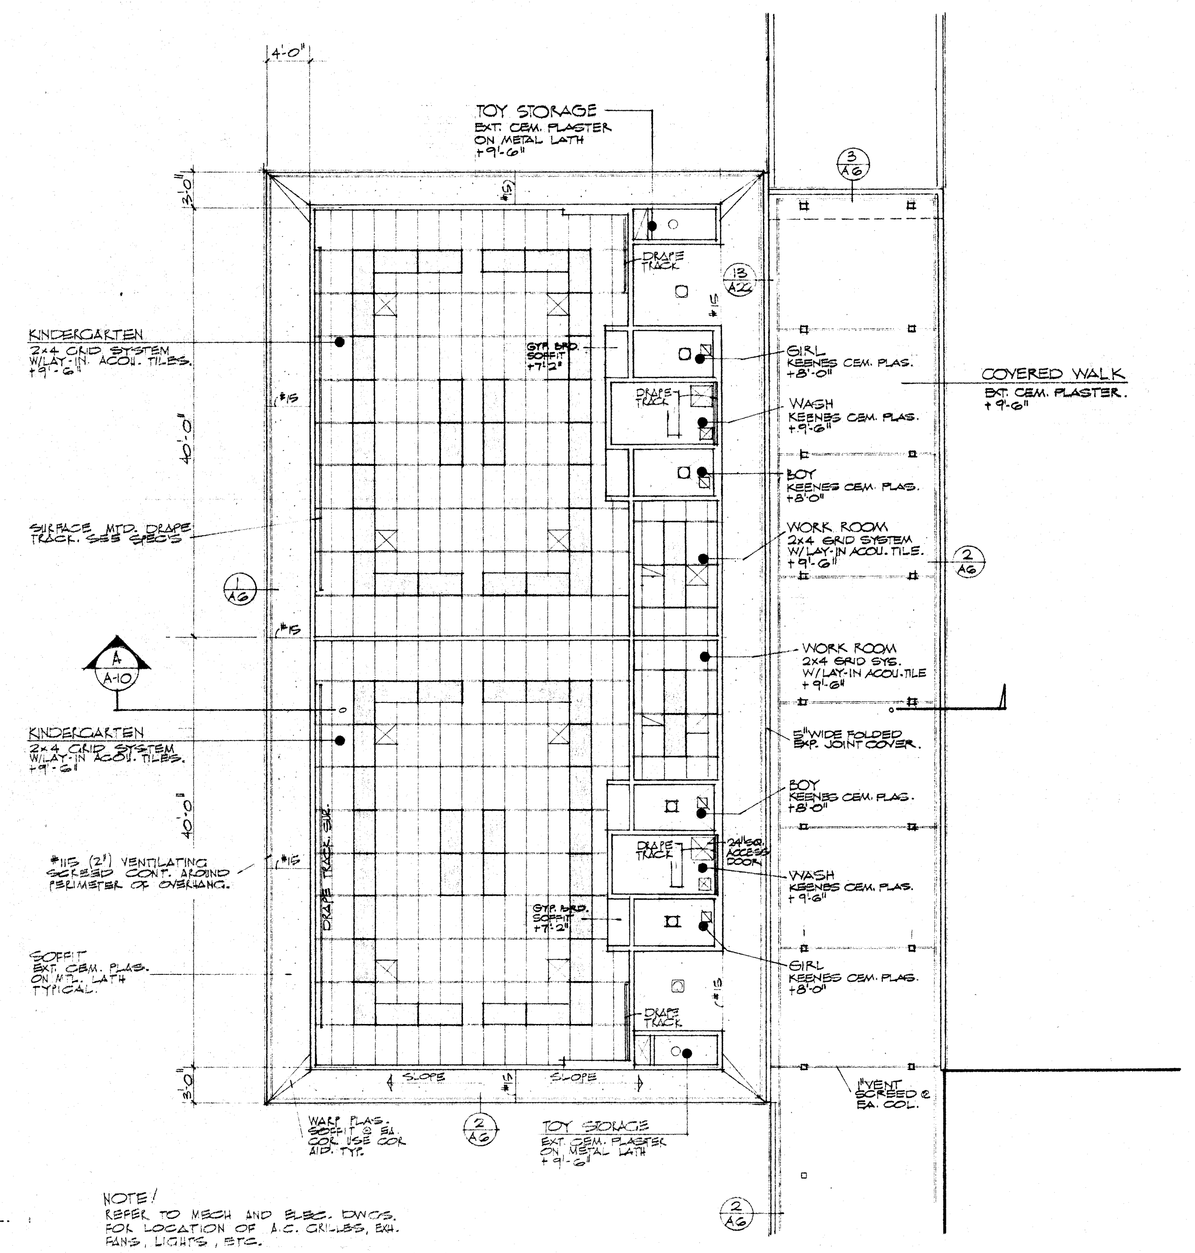

NOTE/
REFER TO MECH AND ELEC. DWGS. FOR LOCATION OF A.C. OUTLETS, EXH. FANS, LIGHTS, ETC.

N

REFLECTED CEILING PLAN

1/8" = 1'-0"

SEE SUSPENDED T-BAR CEILING NOTE SHT (A)

EDDY · PAYNTER · RENFRO & ASSOCIATES
A.I.A. ARCHITECTS - 5405 STOCKDALE HWY. BAKERSFIELD, CALIFORNIA 93309 - (805) 832-1105

THE DATA CONTAINED AND SPECIFICATIONS AND DESIGN, DRAWN AND ARRANGEMENTS REPRESENTED THEREBY ARE AND SHALL REMAIN THE PROPERTY OF THE ARCHITECTS AND SHALL NOT THEREBY SHALL BE COPIED, DISCLOSED TO OTHERS OR USED IN CONNECTION WITH ANY WORK OR PROJECT OTHER THAN THE SPECIFIC PROJECT FOR WHICH THEY HAVE BEEN PREPARED AND DEVELOPED WITHOUT THE WRITTEN CONSENT OF THE ARCHITECTS. VISUAL CONTACT WITH THESE DRAWINGS OR SPECIFICATIONS SHALL CONSTITUTE CONCLUSIVE EVIDENCE OF ACCEPTANCE OF THESE RESTRICTIONS.
WRITTEN DIMENSIONS ON THESE DRAWINGS SHALL HAVE PRECEDENCE OVER SCALED DIMENSIONS. CONTRACTORS SHALL VERIFY AND BE RESPONSIBLE FOR ALL DIMENSIONS AND CONDITIONS ON THE JOB, AND THE ARCHITECTS MUST BE NOTIFIED OF ANY VARIATIONS FROM THE DIMENSIONS AND CONDITIONS SHOWN BY THESE DRAWINGS. SHOP DETAILS MUST BE SUBMITTED TO THIS OFFICE FOR APPROVAL BEFORE PROCEEDING WITH FABRICATION.

8/74 DIETERICH-POST CLEARPRINT 1000H

APPROVED
APPROVED AS NOTED
DEPARTMENT OF GENERAL SERVICES
OFFICE OF SCHOOL FACILITIES PLANNING
A-A1306 APPROVED FEB - 7 '78
BY: [signature] DATE: 2/6/78

DATE	PRINTS ISSUED FOR :	MARK	DATE	REVISIONS	DRAWN CE/ERD
2-8-78	OSA	1			DATE 4/12/78
		2			JOB NO. 7711-1
		3			CHECK'D
		4			
		5			

ROBERT H. EDDY C-895
WILLIAM H. PAYNTER C-1654
RONALD W. RENFRO C-5283

ALTERNATE #5

UNIT 'B' - INT. ELEV. / REFL. CLG. PLAN

ADDITIONS & ALTERATIONS, HORACE MANN SCHOOL
BAKERSFIELD CITY SCHOOL DISTRICT
BAKERSFIELD, CALIFORNIA

A 11 OF 22 SHEETS