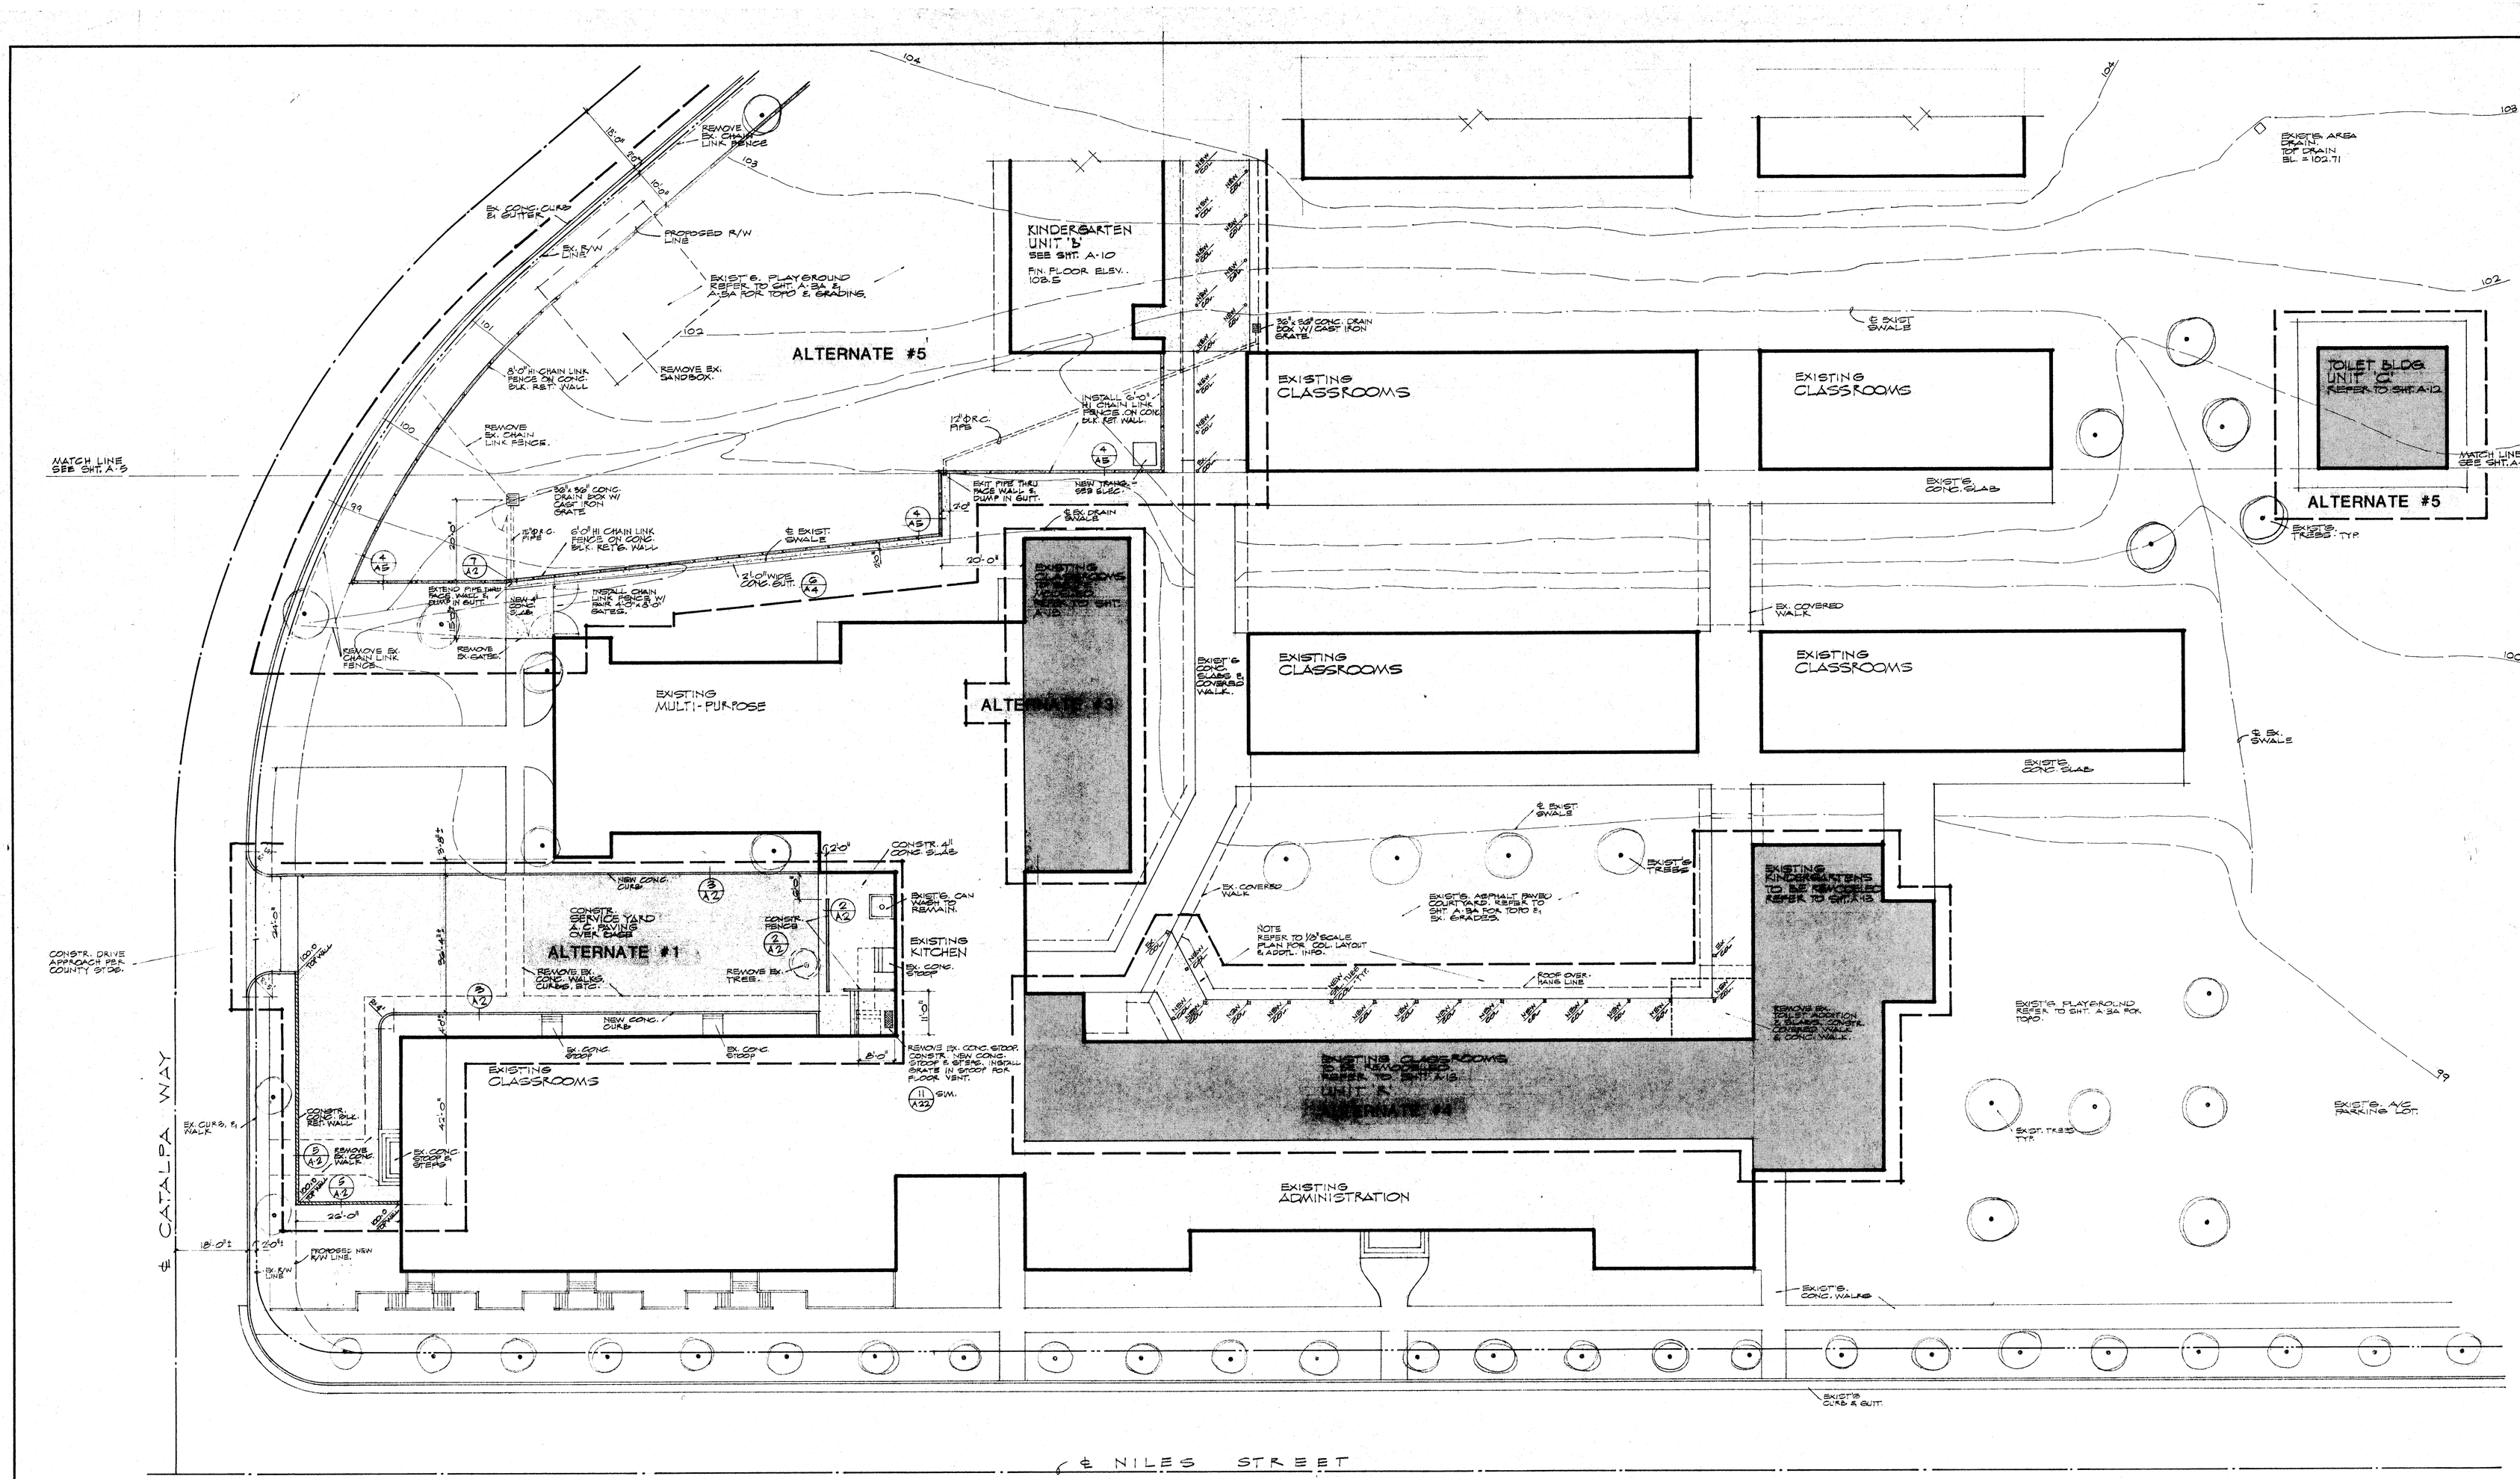


NORTH

1/16"=1'-0"

# PARTIAL SITE DEVELOPMENT PLAN

THE ABOVE DRAWINGS AND SPECIFICATIONS AND IDEAS, DESIGNS AND ARRANGEMENTS REPRESENTED THEREBY ARE AND SHALL REMAIN THE PROPERTY OF THE ARCHITECTS AND ARE NOT TO BE USED IN WHOLE OR PART FOR ANY OTHER PROJECT AND ARE NOT TO BE LOANED, COPIED OR EXHIBITED IN WHOLE OR PART OR USED OTHER THAN THE SPECIFIC PROJECT FOR WHICH THEY HAVE BEEN PREPARED AND DEVELOPED WITHOUT THE WRITTEN CONSENT OF THE ARCHITECT. VISUAL CONTACT WITH THESE DRAWINGS AND SPECIFICATIONS CONSTITUTES CONCLUSIVE EVIDENCE OF ACCEPTANCE OF THESE RESTRICTIONS.
WRITTEN DIMENSIONS ON THESE DRAWINGS SHALL HAVE PRECEDENCE OVER SCALED DIMENSIONS. CONTRACTORS SHALL VERIFY AND BE RESPONSIBLE FOR ALL DIMENSIONS AND CONDITIONS ON THE JOB. AND THIS OFFICE MUST BE NOTIFIED OF ANY VARIATIONS FROM THE DIMENSIONS AND CONDITIONS SHOWN BY THESE DRAWINGS. ANY CHANGE MUST BE EXECUTED TO THIS OFFICE FOR APPROVAL BEFORE PROCEEDING WITH FABRICATION.

APPROVED

DIVISION OF THE STATE ARCHITECT
STRUCTURAL SAFETY SECTION

A41306 APPROVED 8-7-78

| DATE | PRINTS ISSUED FOR: | MARK | DATE | REVISIONS |
|---|---|---|---|---|
| 12-8-78 | OSA | 1 | | |
| | | 2 | | |
| | | 3 | | |
| | | 4 | | |
| | | 5 | | |

DRAWN CE
DATE 4/12/78
JOB NO. 77-91-1
CB

ROBERT N. EDDY C-895
WILLIAM N. PAYNTER C-1654
DONALD W. BENFRO C-1383

PARTIAL SITE DEVELOPMENT PLAN

ADDITIONS & ALTERATIONS, HORACE MANN SCHOOL
BAKERSFIELD CITY SCHOOL DISTRICT
BAKERSFIELD, CALIFORNIA

A4

EDDY · PAYNTER · RENFRO & ASSOCIATES
A.I.A.
ARCHITECTS - 5405 STOCKDALE HWY. BAKERSFIELD, CALIFORNIA 93309 - (805) 832-1100

8/74 DIETERICH POST CLEARPRINT 1000H