MARK	SOIL OR WASTE	TRAP	VENT	DCW	DHW	MANUFACTURER AND MODEL NO.	DESCRIPTION
WC 1	4"	INT	2"	1½"		American Std. "Madera" No.2222.016	Vitreous China - Flush Valve Water Closet - Floor Mounted - Siphon Jet Action - Elongated Bowl - 2 - No. 481410-100 Bolt Caps - Seat No. 5321.070 - 1½" Top Spud - Sloan Royal Flush Valve No. 110
Floor Mounted Water Closet							
WC 2	(Same as WC-1 except w/No. 113 Flush Valve and No. F-72-A2 Trap Primer)						
WC 3	4"	INT	2"	3/4"		American Std. "Elongated Cadet" No.2109.056	Vitreous China - Floor Mounted - Siphon Jet Action Bowl - Close Coupled Tank No. 6049.052, 2 Bolt Caps w/No. 5330.063 Seat & Cover - No. 3405.016 Toilet Tank Supply
WC 4	4"	INT	2"	1½"		American Std. "Devero Baby" No.2272.011	Vitreous China - Flr. Mtd. - Siphon Vortex Action - 10" High - 1½" Top Spud - No. 5330.113 Seat - Sloan Royal No. 113 Flush Valve w/No. F-72-A2 Trap Primer
UR 1	2"	2"	1½"	3/4"	.	American Std. "Stallbrook" No.6400.014	Vitreous China - Floor Mounted - Washdown Urinal - 3/4" Top Spud-Integral Flush Spreader w/No.3230.018 Beehive Strainer - Sloan Royal #186 Flush Valve - 2" C.I. "P" Trap
LAV 1	2"	1½" x 1½"	1½"	3/4"	3/4"	American Std. "Viking" No.0385.039	Vitreous China Corner Lav. - Integral Heritage Fitting w/Pop-Up Drain - (2) Angle Wall Stops w/Supply Pipes, 1½"x1½" C.B. C.P. "P" Trap
LAV 2	2"	1½" x 1½"	1½"	3/4"		American Std. No.0350.132 "Lucerne" 20"x18"	Vitreous China - Wall Hanger - (1) Chicago No. 700 Faucet - No. 2411.015 Grid Drain - 1½"x1½" C.P. C.B. "P" Trap - (1) Angle Wall Stop w/Supply Pipe
LAV 3	2"	1½" x 1½"	1½"	3/4"	3/4"	American Std. "Lucerne" No.0351.132 20"x18"	Vitreous China - Front Overflow - w/Wall Hangers - No. 2103.703 Centerset w/Pop-Up Drain - 1½"x1½" C.P. C.B. L.A. Pattern "P" Trap - (2) No. 2302.154 C.P. Lav. Supplies w/Valves
SK 1	2"	1½"	1½"	3/4"	3/4"	American Std. "Custom Line" No.7013.014 24"x21"	Acid Resisting Enameled Cast Iron Counter Mounted Sink - Single Bowl - Fitting Ledge - Flat Rim - CHICAGO No. 895-1VKAB Faucet (2) No. 2302.081 Supply Pipes - No. 4331.013 Strainer - 1½" C.P. L.A. Pattern C.B. "P" Trap - Stainless Steel Mounting Rim
SS 1	2"	1½"	1½"	3/4"	.	Haws No. 4120	20"x30" Classroom Sink - Cast Iron Fitted with No. 5010 Bubbler at Right Front and No. 5500 Pantry Faucet at Left Rear - Loose Key Angle Supply Valve - Flat Strainer w/Tailpiece - 1½" "P" Trap and "Hudee" Stainless Steel Locking Rim
SS 2	2"	1½"	1½"	3/4"	.	American Std. "Carnegie" No.8513.111	Wall Mtd. Wash Sink, (2) #4332.039 Single Faucets (Drill for Cold Water Only) w/Haws No. 5056 Bubbler w/ ⅜" C.P. Nipple & C.P. Escutcheon Plate - For Thru Back Mt'd - #4362.018 Grid Strainer, 1½" C.P. C.B. "P" Trap - Wall Hung - Provide Stops in Supply Pipes Below Sink
SS 3	2"	2"	1½"	3/4"	3/4"	Florestone No.83-5-12	36"x36"x12" DF. Terrazzo Mop Receptor w/S.S. Ledge Caps - Integral Grid Drain - 2" Caulked Conn. - 2" C.I. "P" Trap - "Chicago" #897 Faucet w/V.B. & Stops in Shanks
SS 4	3"	3"	2"	3/4"	3/4"	American Std. "Lakewell" No.7692.049 22"x18"	Enameled Cast Iron Service Sink - Wall Hanger - For Thru Back Faucet - No. 8340.242 Heritage Faucet - Aquaseal Valve - Renewable Seats - Bucket Hook - Vacuum Breaker - No. 8279.018 Rim Guard-No. 7798.176 Trap w/No. 8301.012 Strainer
SS 5	3"	3"	2"	3/4"	3/4"	American Std. "Florwell" No.7740.020 28"x28"	Floor Type Service Sink - Enameled Cast Iron - Fitted w/8344.111 Supply Fitting, #7745.011 Rim Guard, #7721.020 Drain and Cast Iron "P" Trap
DF 1	2"	1½"	1½"	3/4"	.	Haws No.1455 (5' Long)	Acid Resisting Enameled Cast Iron Drinking Fountain (3) No. 5850 Valve - (3) No. 5700 Bubbler - 1½" C.P. C.B. "P" Trap
EDF 1	2"	1½"	1½"	1/2"	.	Haws No. HWS-8	Electric Wall Hung Drinking Fountain 8.2 G.P.H. of 50° Water, 1/4 H.P. @ 120V-1ø, 1½" C.B. "P" Trap, 1/2" Angled Wall Stop
EWH 1				1"	1"	"Jetglass" No.M30L5D 67 lbs	30 G. Glass Lined Lo-Boy - 4500 W. @ 240V-1ø, Watts 10XL Temp./Press. Relief Valve - 18 GPH Rise @ 100°
EWH 2				3/4"	3/4"	"Jetglass" No.M20L5D 70 lbs	20 G. Glass Lined Lo-Boy - 4500 W. @ 240V-1ø, Watts 10XL Temp./Press. Relief Valve - 18 GPH Rise @ 100°
EWH 3				3/4	3/4"	"Jetglass" No.M17U5S	17 G. Glass Lined - 4500 W. @ 240V-1ø, Watts 10XL Temp./Press. Relief Valve, 6 G.P.H. Recovery @ 240V-1ø
FD 1	2"	2"	1½"	.	.	J.R. Smith No.2010-A	Duco Cast Iron Floor Drin - 5" Polished Nickel Bronze Round Grate - 2" C.I. "P" Trap w/Trap Primer Connection
HB 1	. Wall	.	.	3/4"	.	Acorn "Wall Valve" No.8120	Cast Bronze 3/4" Wall Faucet - Solid Flange - Loose Key w/Wheel Handles on Valves
HB 2	.	.	.	3/4"	.	Acorn "Wall Valve" No. 8120	Polished Chrome Plated Cast Bronze 3/4" Wall Faucet - Solid Flange - Loose Key w/Key
FEC 1	.	.	.	.	.	Potter Roemer No.2709	Semi-Recessed, 4" Wall Fire Extinguisher Cabinet - 15-5/8" W x 27" H x 3½" Deep, Door Style "BG" w/Fire Extinguisher Decal, Fire Extinguisher No. ABC-20 Dry Chemical 20 lbs.

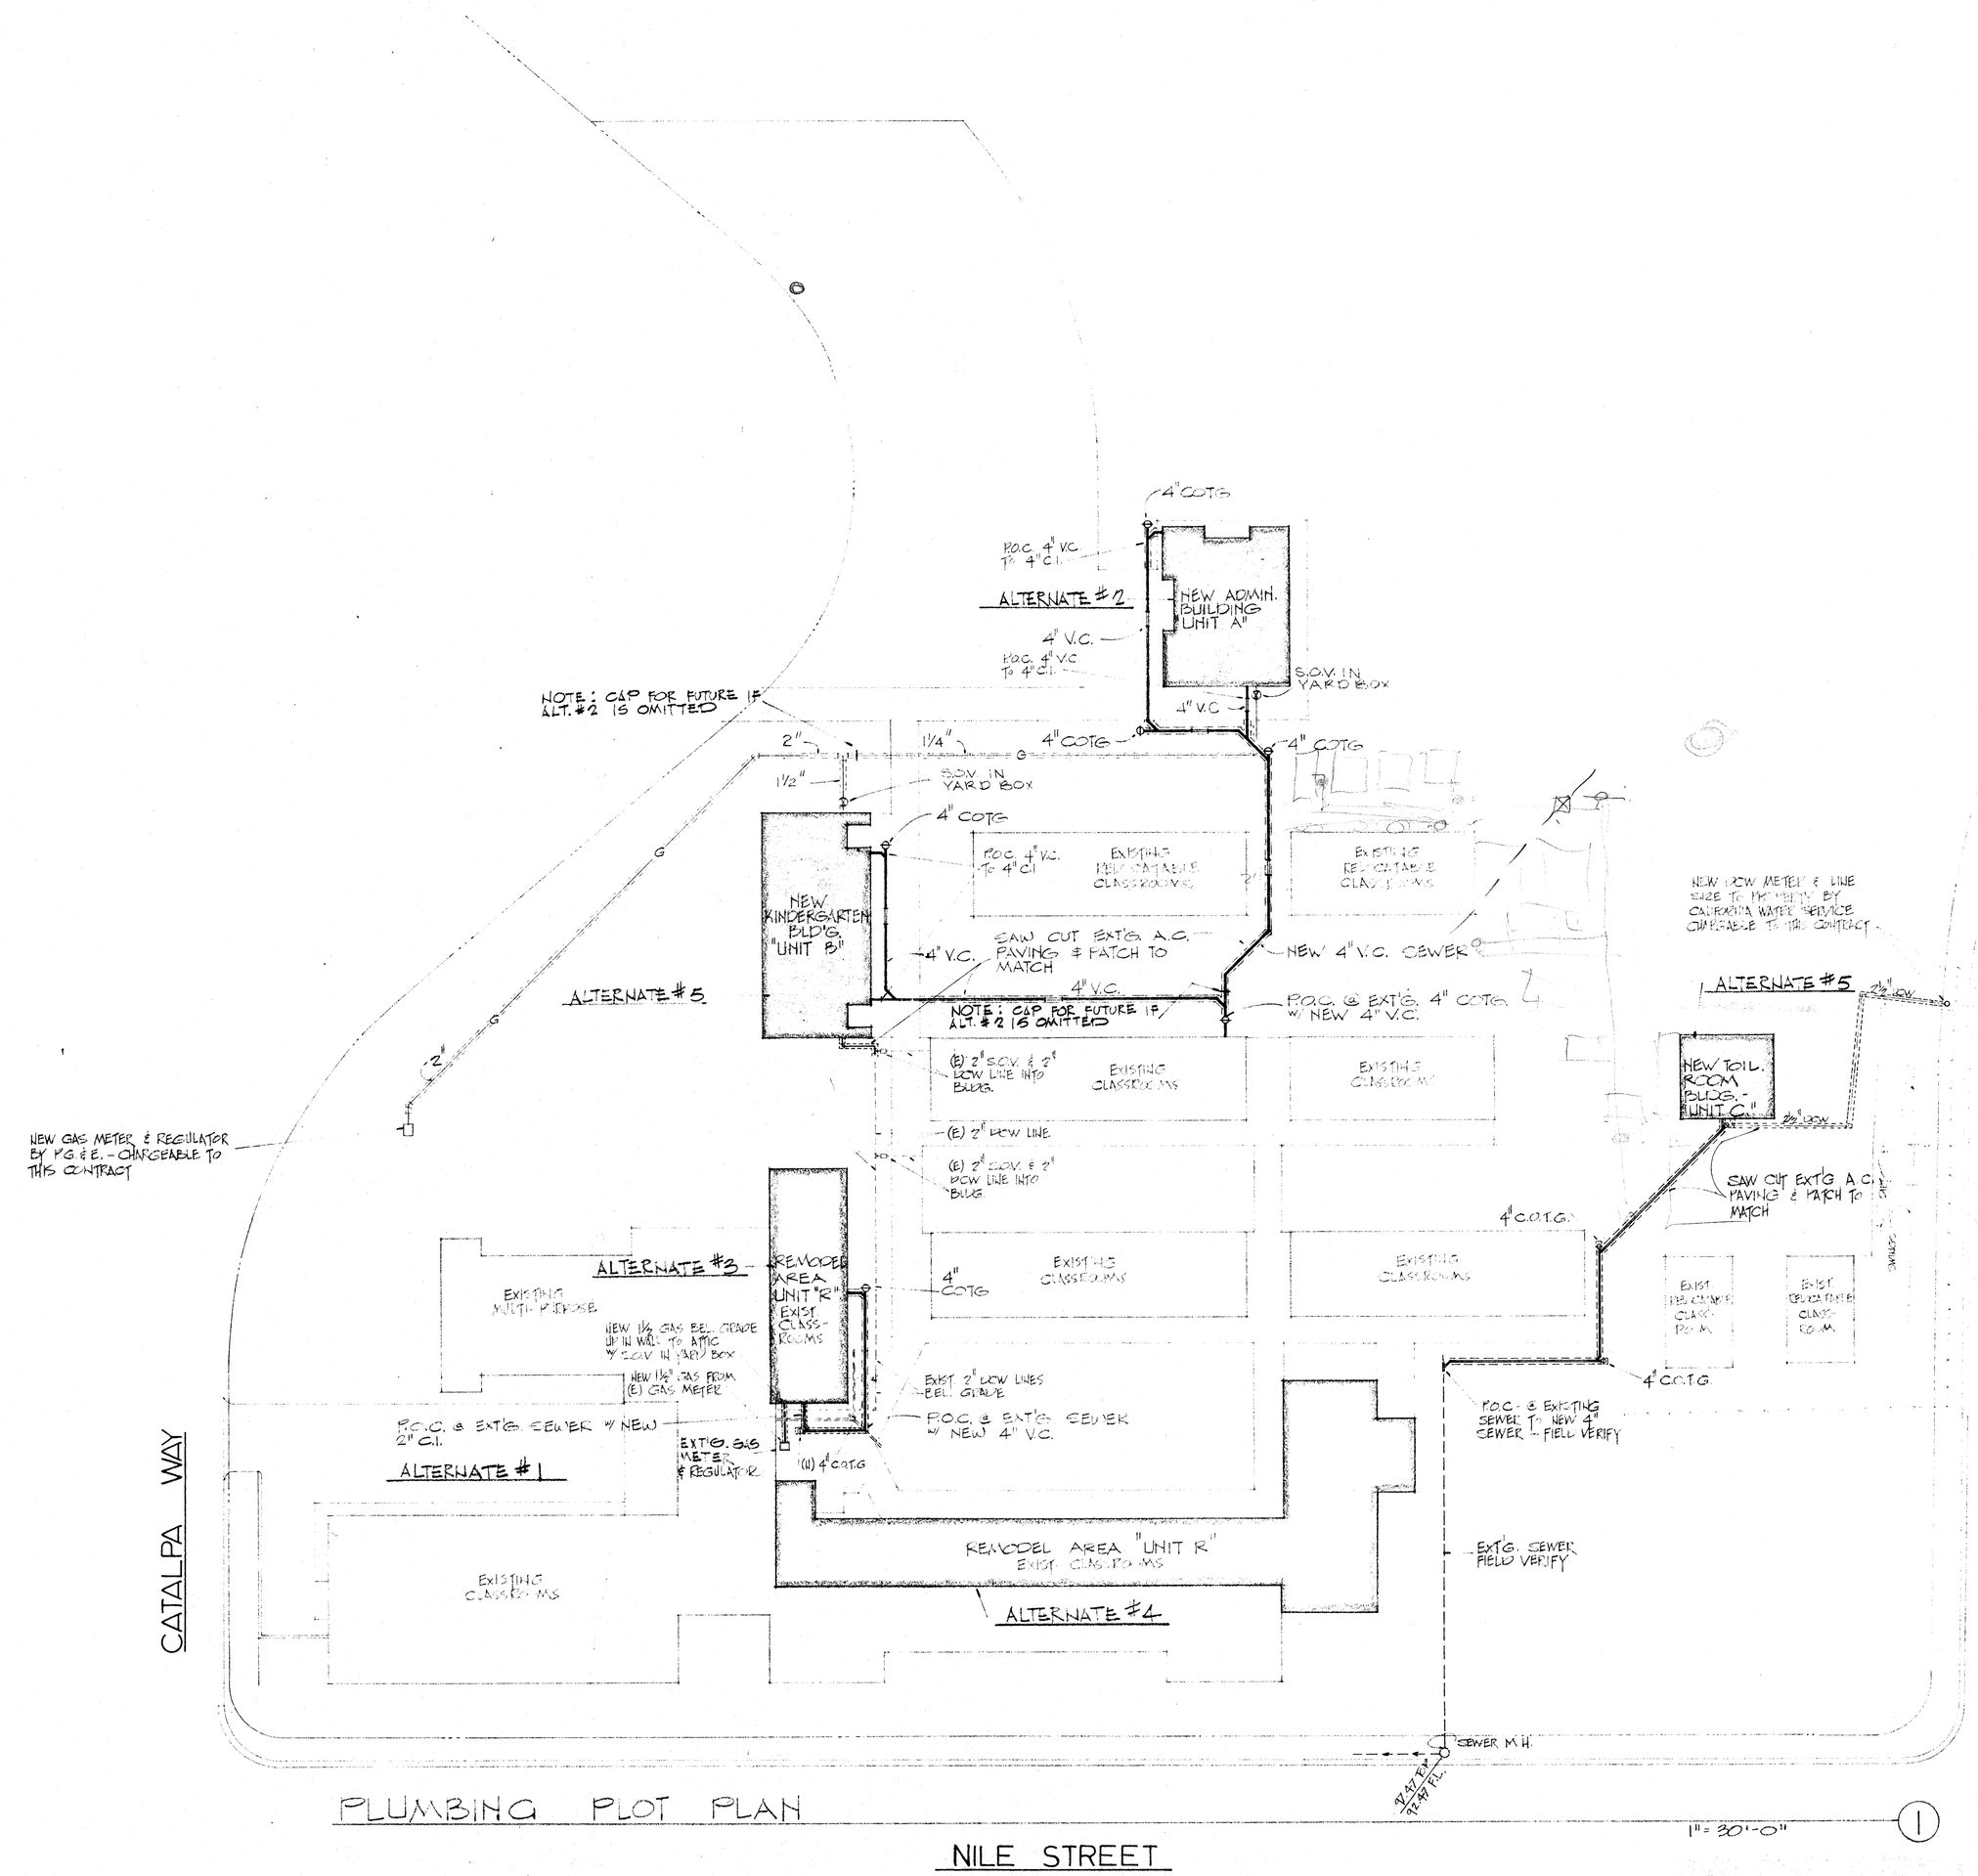

PLUMBING PLOT PLAN

1" = 30'-0"

NOTE:
Plumbing Contractor to Repair Conc. & A.C. Paving Damaged by His Work.

EDDY · PAYNTER · RENFRO & ASSOCIATES
A.I.A. ARCHITECTS - 5405 STOCKDALE HWY. BAKERSFIELD, CALIFORNIA 93309 - (805) 832-1105

THE ABOVE DRAWINGS AND SPECIFICATIONS AND IDEAS, DESIGNS AND ARRANGEMENTS REPRESENTED THEREBY ARE AND SHALL REMAIN THE PROPERTY OF THE ARCHITECTS AND NO PART THEREOF SHALL BE COPIED, DISCLOSED TO OTHERS OR USED IN CONNECTION WITH ANY WORK OR OTHER PROJECT OTHER THAN THE SPECIFIC PROJECT FOR WHICH THEY HAVE BEEN PREPARED AND DEVELOPED WITHOUT THE WRITTEN CONSENT OF THE ARCHITECTS. VISUAL CONTACT WITH THESE DRAWINGS OR SPECIFICATIONS SHALL CONSTITUTE CONCLUSIVE EVIDENCE OF ACCEPTANCE OF THESE RESTRICTIONS.
WRITTEN DIMENSIONS ON THESE DRAWINGS SHALL HAVE PRECEDENCE OVER SCALED DIMENSIONS. CONTRACTORS SHALL VERIFY AND BE RESPONSIBLE FOR ALL DIMENSIONS AND CONDITIONS ON THE JOB AND THIS OFFICE MUST BE NOTIFIED OF ANY VARIATIONS FROM THE DIMENSIONS AND CONDITIONS SHOWN BY THESE DRAWINGS. SHOP DETAILS MUST BE SUBMITTED TO THIS OFFICE FOR APPROVAL BEFORE PROCEEDING WITH FABRICATION.

8/74 DIETERICH-POST CLEARPRINT 1000H

APPROVED
DIVISION OF THE STATE ARCHITECT
Am1306 APPROVED EHW-7-78
ARCHITECT
BY DSA/SAN JOSE

E. H. WILKERSON - Mechanical Engr. and ASSOCIATES
12 Monterey St. 327-1546
Bakersfield, California 93305
Mr. 3329

DATE	PRINTS ISSUED FOR:	MARK	DATE	REVISIONS
		1		
		2		
		3		
		4		
		5		

DRAWN RB.
DATE 4-12-78
JOB NO. 77-91-1
CHECK'D EHW.

ROBERT N. EDDY C-895
WILLIAM H. PAYNTER C-1654
DONALD W. RENFRO C-3283

PLB'G. PLOT PLAN - FIXTURE SCHEDULE

ADDITIONS & ALTERATIONS: HORACE MANN SCHOOL
BAKERSFIELD CITY SCHOOL DISTRICT
BAKERSFIELD, CALIFORNIA

P1
OF 4 SHEETS