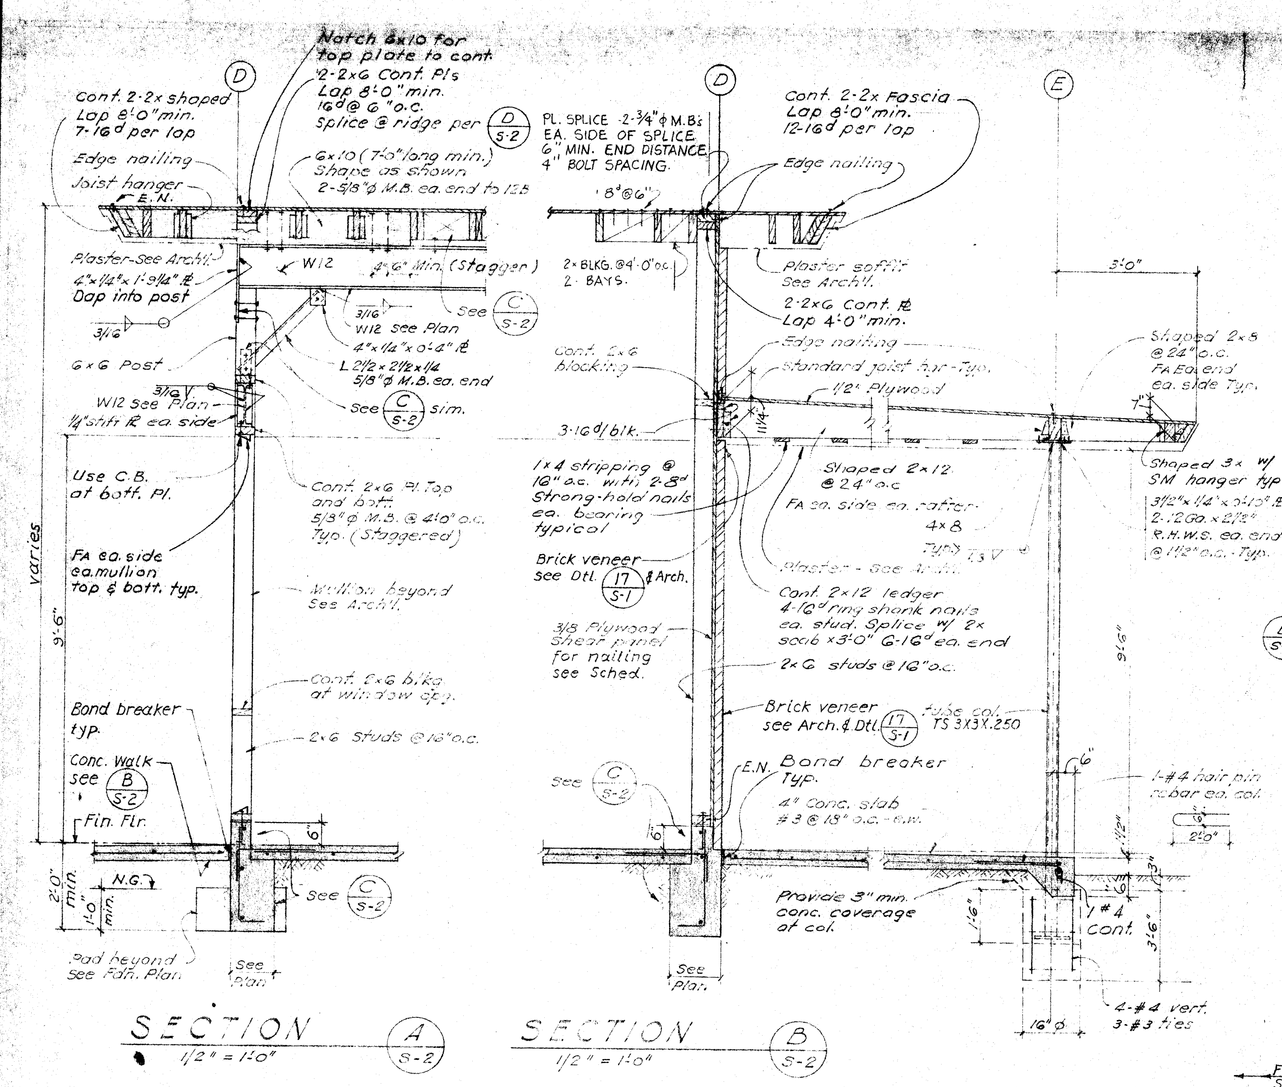

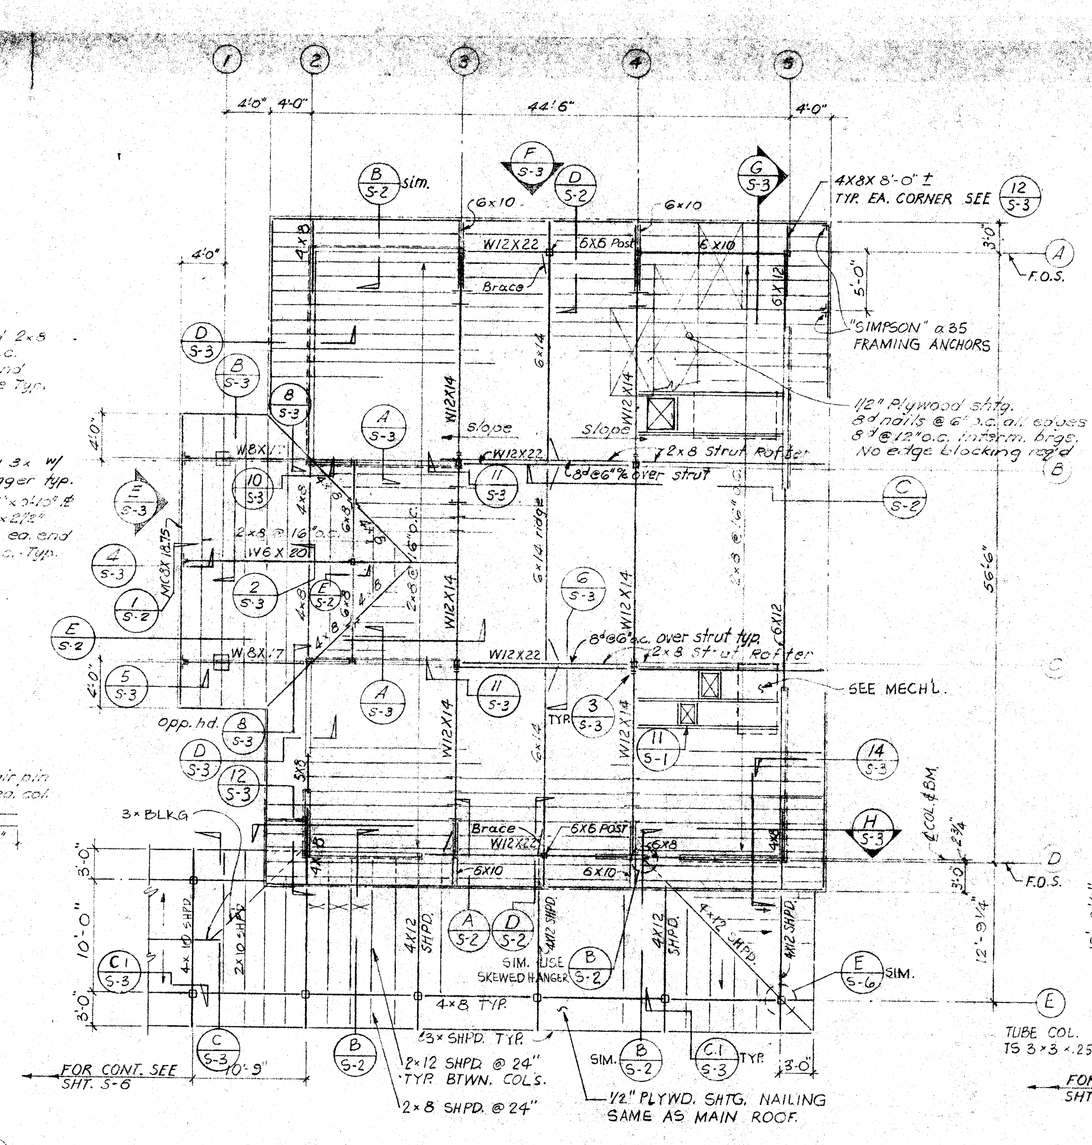

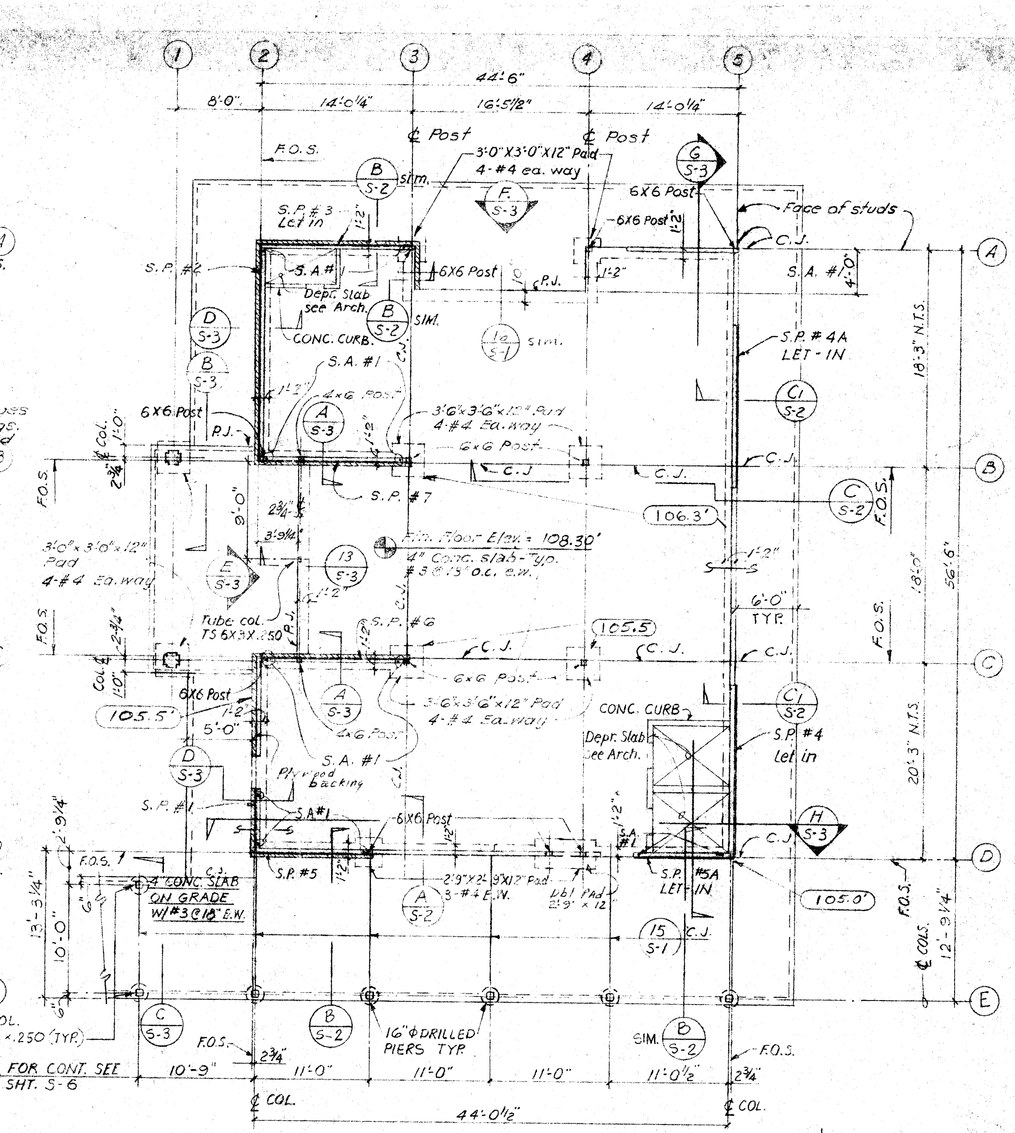

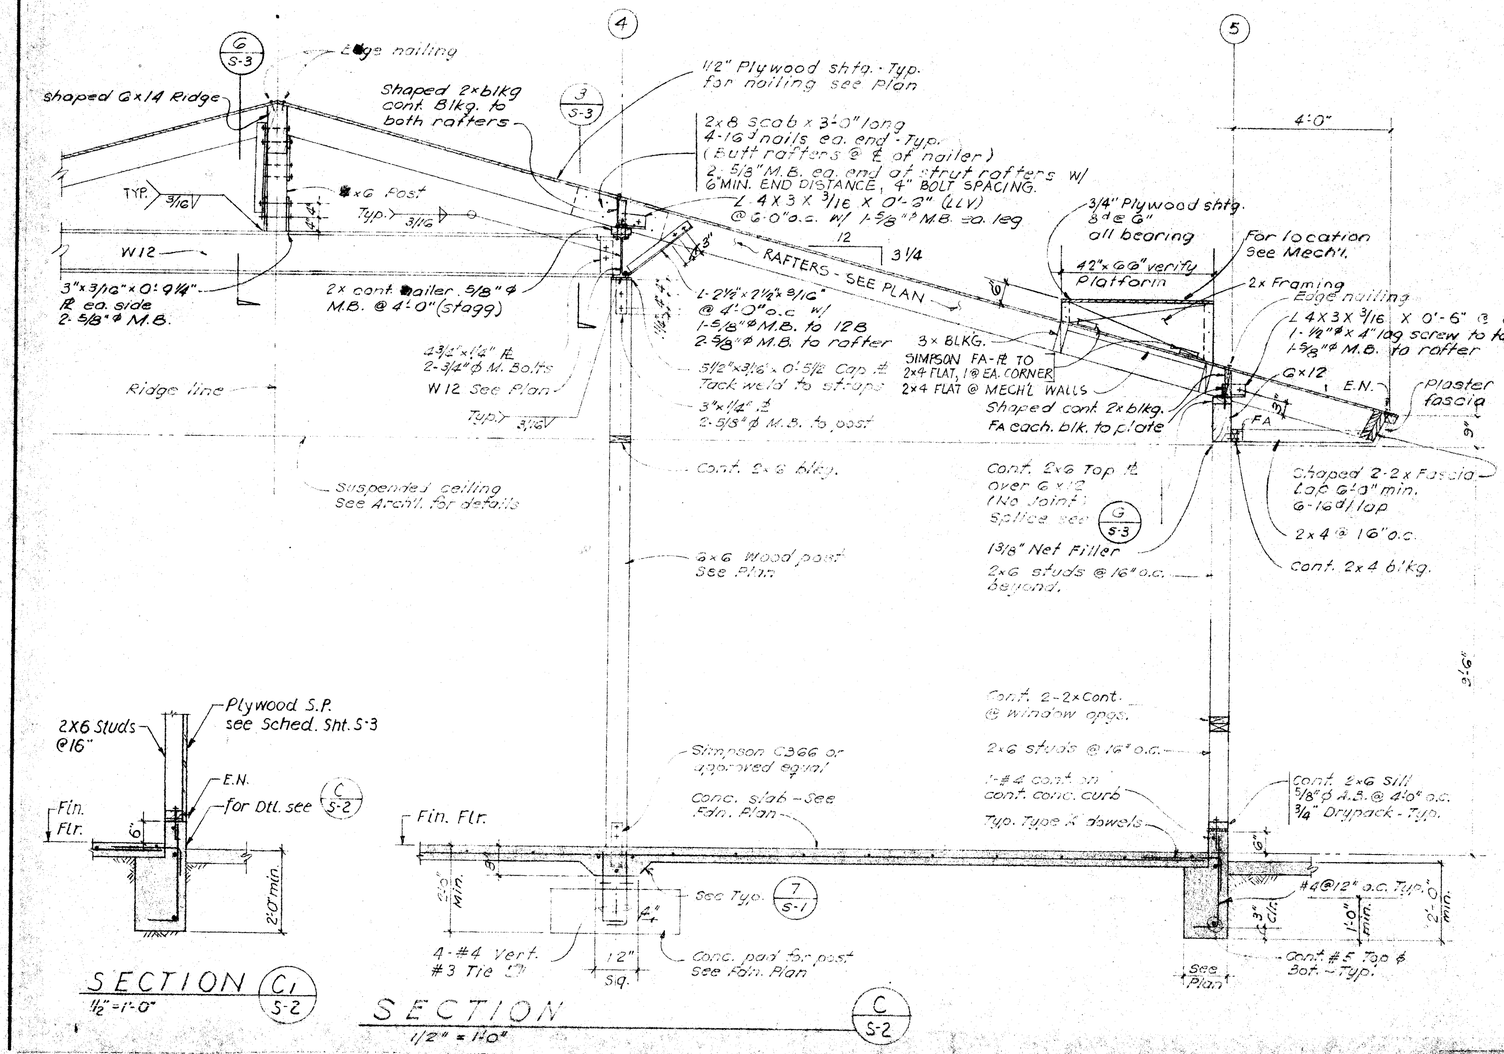

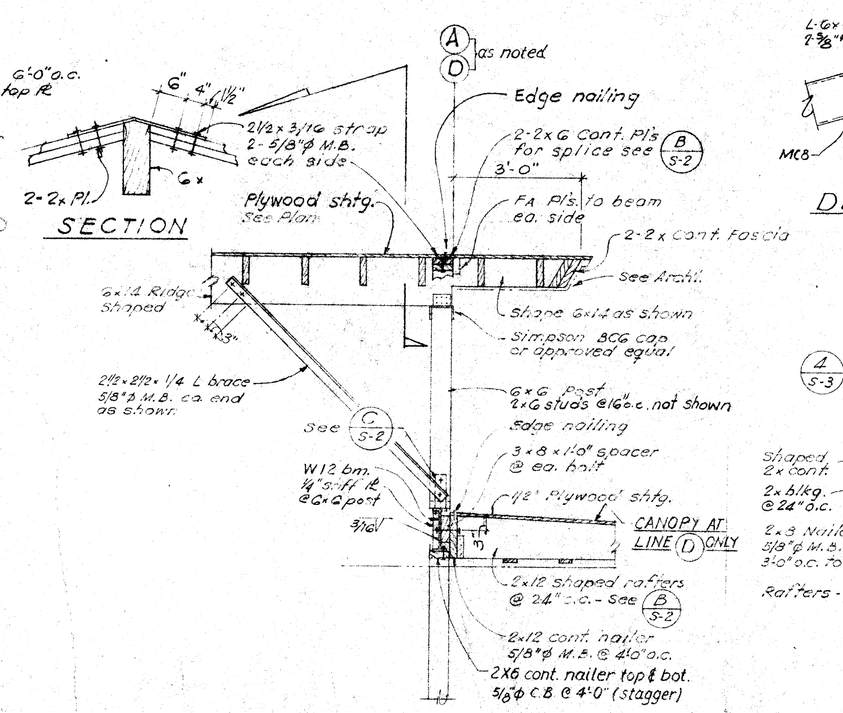

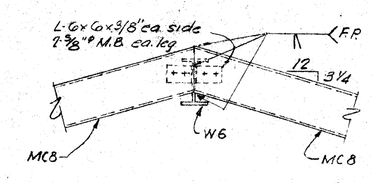

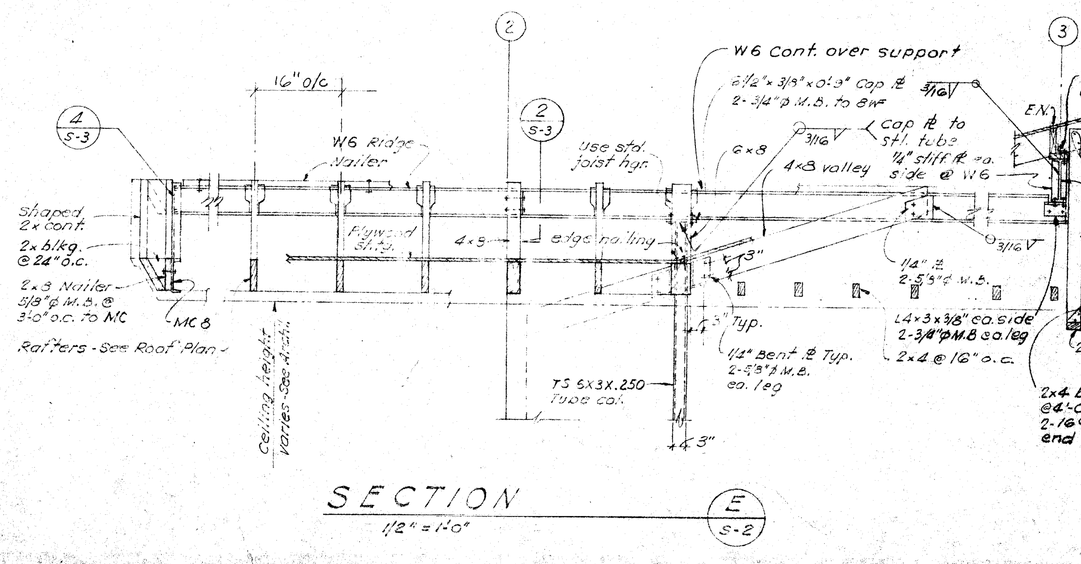

THE ABOVE DRAWINGS AND SPECIFICATIONS AND IDEAS, DESIGNS AND ARRANGEMENTS REPRESENTED THEREBY ARE AND SHALL REMAIN THE PROPERTY OF THE ARCHITECT AND NO PART THEREOF SHALL BE USED, DISCLOSED TO OTHERS OR USED IN CONNECTION WITH ANY WORK OR PROJECT UNLESS EXPRESSLY PERMITTED BY THE ARCHITECT. ALL SUCH WORK HAS BEEN PREPARED AND DEVELOPED WITHOUT THE WRITTEN CONSENT OF THE ARCHITECT AND SUBMISSION OF DRAWINGS OR SPECIFICATIONS SHALL CONSTITUTION EXCLUSIVE EVIDENCE OF ACCEPTANCE OF THESE RESTRICTIONS.
CONTRACTORS SHALL HAVE PRECEDENCE OVER SCALED DIMENSIONS. CONTRACTORS SHALL BE RESPONSIBLE FOR ALL DIMENSIONS AND CONDITIONS ON THE JOBARD THIS OFFICE MUST BE NOTIFIED OF ANY VARIATIONS FROM THE DIMENSIONS AND CONDITIONS SHOWN BY THESE DRAWINGS. SHOP DETAILS MUST BE SUBMITTED TO THIS OFFICE FOR APPROVAL BEFORE PROCEEDING WITH FABRICATION.

8/74 DIETERICH-POST CLEARPRINT 1000H

OFFICE OF THE STATE ARCHITECT
STRUCTURAL SAFETY SECTION
A41306 APPROVED 4-7-78
APPLICATION NO. Per D.S.A. Ltr. dtd. 4/4/78

WHEELER & GRAY
CONSULTING ENGINEERS
7462 NO. FIGUEROA, ST. LA 90041 255-2101

DATE	PRINTS ISSUED FOR :	MARK	DATE	REVISIONS
2-8-78	CSA	1		
		2		
		3		
		4		
		5		

DRAWN BY
DATE 4/12/78
JOB NO. 77-91-1
CHECK'D T.C.

ROBERT N. EDDY C-895
WILLIAM H. PAYNTER C-1654
RONALD W. BENERO C-2283

UNIT "A" - FRAMING PLANS & DETAILS
ADDITIONS & ALTERATIONS HORACE MANN SCHOOL
BAKERSFIELD CITY SCHOOL DISTRICT
BAKERSFIELD, CALIFORNIA

S 2
SHEETS

EDDY · PAYNTER · BENERO & ASSOCIATES
A.I.A. ARCHITECTS - 5405 STOCKDALE HWY. BAKERSFIELD, CALIFORNIA 93309 - (805) 832-1105