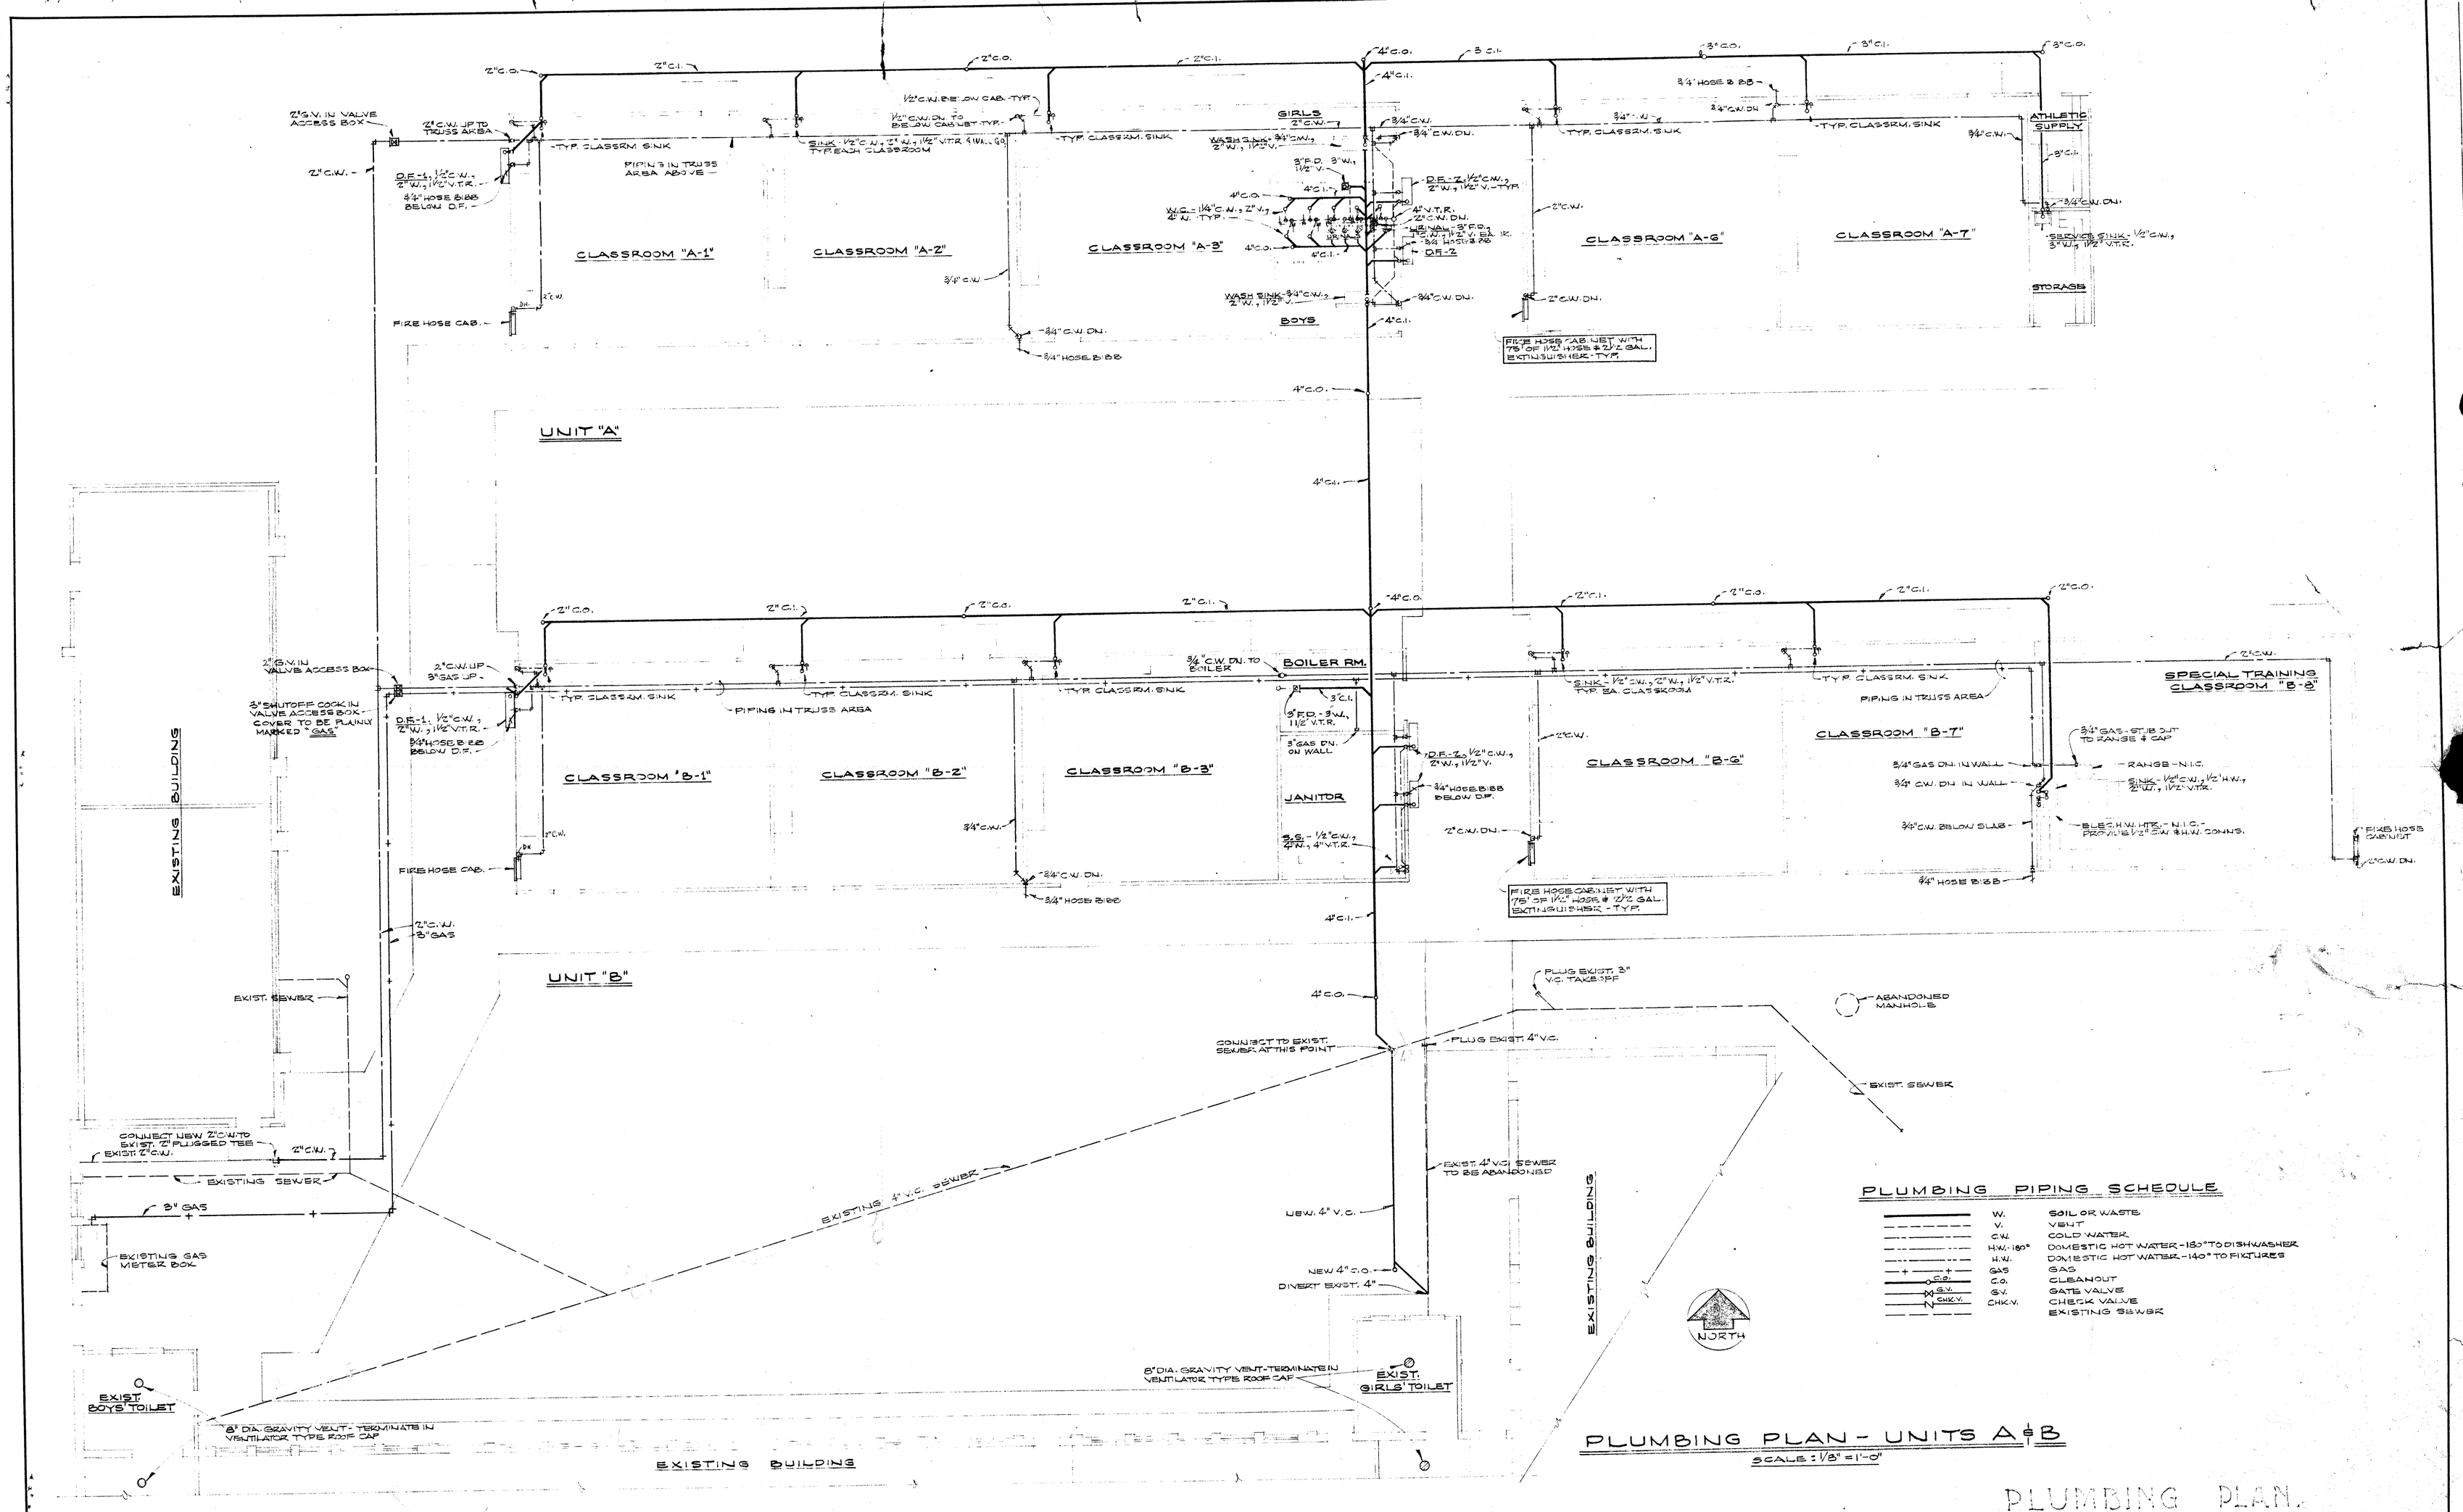

PLUMBING PLAN.

CHECK AND VERIFY ALL DIMENSIONS AND CONDITIONS AT JOB SITE BEFORE PROCEEDING WITH THE WORK. REPORT ANY DISCREPANCIES TO THE ARCHITECT.

W. A. STAINS
CONSULTING ENGINEERS
MECH. 5[illegible]
[illegible] CALIFORNIA [illegible]
BAKERSFIELD, CALIFORNIA

OFFICE OF SUPERINTENDENT OF SCHOOLS
APPROVED
DATE

STATE OF CALIFORNIA
DEPARTMENT OF PUBLIC WORKS
DIVISION OF ARCHITECTURE

STATE OF CALIFORNIA—DEPARTMENT OF PUBLIC WORKS
DIVISION OF ARCHITECTURE
APPLICATION NO. | APPROVED 1
SUPERVISING STRUCTURAL ENGINEER

BAKERSFIELD CITY SCHOOLS
1600 K ST. BAKERSFIELD, CALIF.
BOARD OF EDUCATION

APPROVED | DATE

ADDITIONS & ALTERATIONS TO
HORACE MANN ELEM. SCHOOL
2710 NILES STREET
BAKERSFIELD, CALIFORNIA

C-335
JOB No.

ERNEST L. McCOY A.I.A. ARCHITECT
2811 H STREET
BAKERSFIELD
PHONE 4-9851
CALIFORNIA

DATE 11-20-53
DRAWN KELLY
CHECKED

SHEET No. M-1
OF 3 SHTS.