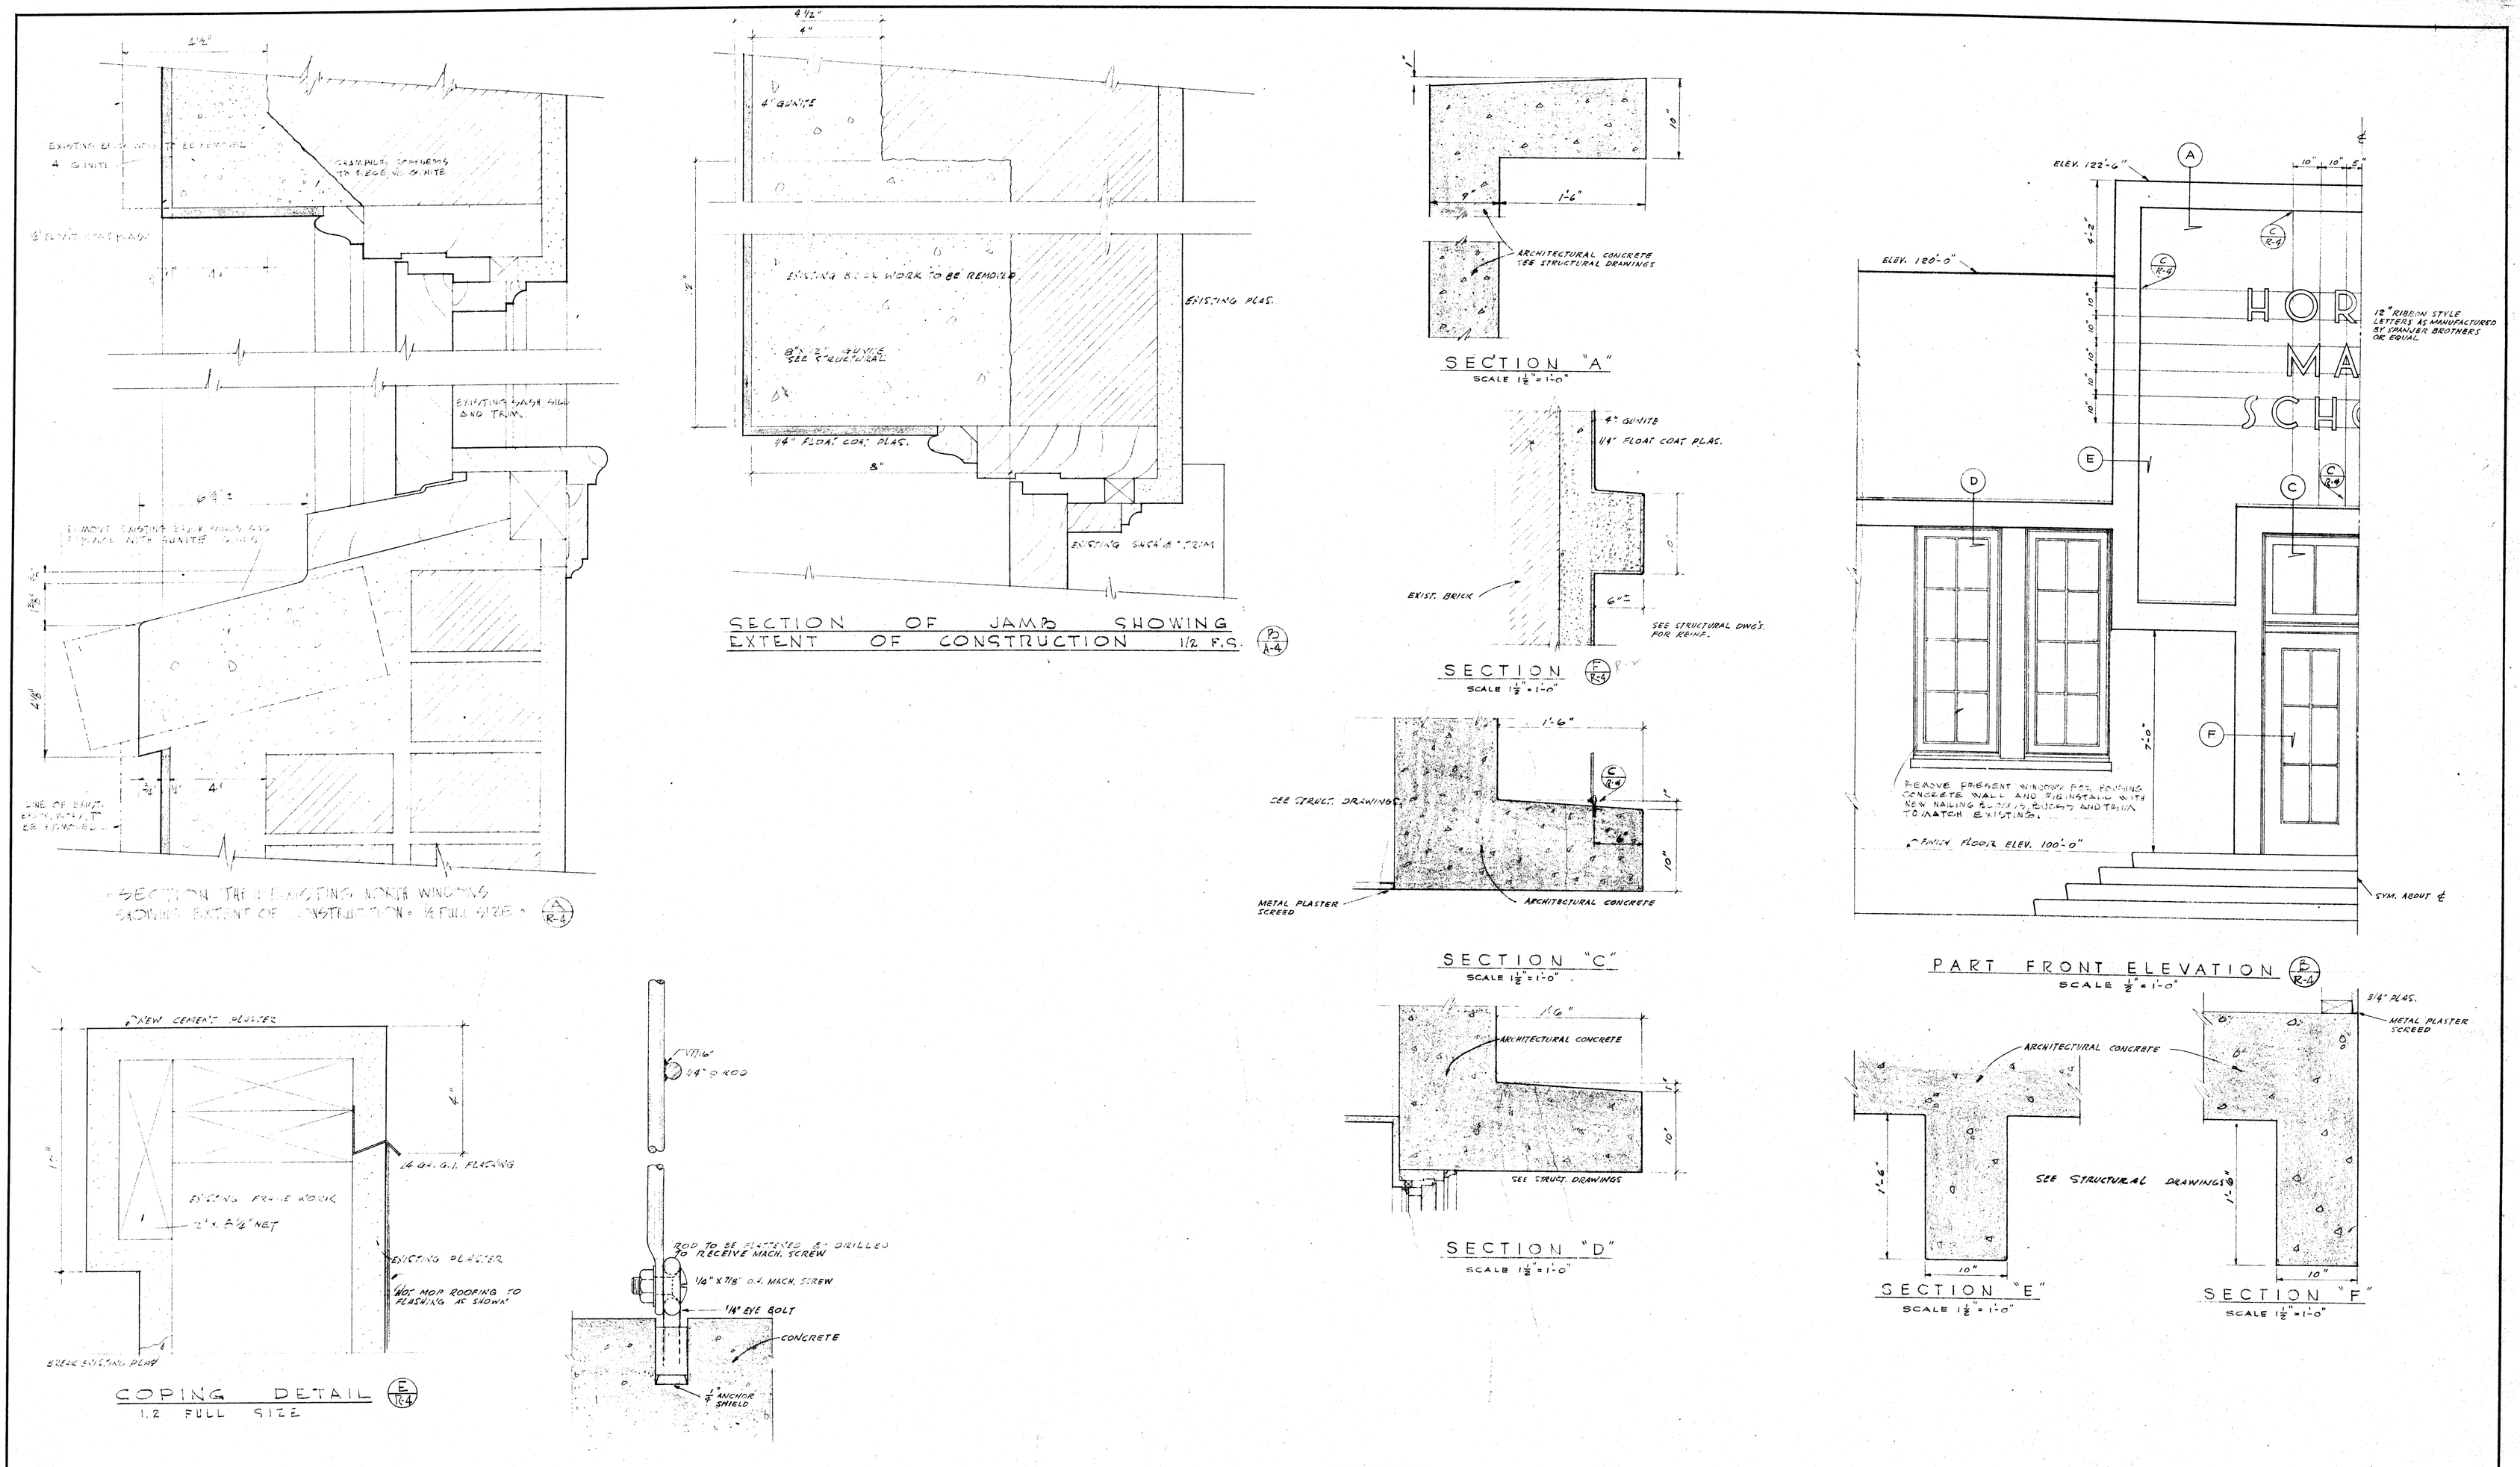

CHECK AND VERIFY ALL DIMENSIONS BEFORE PROCEEDING WITH THE WORK. REPORT ANY DISCREPANCIES TO ARCHITECT.

COUNTY OF KERN OFFICE OF SUPERINTENDENT OF SCHOOLS JESSE D. STOCKTON — SUPERINTENDENT	STATE OF CALIFORNIA DEPARTMENT OF PUBLIC WORKS DIVISION OF ARCHITECTURE	BAKERSFIELD CITY SCHOOLS 1600 K ST. BAKERSFIELD CALIF. BOARD OF EDUCATION	REHAB. OF HORACE MANN ELEM. SCHOOL BAKERSFIELD CITY SCHOOL DIST. BAKERSFIELD CALIFORNIA	DRAWN BY G.E.
APPROVED DATE	STATE OF CALIFORNIA DEPARTMENT OF PUBLIC WORKS DIVISION OF ARCHITECTURE APPLICATION NO. APPROVED SUPERVISING STRUCTURAL ENGINEER	APPROVED DATE 5-14-52 PRES. Ferdinand C. Kellinger SEC.	JOB NO. 53-6 Ernest L. McCoy C-335 ERNEST L. McCOY ·A·I·A· ARCHITECT 129 HAY BLDG. 1612 - 19th ST. BAKERSFIELD — CALIFORNIA	SHEET DATE