BM	BENCH MARK
FF	FINISH FLOOR
FP	FINISH PAD
FG	FINISH GRADE
FL	FLOW LINE
TW	TOP OF WALK
TP	TOP OF PAVMENT
TC	TOP OF CURB
C	CONCRETE
TL	TOP OF LANDING

NOTE:

1. BUILDINGS MAY BE SET A MIN OF 16" ABV GRADE AND A MAX OF 2'1" ABV GRADE - CUT AND FILL AS REQ'D TO MAINTAIN CLEARANCES
2. (E) GRADE TO REMAIN AT ALL LOCATIONS WH/ F.F. TO (E) GRADE IS 2'1" OR LESS - PROVIDE AC FILL AS REQ'D
3. CUT & REMOVE (E) AC PAVING AS REQ'D TO INSTALL RAMPS AS INDICATED - PATCH AND MATCH AS REQ'D AFTER INSTALLATION OF RAMPS
4. COMPACT (E) NATIVE SOIL PER SPECS - 1000 PSI MIN

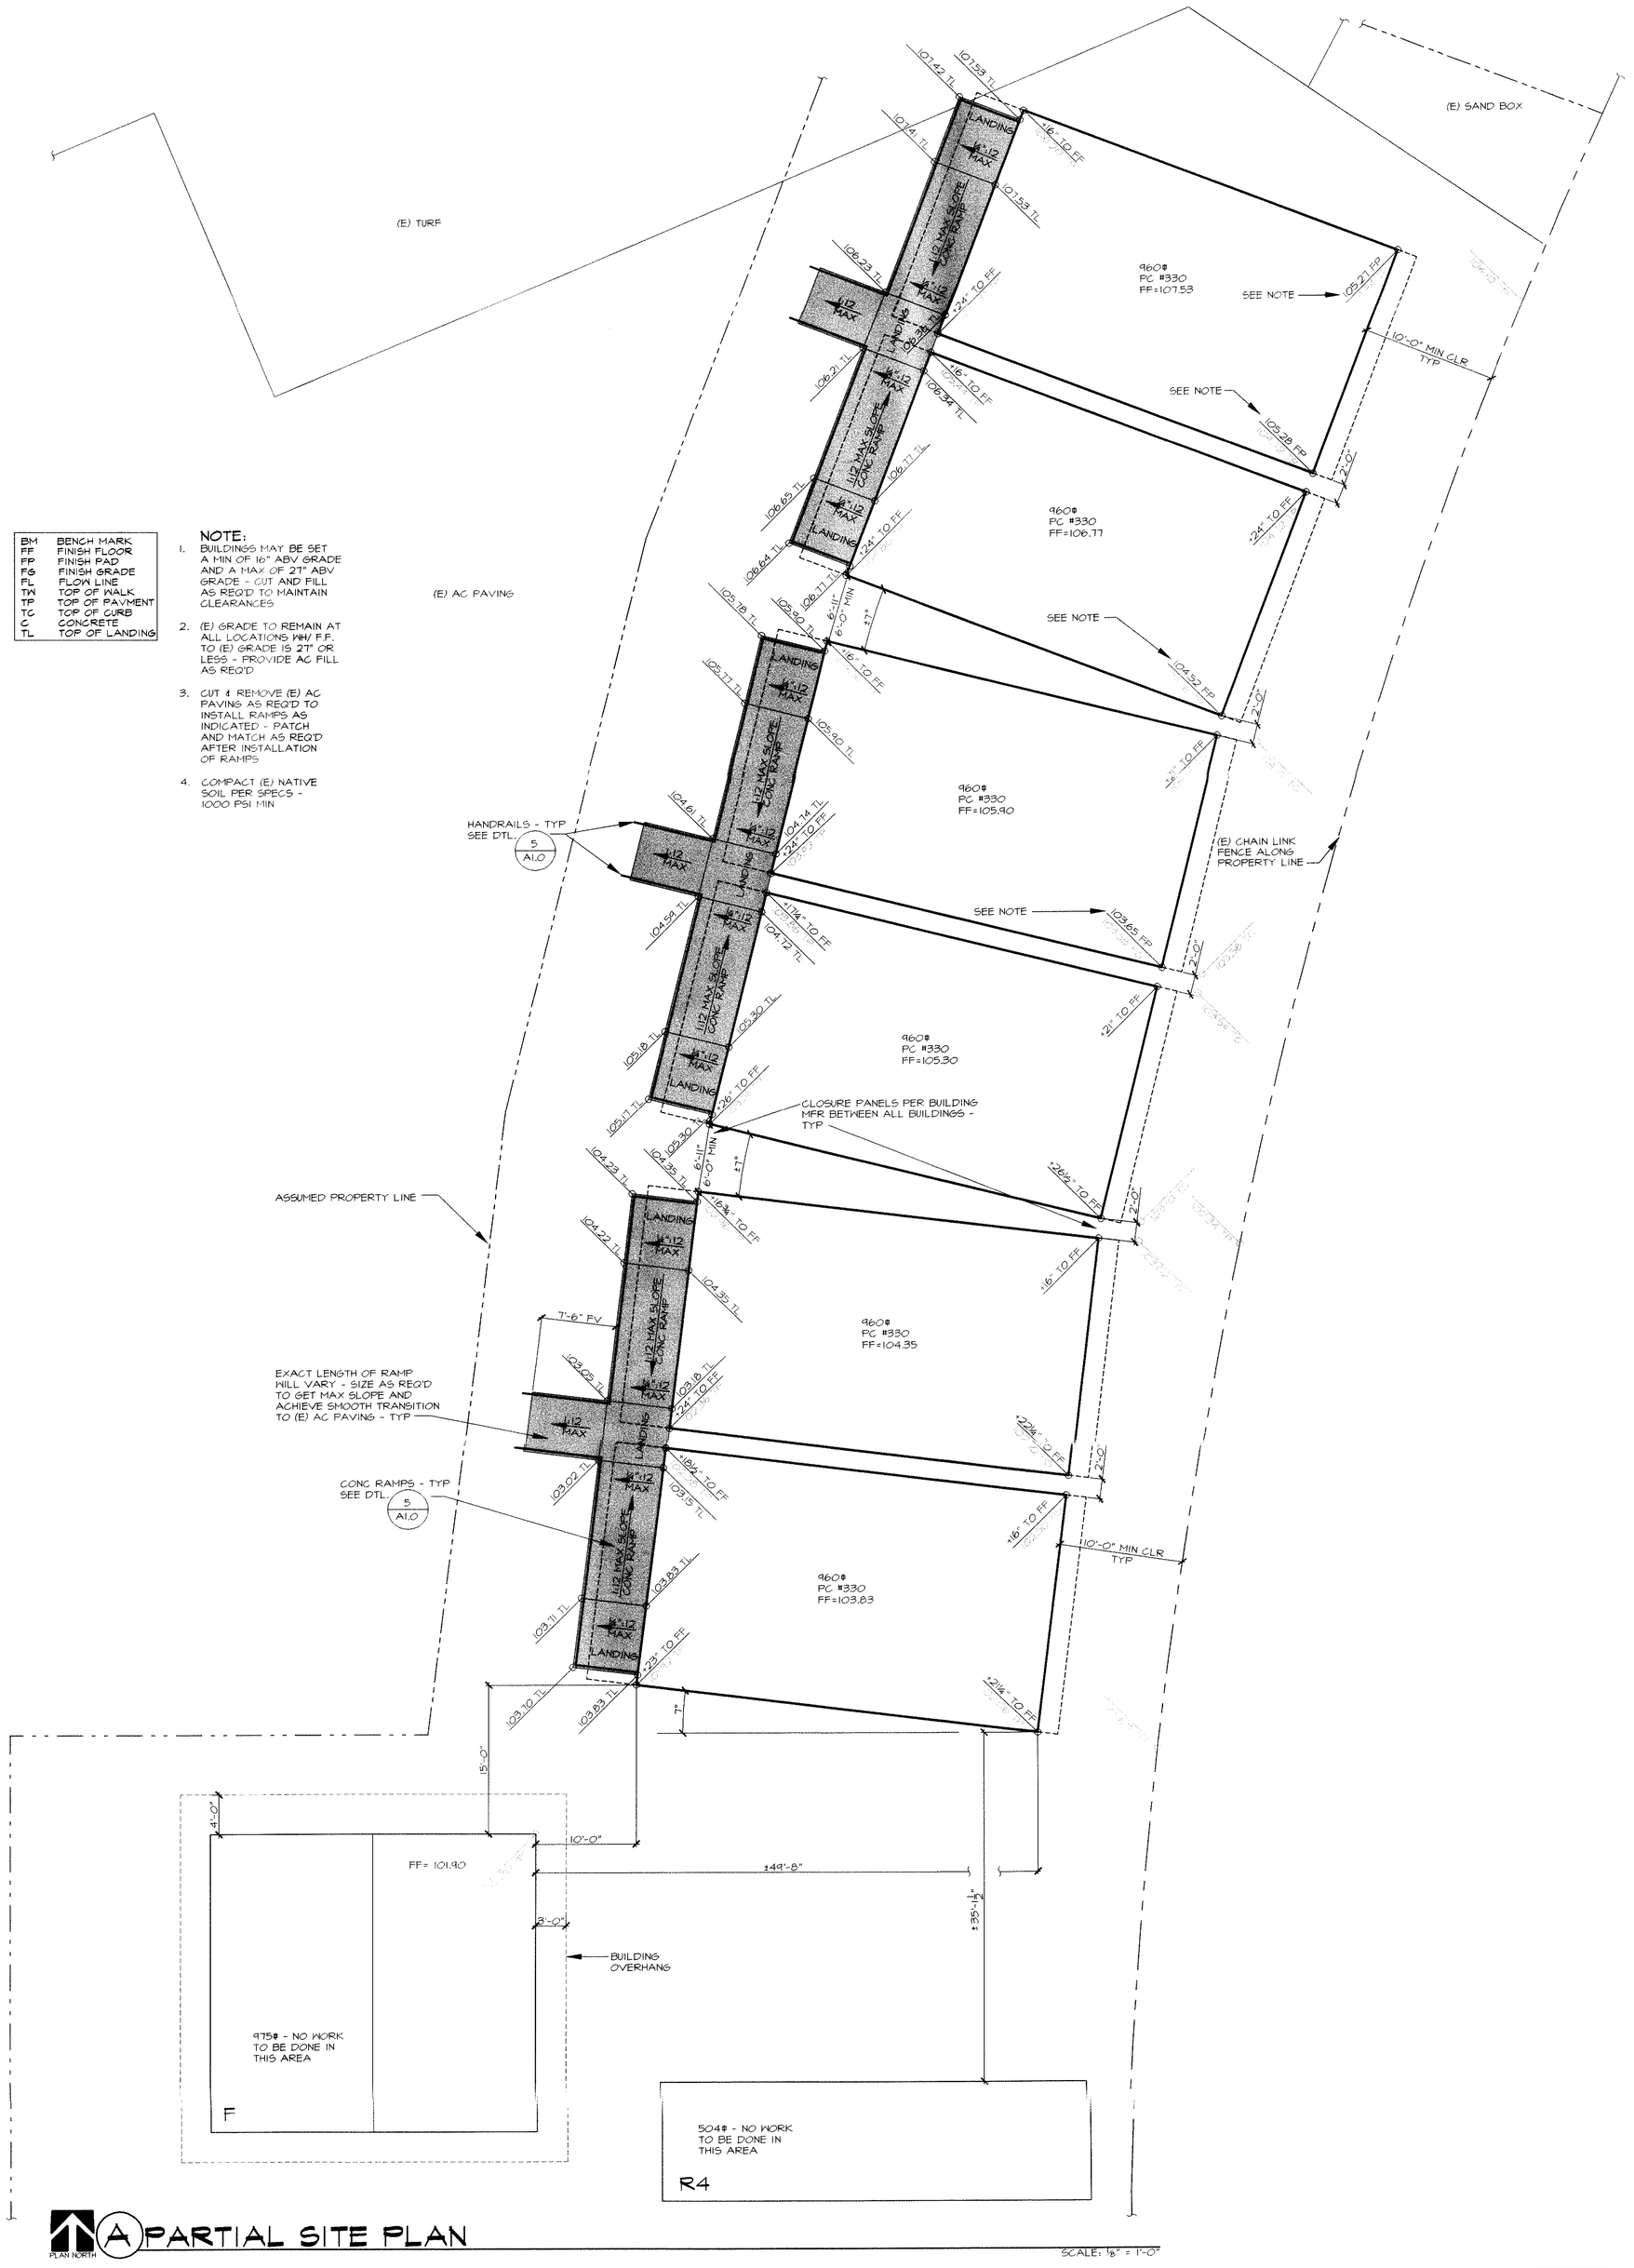

A PARTIAL SITE PLAN

SCALE: 1/8" = 1'-0"

NOTES :
1. WHITE FIGURE ON BLUE BACKGROUND (BLUE #15090 FED STD. 595 A) W/ WHITE OUTLINE AROUND BLUE BACKGROUND
2. 3 FT SQUARE AT PARKING STALL LOCATED AT ℄ OF STALL

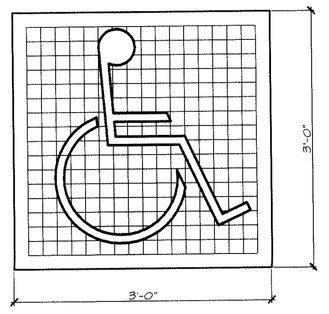

1 HC SYMBOL SCALE : 1" = 1'-0"

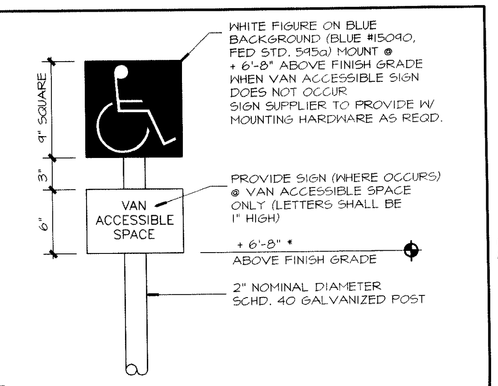

*NOTE:
IF SIGN IS TO BE MOUNTED ON FENCE, PLACE AT +36" MIN ABOVE FINISH GRADE TO BOT OF SIGN WITH REMOVABLE BRACKETS.

2 PARKING SIGN SCALE : 1½" = 1'-0"

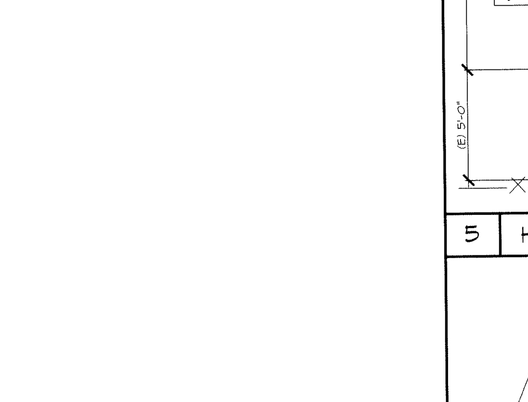

3 PARKING BLOCK SCALE : 1½" = 1'-0"

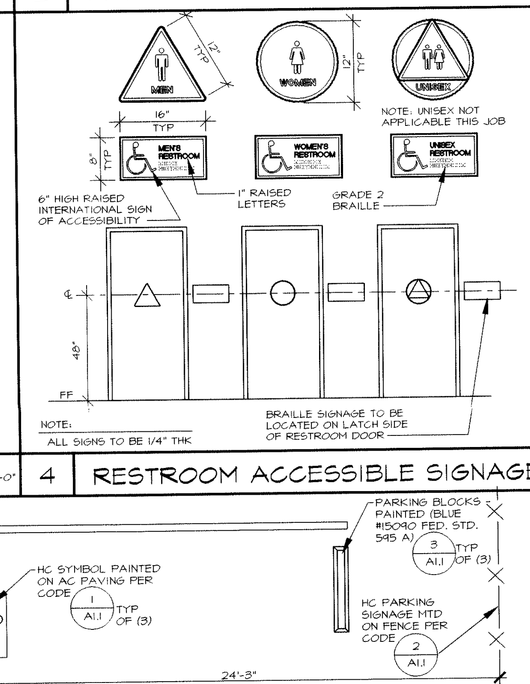

4 RESTROOM ACCESSIBLE SIGNAGE

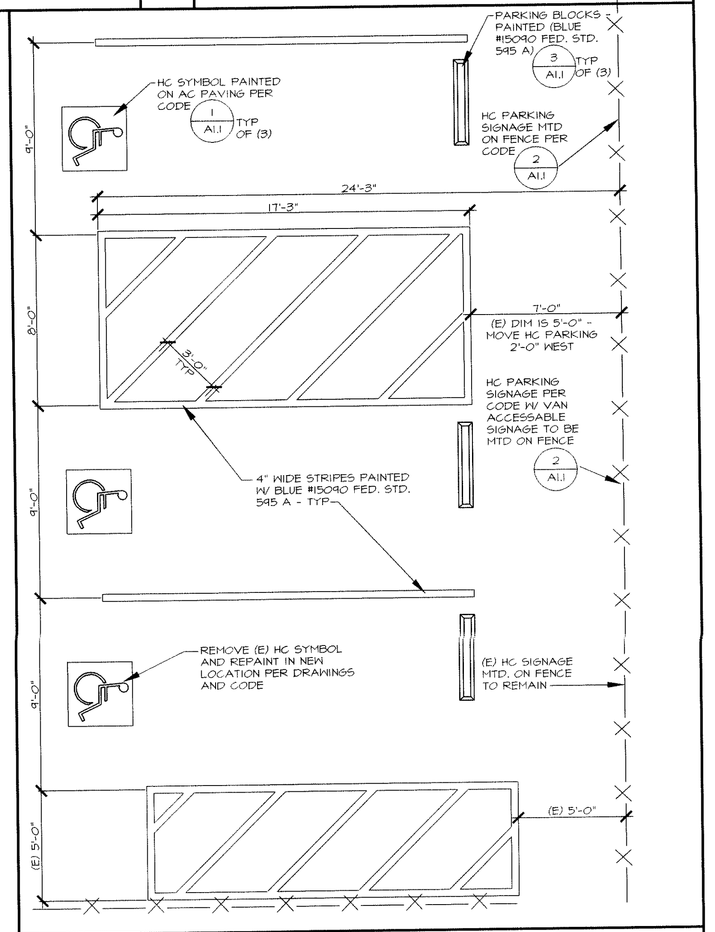

5 HC PARKING LAYOUT SCALE : ¼" = 1'-0"

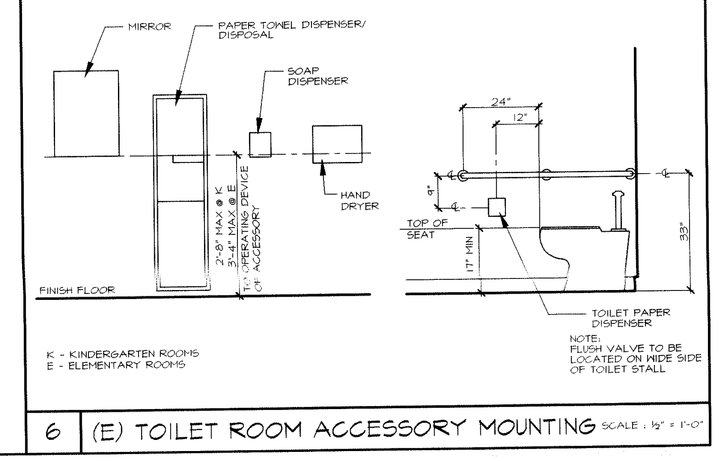

K - KINDERGARTEN ROOMS
E - ELEMENTARY ROOMS

6 (E) TOILET ROOM ACCESSORY MOUNTING SCALE : ½" = 1'-0"

SCArchitect,Inc.
1301 L Street
Bakersfield, CA 93301
(805) 327-1632

LICENSED ARCHITECT STEPHEN J. CORBIN No. C-16788 REN. 11/30/01 STATE OF CALIFORNIA

Stephen J. Corbin, REARB, AIA

IDENTIFICATION STAMP
DIV. OF THE STATE ARCHITECT
OFFICE OF REGULATION SERVICES
APPL: 101692
FILE: 15-6
AC FILE NO.
DATE: FEB 1999

RELOCATABE CLASSROOMS AT HORACE MANN ELEMENTARY SCHOOL

2710 NILES STREET
BAKERSFIELD, CALIFORNIA
FOR
BAKERSFIELD CITY SCHOOL DISTRICT
BAKERSFIELD, KERN COUNTY, CALIFORNIA

PARTIAL SITE PLAN AND DETAILS

©copyright 1998
SCArchitect, Inc.
All rights reserved

CHECK AND VERIFY ALL DIMENSIONS BEFORE PROCEEDING WITH THE WORK. REPORT DISCREPANCIES TO THE ARCHITECT. ALL CONSTRUCTION SHALL CONFORM TO THE C.B.C.

MARK	DATE	REVISIONS
1		
2		
3		
4		
5		

JOB NO. 961
DRAWN: DT
CHECKED:
DATE: 01/15/99

1.1
3 OF 30 SHEETS