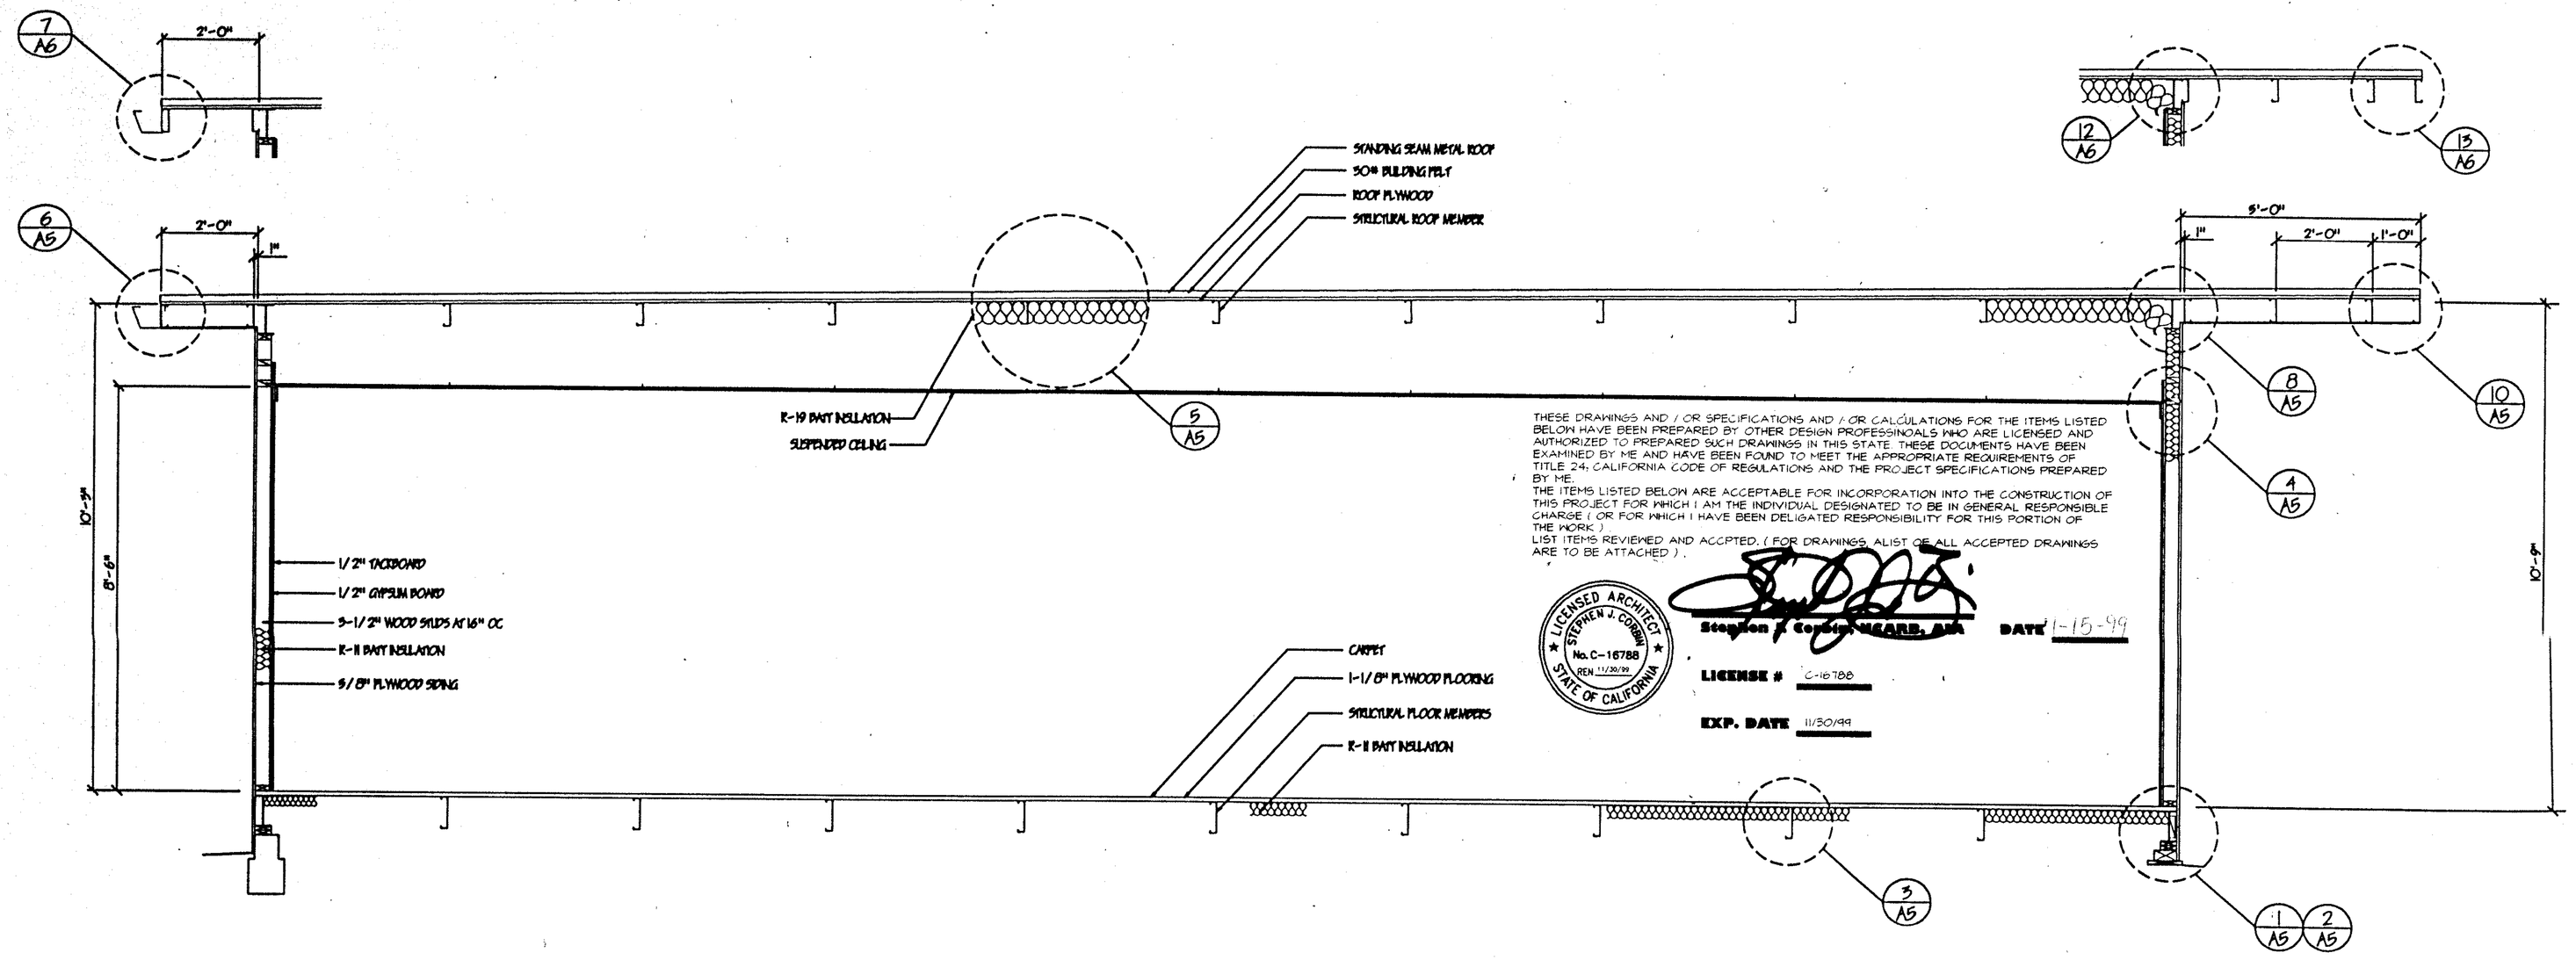

THESE DRAWINGS AND / OR SPECIFICATIONS AND / OR CALCULATIONS FOR THE ITEMS LISTED BELOW HAVE BEEN PREPARED BY OTHER DESIGN PROFESSIONALS WHO ARE LICENSED AND AUTHORIZED TO PREPARED SUCH DRAWINGS IN THIS STATE. THESE DOCUMENTS HAVE BEEN EXAMINED BY ME AND HAVE BEEN FOUND TO MEET THE APPROPRIATE REQUIREMENTS OF TITLE 24, CALIFORNIA CODE OF REGULATIONS AND THE PROJECT SPECIFICATIONS PREPARED BY ME.
THE ITEMS LISTED BELOW ARE ACCEPTABLE FOR INCORPORATION INTO THE CONSTRUCTION OF THIS PROJECT FOR WHICH I AM THE INDIVIDUAL DESIGNATED TO BE IN GENERAL RESPONSIBLE CHARGE (OR FOR WHICH I HAVE BEEN DELIGATED RESPONSIBILITY FOR THIS PORTION OF THE WORK).
LIST ITEMS REVIEWED AND ACCPTED. (FOR DRAWINGS, A LIST OF ALL ACCEPTED DRAWINGS ARE TO BE ATTACHED).

LICENSED ARCHITECT
STEPHEN J. COBINI
No. C-16788
REN 11/30/99
STATE OF CALIFORNIA

Stephen J. Cobini, AIA DATE 1-15-99

LICENSE # C-16788

EXP. DATE 11/30/99

24'X40' CROSS SECTION A-A

SCALE 1/2"-1'-0"

GENERAL NOTES

ALL FINISHES SHALL COMPLY WITH CBC CHAPTERS 5, 6, 7, 8, AND 10

ABBREVIATIONS

APP	ABOVE FINISH FLOOR
ALT.	ALTERNATE
AL OR ALUM.	ALUMINUM
FNDN	FOUNDATION
HM	HOLLOW METAL
MIN.	MINIMUM
MAX.	MAXIMUM
NO.	NUMBER
NR	NOT RATED
OVHG	OVERHANG
PPT	PRESSURE TREATED
PK	PARK
STRUCT	STRUCTURAL

NORMAN A. GEIGER
AIA, CSI, CDT, ICBO
P.O. BOX 41054
Sacramento, CA 95841
(916) 332-2453 FAX
(916) 332-2453 PHONE

GRAFICS ARCHITECTURAL SERVICES

GEIGER

PACESETTER INDUSTRIES, INC.
P.O. BOX 1131, MODESTO, CA. 95353 (209) 521-1600

24x40 RELOCATABLE BUILDING

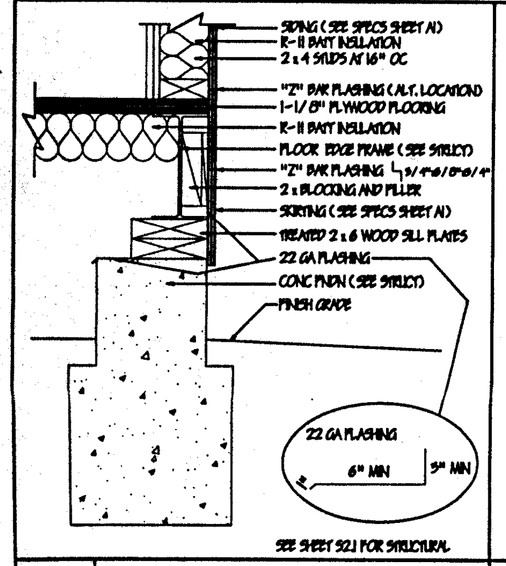

2 CONC FNDN SCALE 1-1/2"-1'-0"

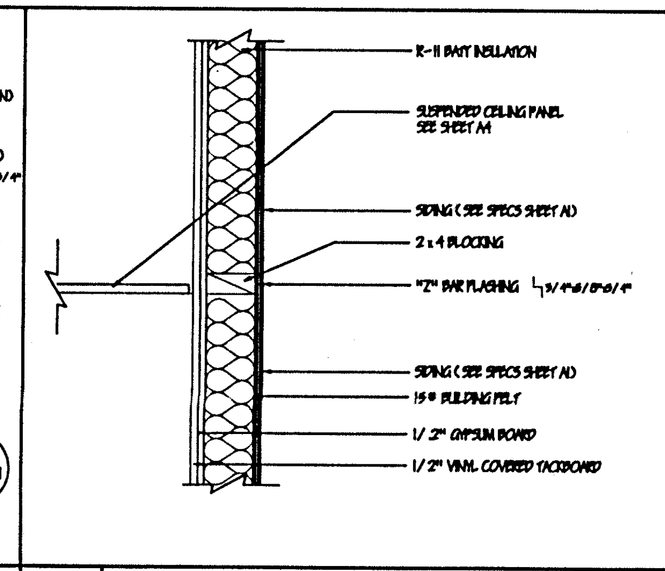

4 "Z" BAR FLASHING SCALE 1-1/2"-1'-0"

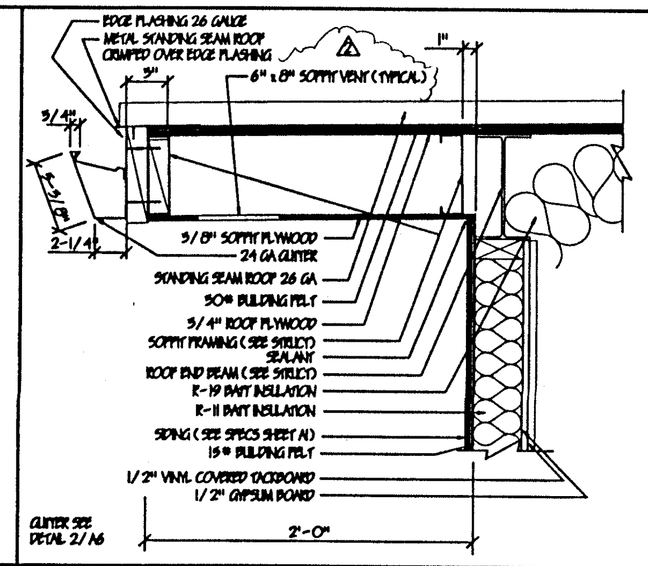

6 REAR SOFFIT OVERHANG SCALE 1-1/2"-1'-0"

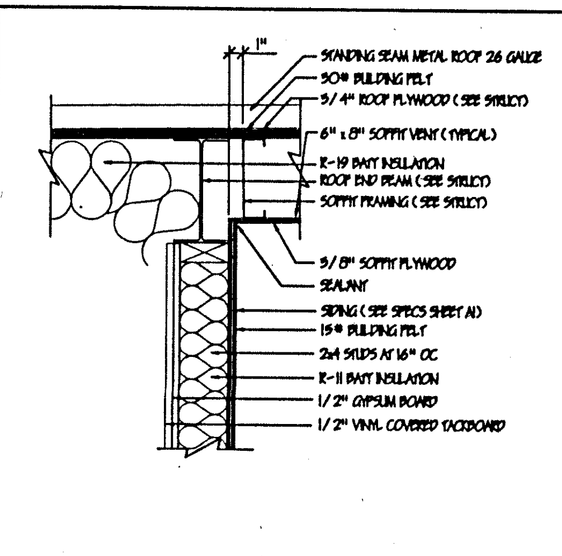

8 ENTRY SOFFIT OVERHANG SCALE 1-1/2"-1'-0"

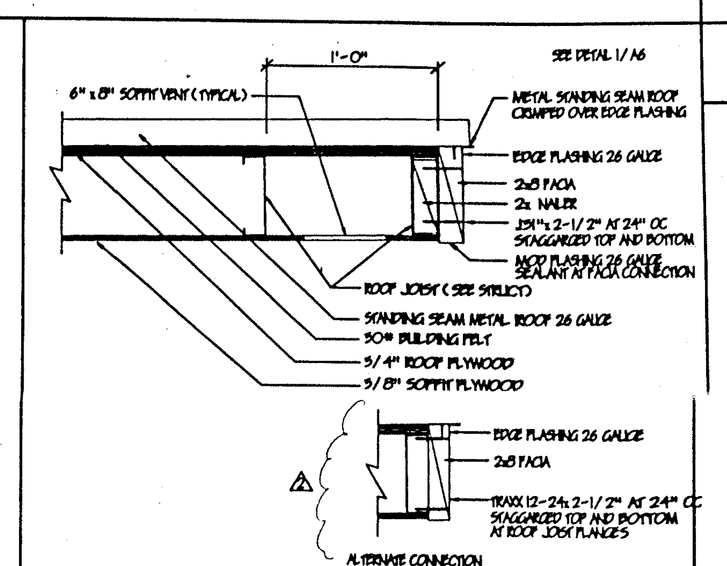

10 ENTRY SOFFIT OVERHANG SCALE 1-1/2"-1'-0"

LEGEND

- BATT INSULATION
- WOOD MEMBER
- BLOCKING
- GYPSUM BOARD
- PLYWOOD

APPROVALS

FEB 17 1998

IDENTIFICATION STAMP
DIV. OF THE STATE ARCHITECT
OFFICE OF REGULATION SERVICES
PC 330
AD 11-98
DATE 5467
NOV 20 1997 REV 4/6

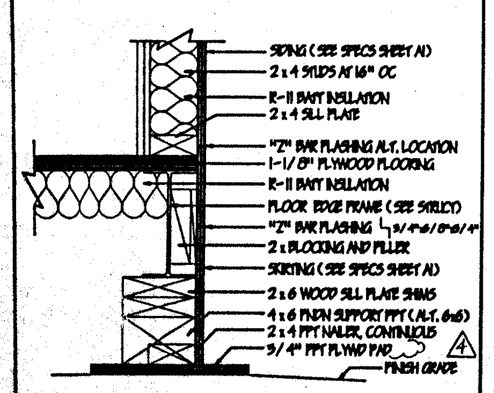

1 WOOD FNDN SCALE 1-1/2"-1'-0"

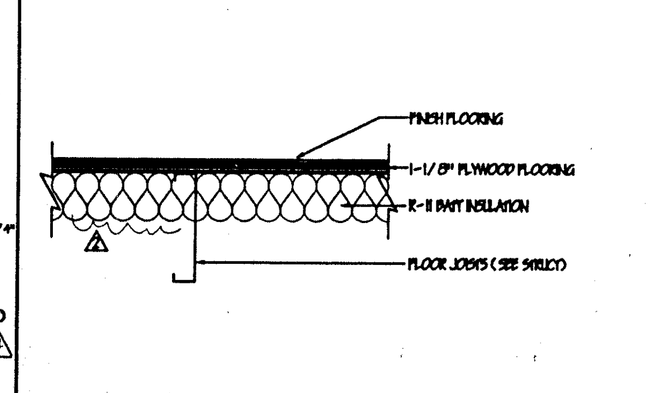

3 FLOOR SCALE 1-1/2"-1'-0"

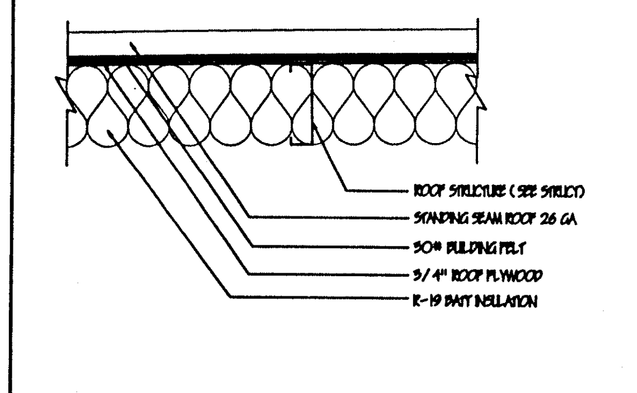

5 DETAIL SCALE 1-1/2"-1'-0"

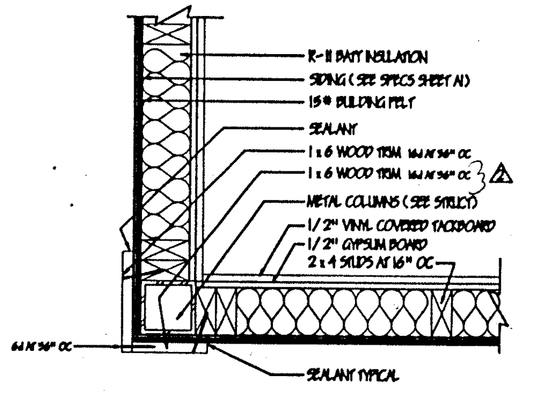

7 CORNER SCALE 1-1/2"-1'-0"

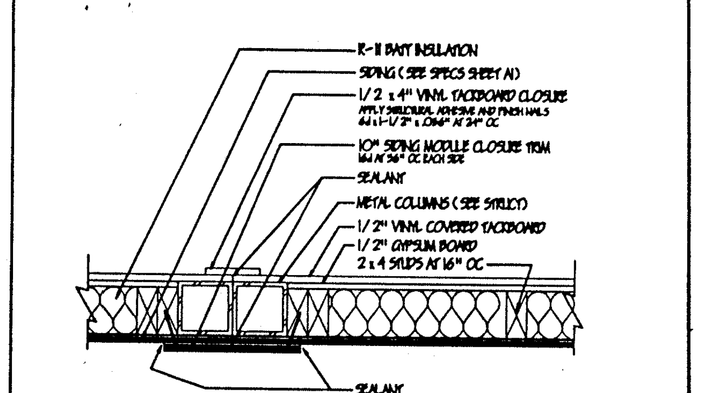

9 MOD CONNECTION SCALE 1-1/2"-1'-0"

SHEET CONTENTS:
GENERAL NOTES
KEYNOTES
BUILDING SECTION
DETAILS

DATE:		APRIL 28, 1997
REV. #1	1	MAY 15, 1997
REV. #2	2	JUNE 20, 1997
REV. #3	3	AUGUST 1, 1997
REV. #4	4	AUGUST 26, 1997
DRAWING SCALE:		AS SHOWN
PROJECT NUMBER:		97-05

SHEET A5 OF