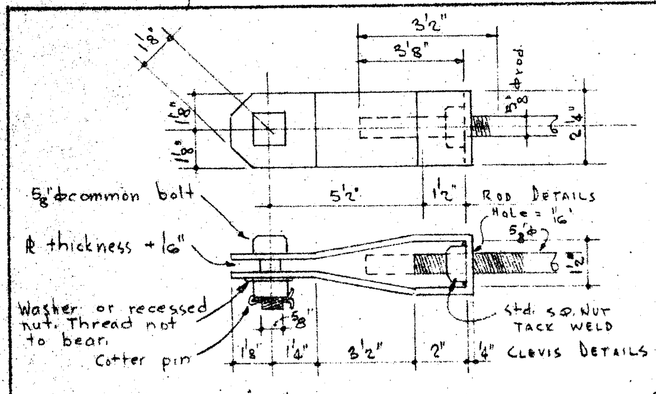

TYP. BENT ℄ CLEVIS DETAILS (A/S7)

NOTE
IF TURNBUCKLES ARE NOT USED IN THE RODS, THE RODS SHALL HAVE RIGHT & LEFT HAND THREADS @ THE TWO ENDS.

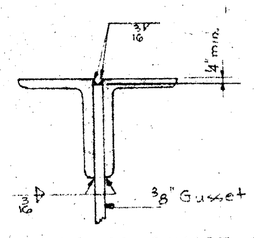

TYP. WELDING OF GUSSET ℄S TO CHORD MEMBERS.

SPLICE OF CHORD MEMBERS. SPLICES TO BE STAGGERED: (TOP & BOTT. CHORDS) AT ¼ POINTS ONLY

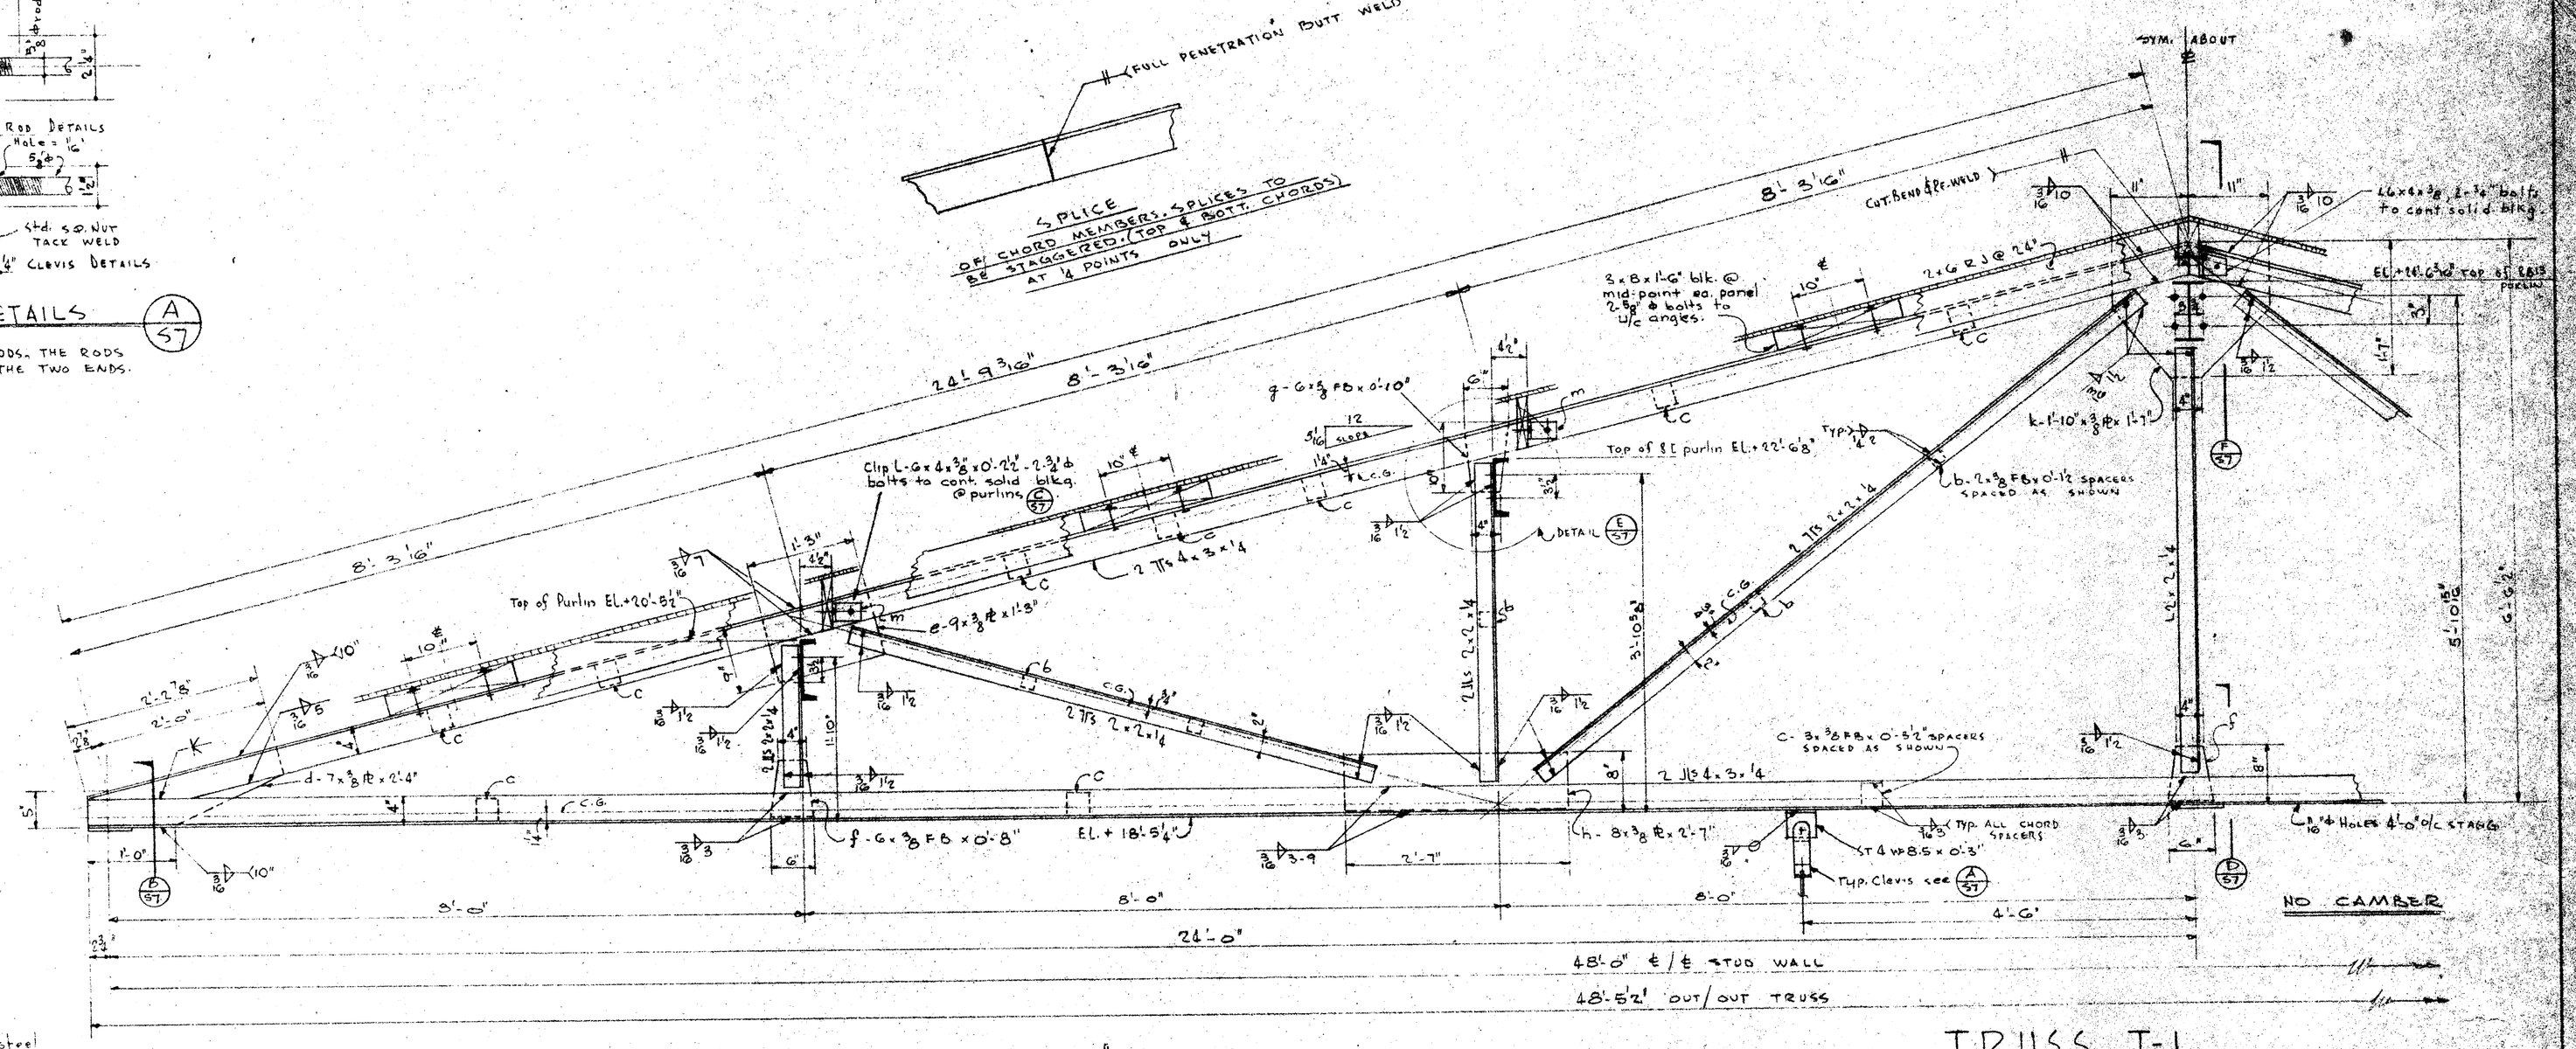

TRUSS T-1

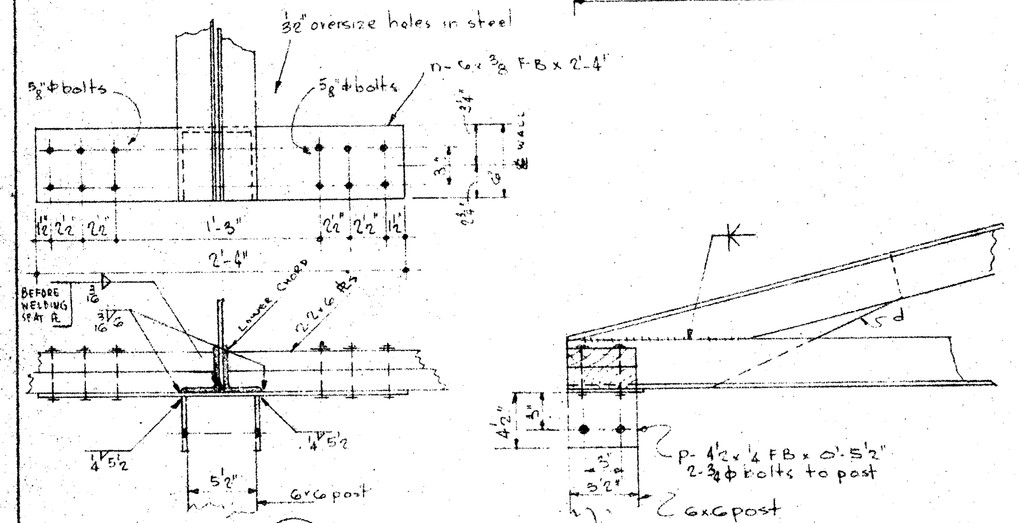

B/S7 TYP. SEAT CONNECTION 1½" = 1'-0"

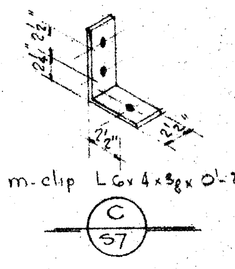

C/S7

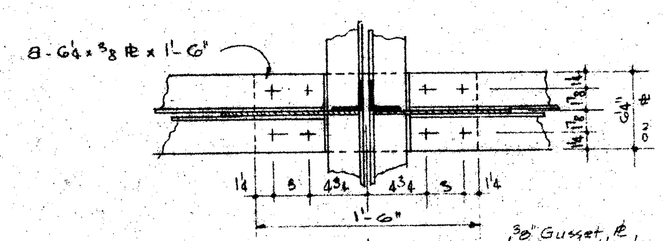

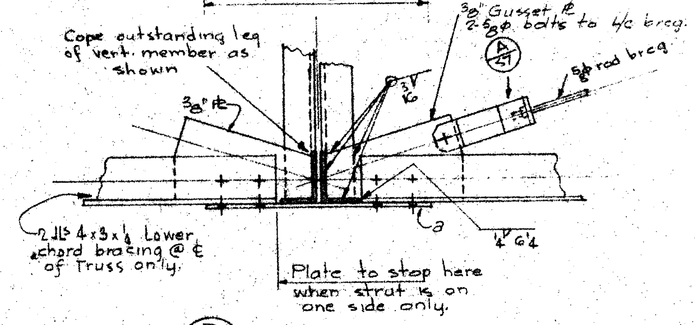

D/S7 1½" = 1'-0"

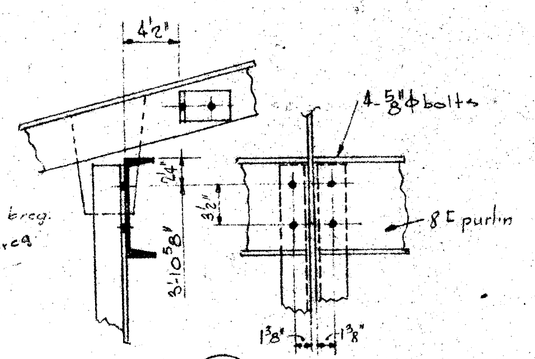

E/S7 1½" = 1'-0"

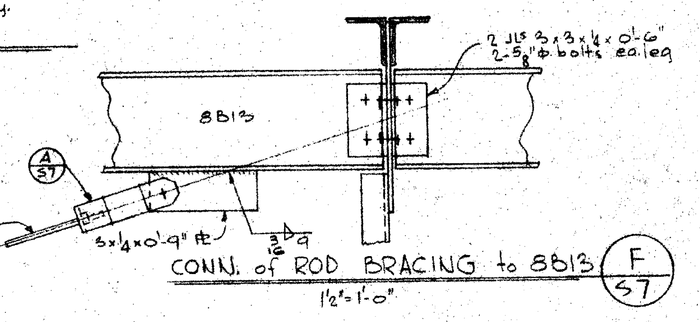

F/S7 1½" = 1'-0"

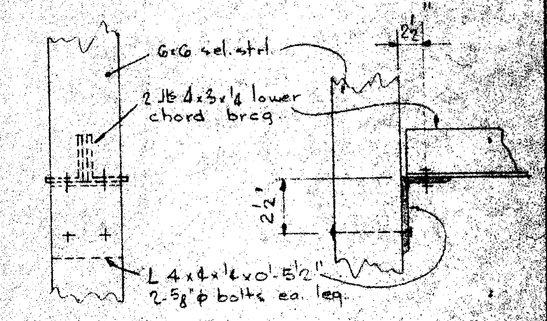

CONN. of LOWER CHORD BRACING to 6 x 6 POST (G/S7)

APPROVED BY BOARD OF EDUCATION BAKERSFIELD CITY SCHOOL DISTRICT
DATE 9/8/59
BY John R. Hampton
SUPERINTENDENT OF SCHOOLS AND EXECUTIVE OFFICER

STATE OF CALIFORNIA — DEPARTMENT OF PUBLIC WORKS DIVISION OF ARCHITECTURE
19177 APPROVED SEP 15 1959
APPLICATION NO. By E. Livingston

TRUSS DETAILS
MULTI-PURPOSE ROOM
MT. VERNON SCHOOL
BAKERSFIELD CITY SCHOOL DISTRICT

C. barton alford A.I.A.
ARCHITECT
1316 CALIFORNIA AVENUE BAKERSFIELD, CALIFORNIA

S7