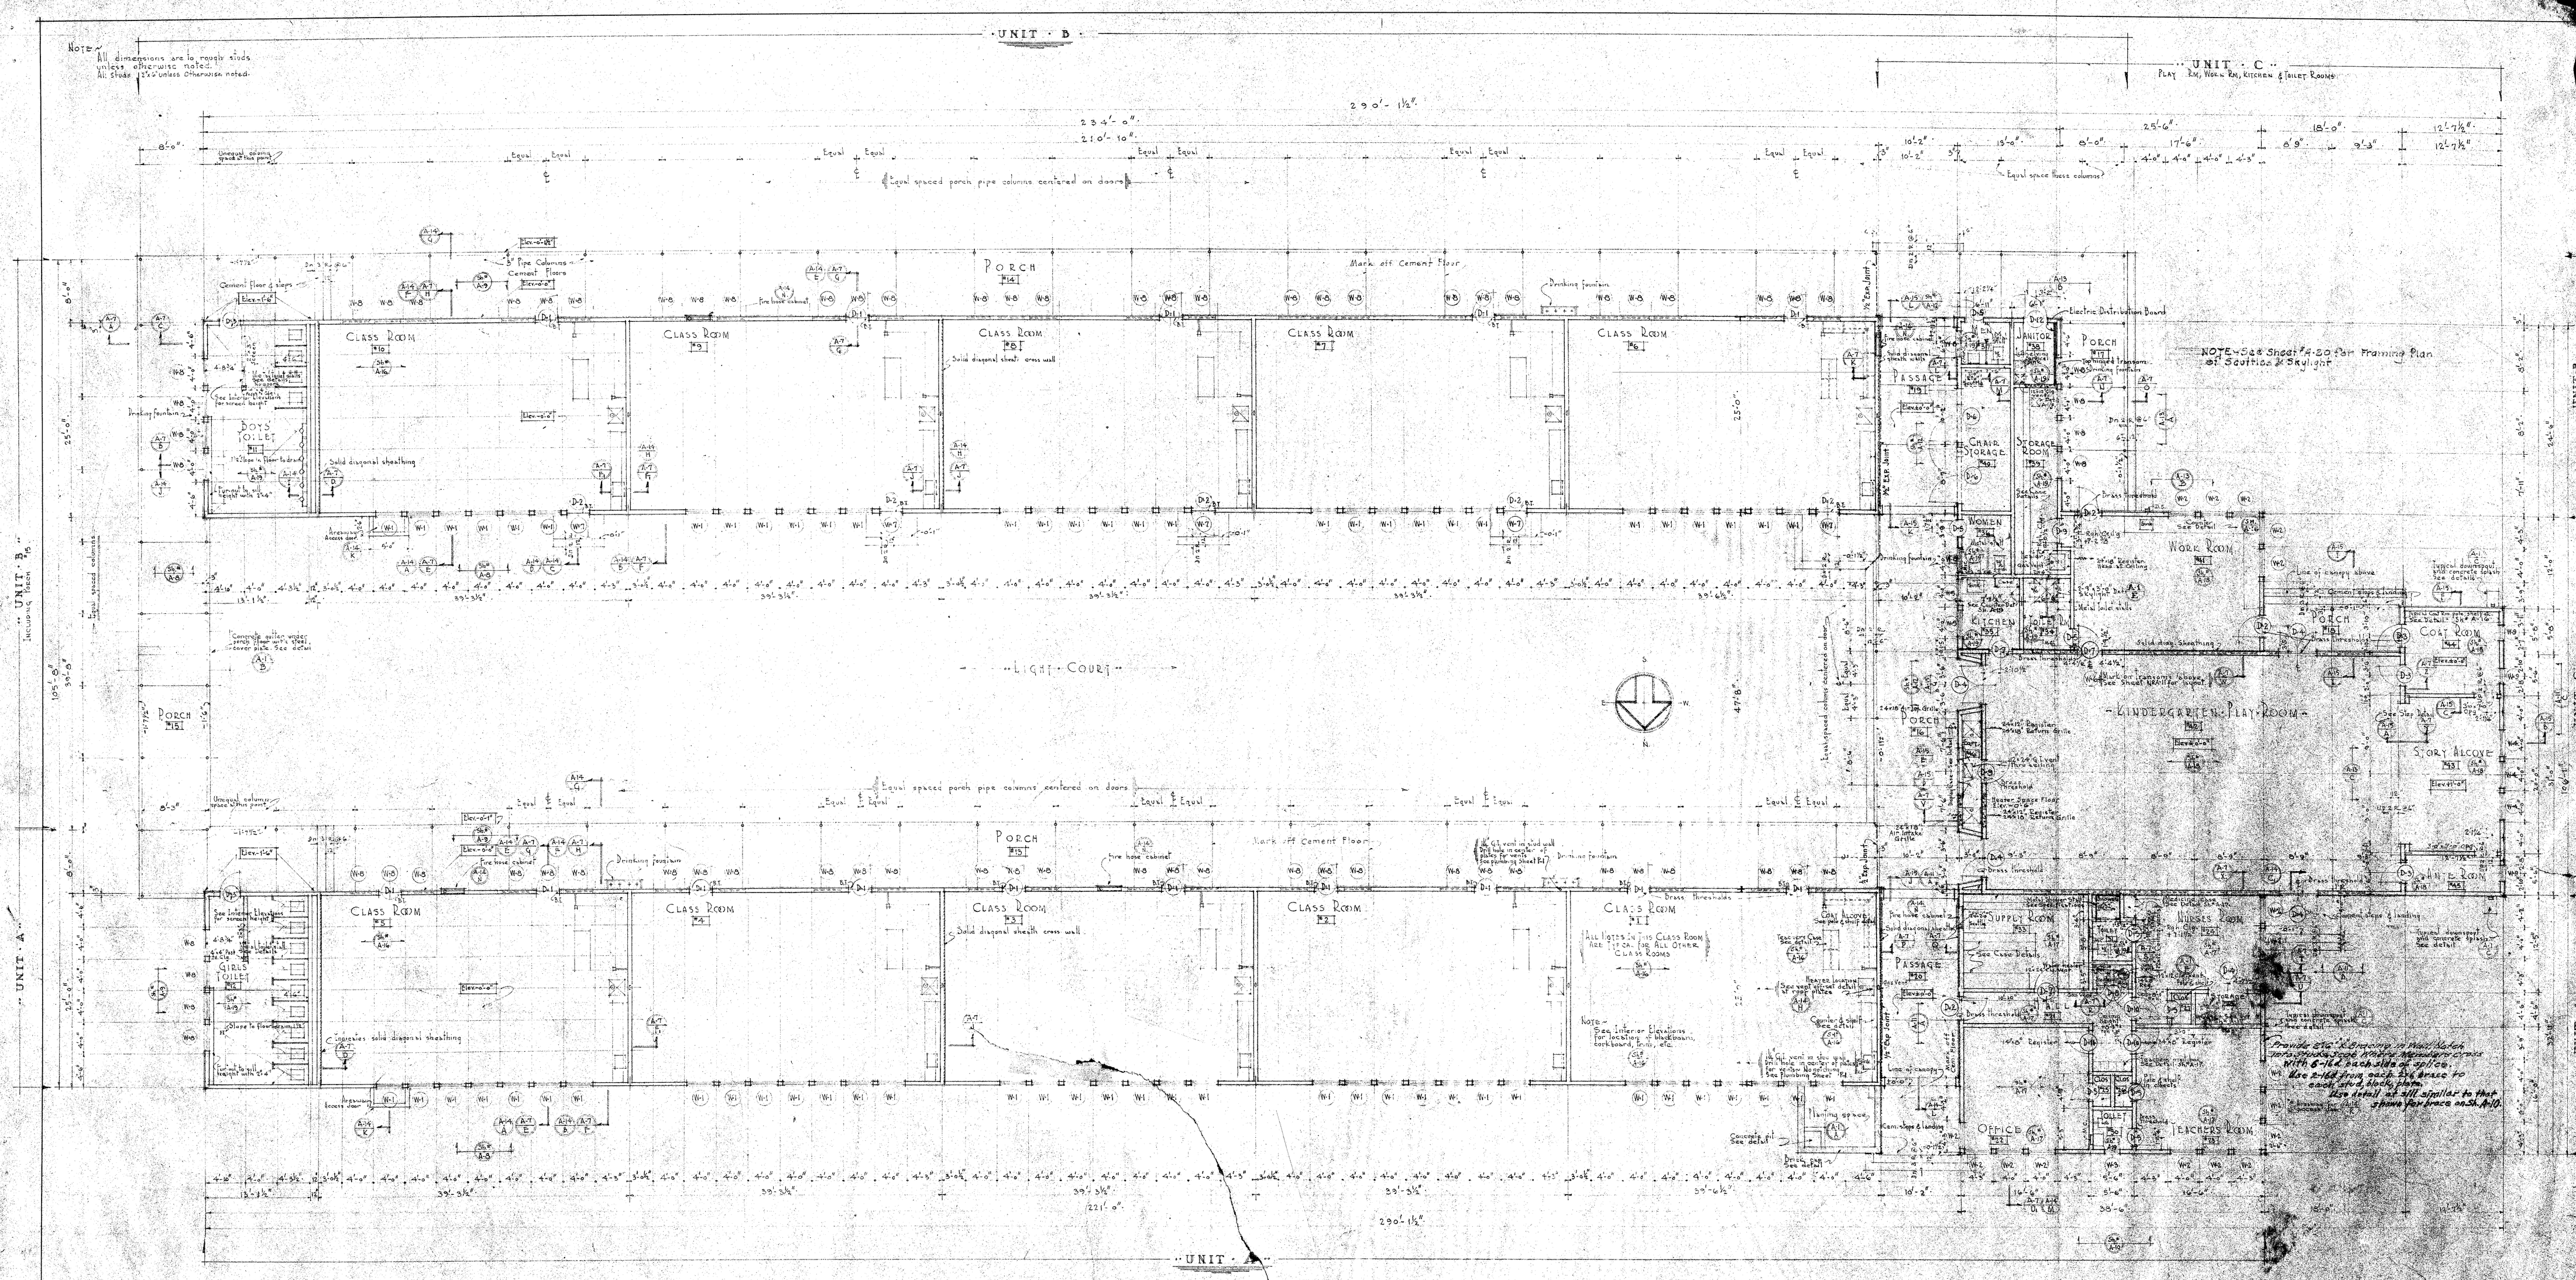
UNIT · B
UNIT · C
PLAY RM, WORK RM, KITCHEN & TOILET ROOMS
234'-0"
210'-10"
290'-1½"
Equal spaced porch pipe columns centered on doors
Equal spaced floor columns
PORCH
CLASS ROOM
BOYS TOILET
GIRLS TOILET
Mark off Cement Floor
Drinking fountain
Fire hose cabinet
Solid diagonal sheathing
Solid diagonal sheath cross wall
Electric Distribution Board
JANITOR
PASSAGE
CHAIR STORAGE
STORAGE ROOM
WOMEN
KITCHEN
WORK ROOM
COAT ROOM
STORY ALCOVE
KINDERGARTEN-PLAY ROOM
SUPPLY ROOM
MEN
OFFICE
TEACHERS ROOM
LIGHT COURT
UNIT · A
UNIT · B
UNIT · C
Note-See Interior Elevations for location of blackboard, bookboard, trim, etc.
