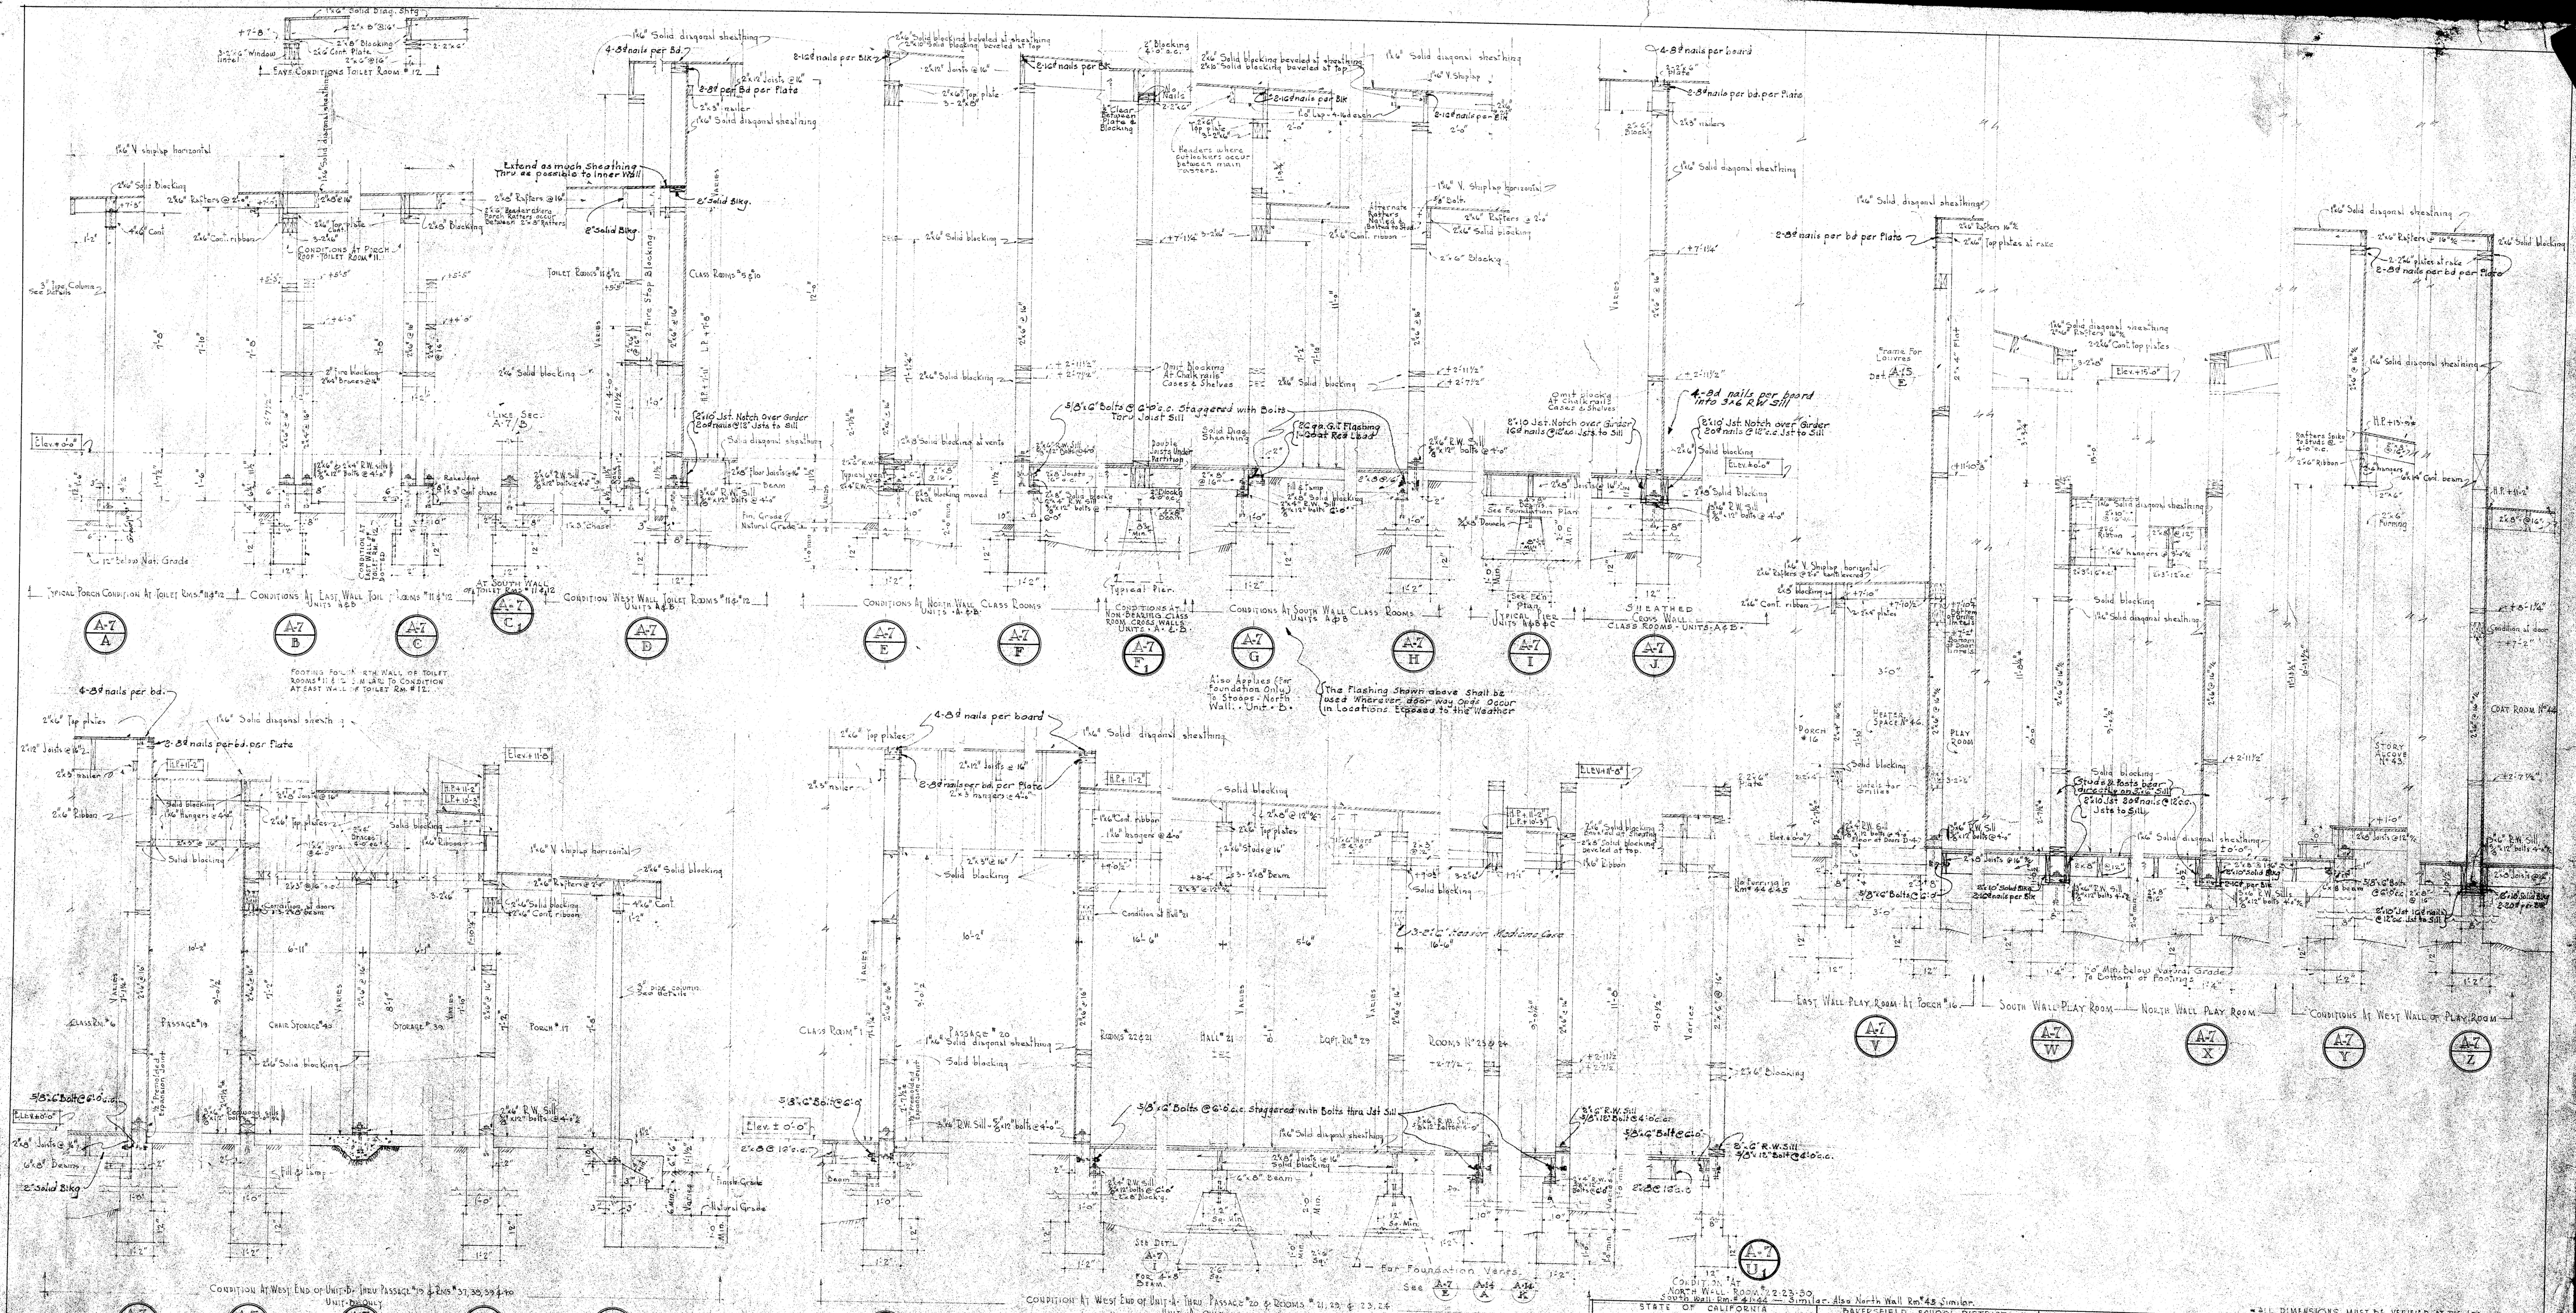

DONALD F. SHUGART STRUCTURAL ENGINEER
Donald F. Shugart
4446 MELBOURNE AVE., LOS ANGELES, CALIF.

STATE OF CALIFORNIA
DEPARTMENT OF PUBLIC WORKS
DIVISION OF ARCHITECTURE
STATE OF CALIFORNIA DEPARTMENT OF PUBLIC WORKS DIVISION OF ARCHITECTURE
APPROVED 5-9-40
3252 Harry W Bolin

BAKERSFIELD SCHOOL DISTRICT
OFFICE OF SUPERINTENDENT OF SCHOOLS
APPROVED:
L D Stevenworth
5/8/40
Date

BAKERSFIELD SCHOOL DISTRICT
KERN COUNTY, CALIFORNIA
BOARD OF EDUCATION
APPROVED:
Clerk
President
Secretary
4/11/40
Date

ALL DIMENSIONS MUST BE VERIFIED AT THE JOB

WALL SECTIONS

VIRGINIA COLONY SCHOOL
Mt. Vernon and Potomac Avenues
Kern County, California

STANTON WILLARD
ARCHITECT A.I.A.
Stanton Willard

ARTHUR C. METCALF
J. WARREN WRIGHT
ASSOCIATE ARCHITECTS

DATE 4-11-40
SCALES 1/2" = 1'-0"
DRAWN BY A.W.W.
WORK NO. 275
A-7