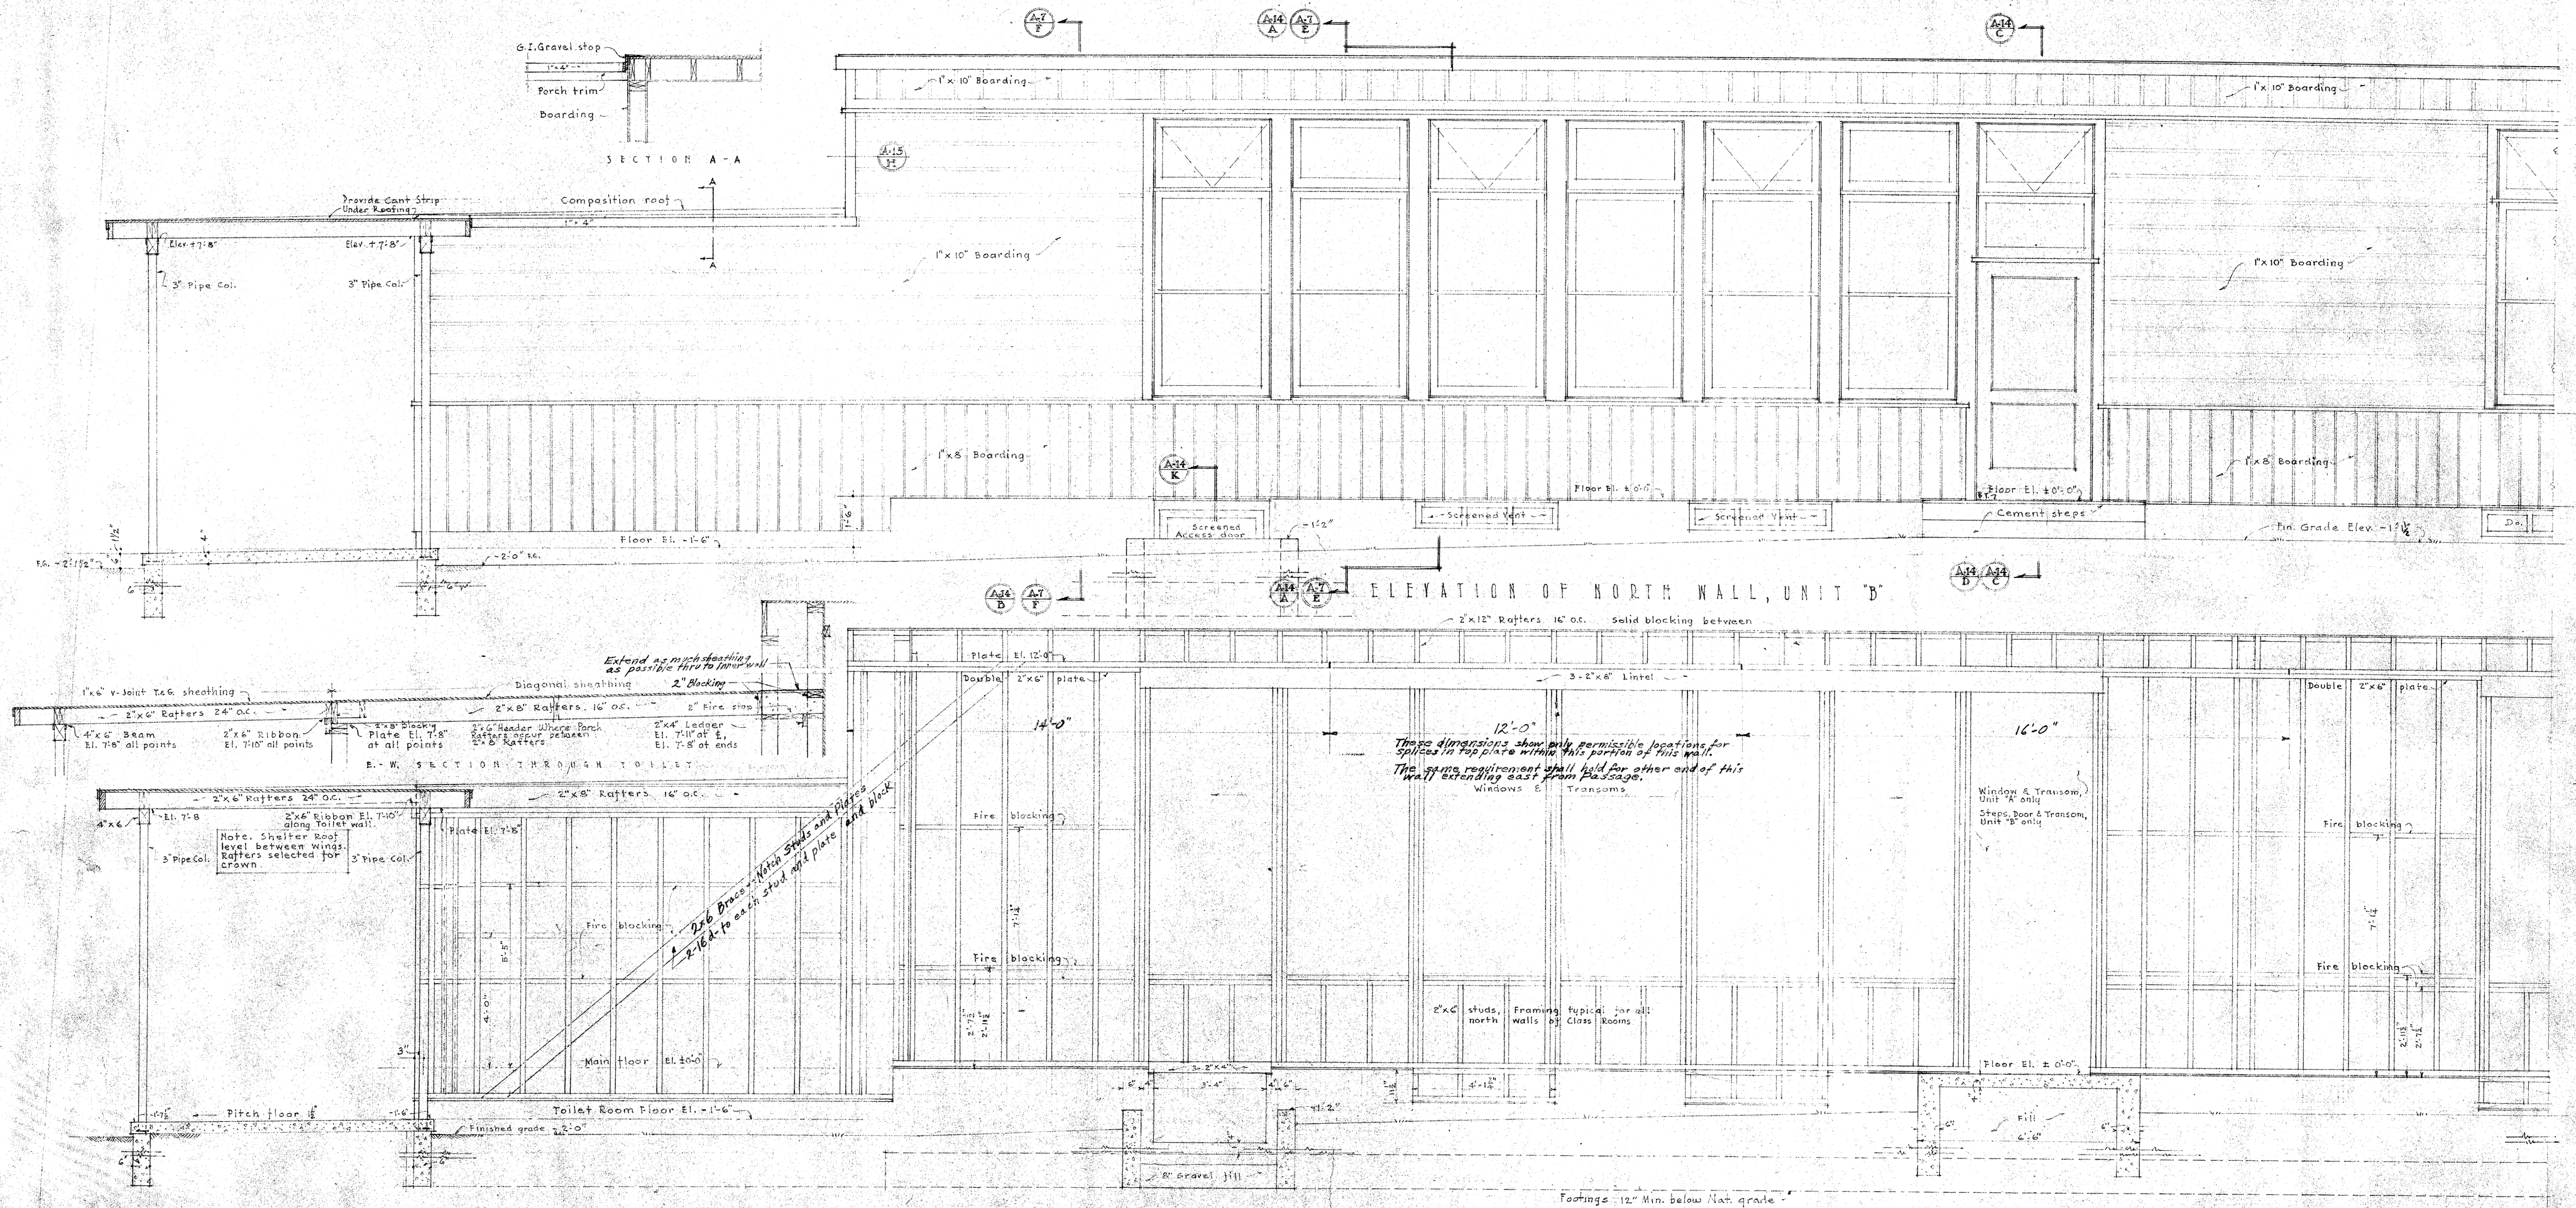

FRAMING PLAN OF NORTH WALL, UNIT "B"

SCALE ¼"=1'-0"

UNIT "A" SIMILAR EXCEPT AS NOTED

DONALD F. SHUGART - STRUCTURAL ENGINEER
4646 MELBOURNE AVE., LOS ANGELES CALIF.

STATE OF CALIFORNIA
DEPARTMENT OF PUBLIC WORKS
DIVISION OF ARCHITECTURE

STATE OF CALIFORNIA-DEPARTMENT OF PUBLIC WORKS
DIVISION OF ARCHITECTURE
APPROVED 5-9-40
3252 By Harry W. Bolin
DISTRICT STRUCTURAL ENGINEER

BAKERSFIELD SCHOOL DISTRICT
OFFICE OF SUPERINTENDENT OF SCHOOLS
APPROVED:
APR 11 1940
Date

BAKERSFIELD SCHOOL DISTRICT
KERN COUNTY CALIFORNIA
BOARD OF EDUCATION
APPROVED:
President
Secretary
4/11/40
Date

CLASS ROOM FRAMING (NORTH WALL) UNITS # 4 & 5

DATE: 4-11-40

VIRGINIA COLONY SCHOOL
Mt. Vernon and Potomac Avenues
Kern County California

SCALES: ½"=1'-0" & 1"=1'-0"

DRAWN BY: E.T. G.

STANTON WILLARD
ARCHITECT A.I.A.
Stanton Willard

WORK NO.

ARTHUR C. METCALF J. WARREN WRIGHT
ASSOCIATE ARCHITECTS
1316 Seventeenth Street Bakersfield California

A-8

ALL DIMENSIONS MUST BE VERIFIED AT THE JOB