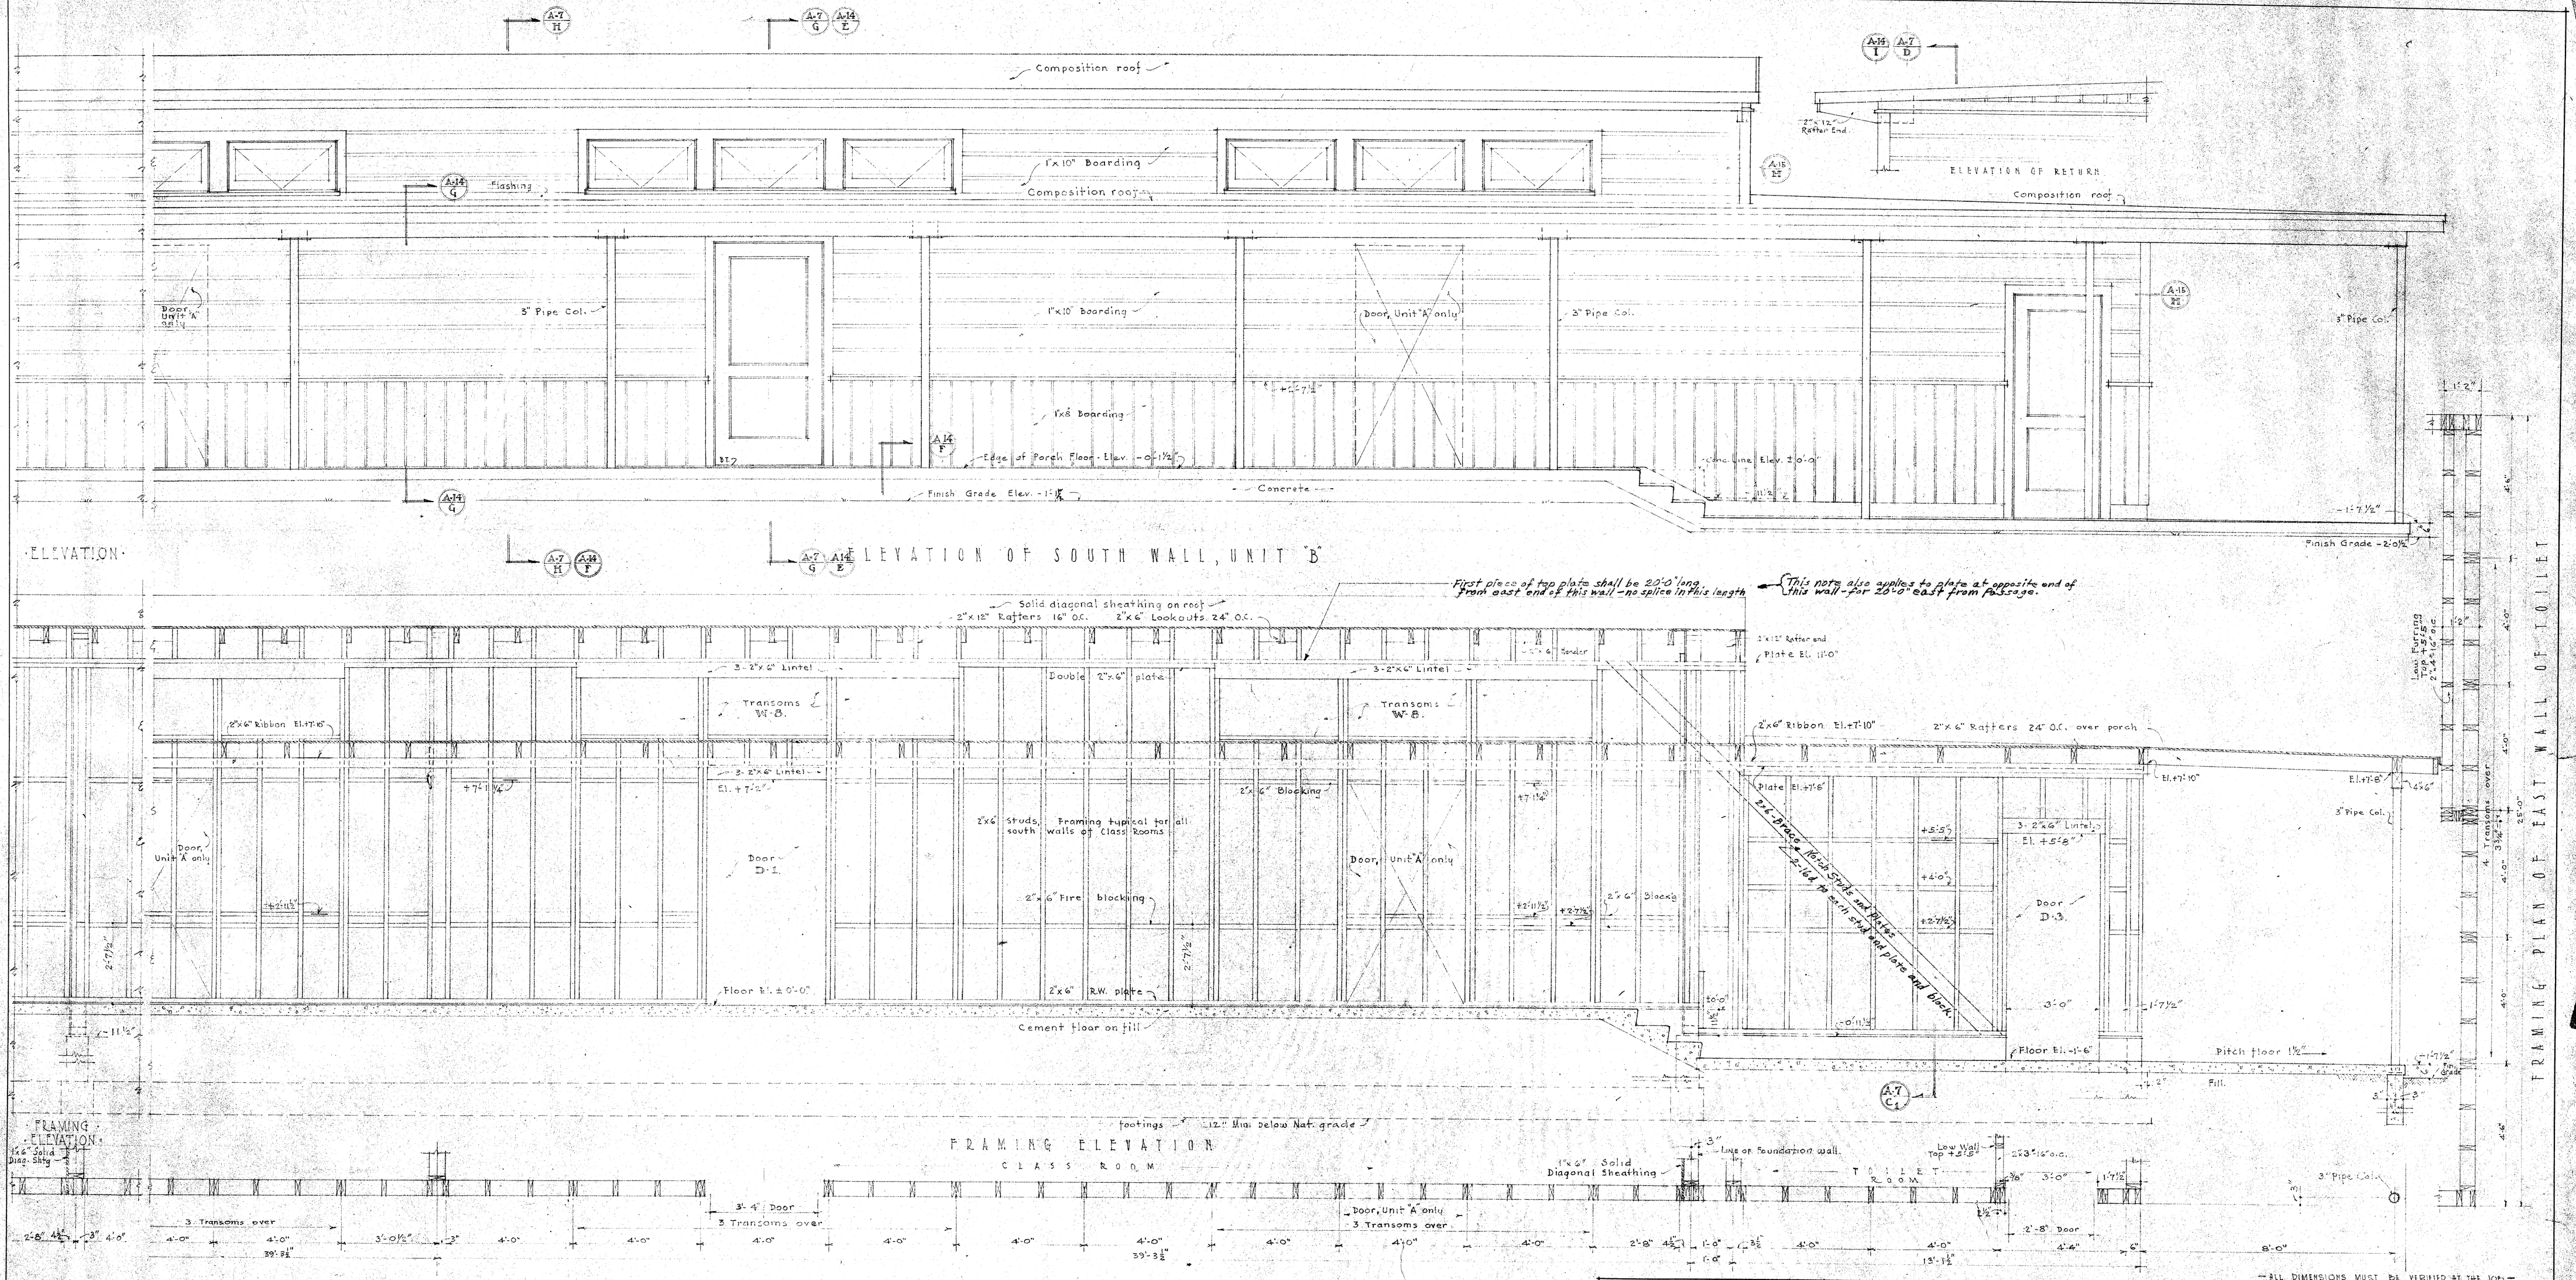

DONALD F. SHUGART - STRUCTURAL ENGINEER
Donald F. Shugart
4446 MELBOURNE AVE., LOS ANGELES, CALIF.

STATE OF CALIFORNIA
DEPARTMENT OF PUBLIC WORKS
DIVISION OF ARCHITECTURE
STATE OF CALIFORNIA-DEPARTMENT OF PUBLIC WORKS
DIVISION OF ARCHITECTURE
APPROVED 5-9-40
3252 Harry W. Bolin

BAKERSFIELD SCHOOL DISTRICT
OFFICE OF SUPERINTENDENT OF SCHOOLS
APPROVED:
L. D. Stewart
APR 11 1940
Date

BAKERSFIELD SCHOOL DISTRICT
KERN COUNTY CALIFORNIA
BOARD OF EDUCATION
APPROVED:
Chas. E. Waterhouse President
Mrs. Ina C. Hopping Secretary
4/11/40
Date

ALL DIMENSIONS MUST BE VERIFIED BY THE JOB

CLASS ROOM FRAMING SOUTH WALL UNITS #4 & 5	DATE 4-11-40
VIRGINIA COLONY SCHOOL	SCALES ½"=1'-0"
Mt. Vernon and Potomac Avenues Kern County, California	DRAWN BY R.T.S.
STANTON WILLARD ARCHITECT A.I.A.	WORK NO. 273
ARTHUR C. METCALF ASSOCIATE ARCHITECTS J. WARREN WRIGHT 1514 Seventeenth Street, Bakersfield California	A9