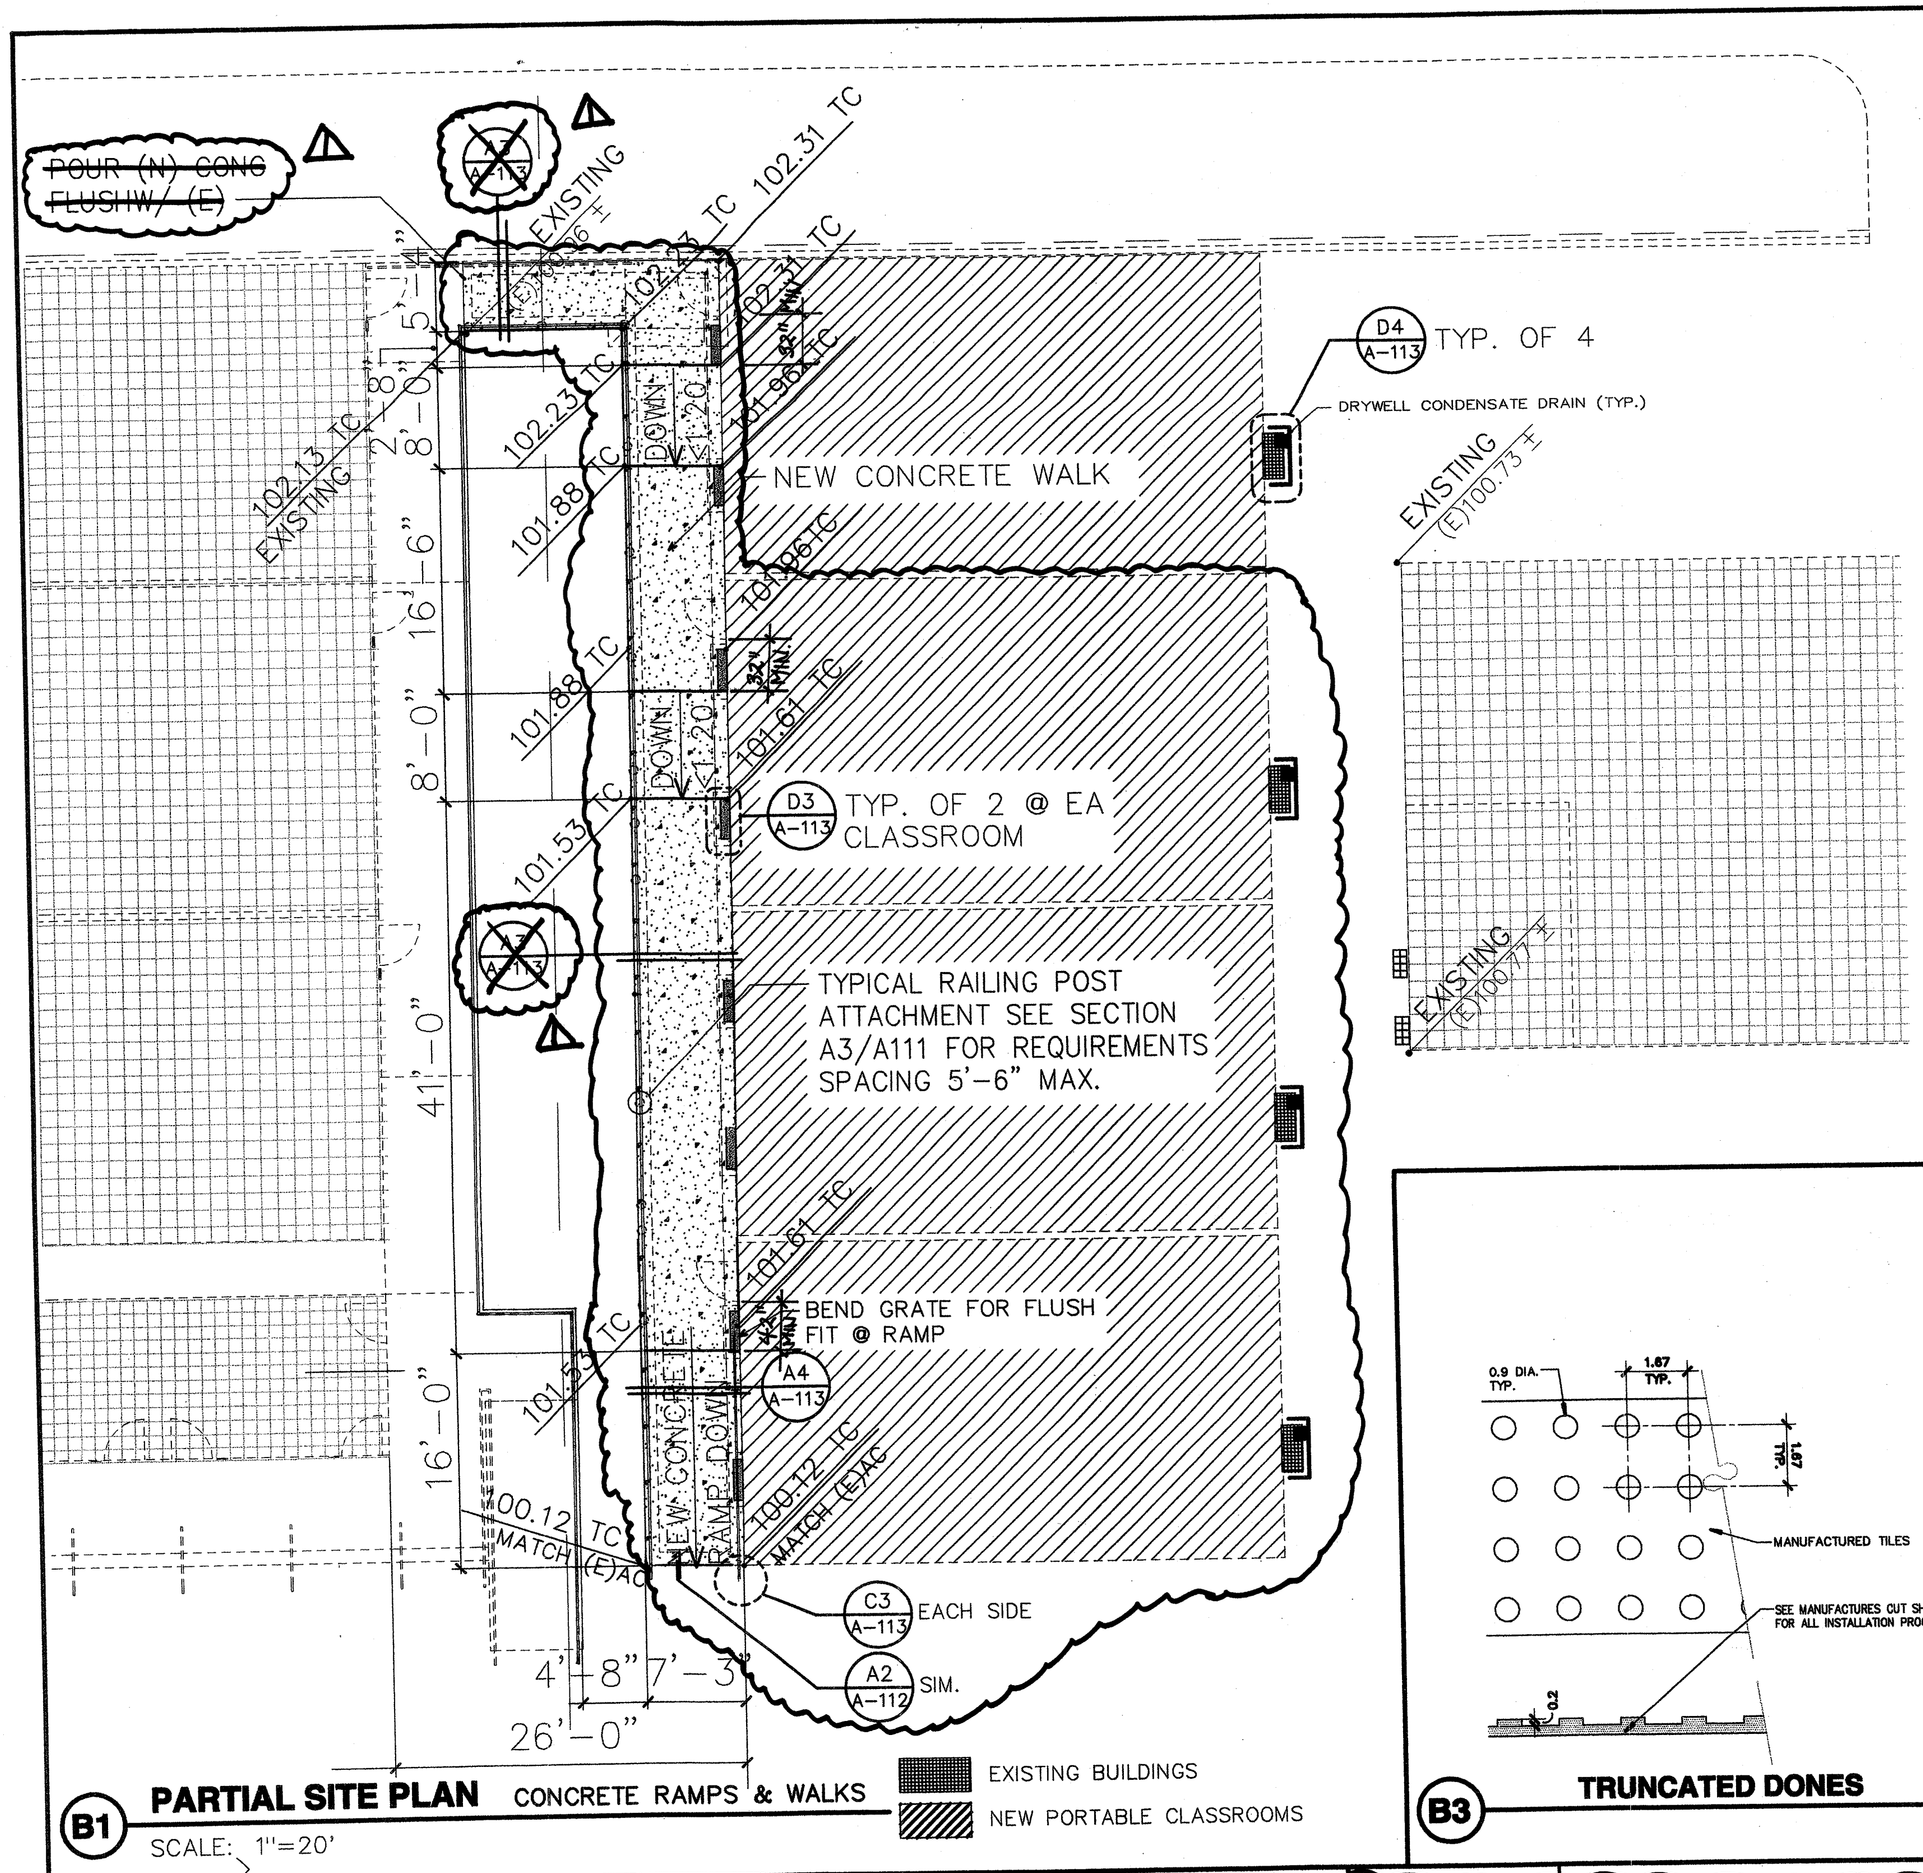

B1 PARTIAL SITE PLAN CONCRETE RAMPS & WALKS

SCALE: 1"=20'

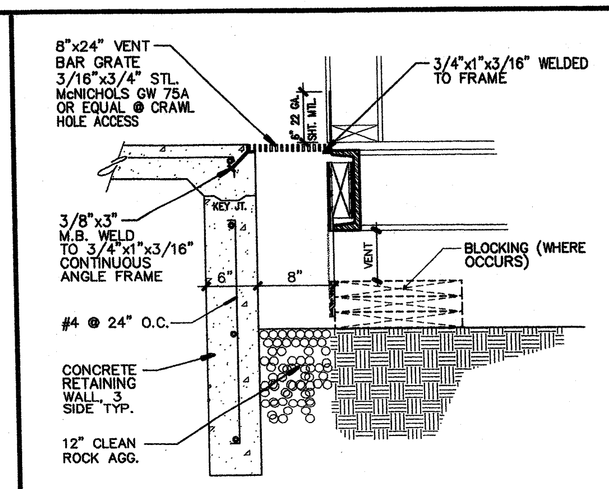

D3 VENT BELOW GRADE

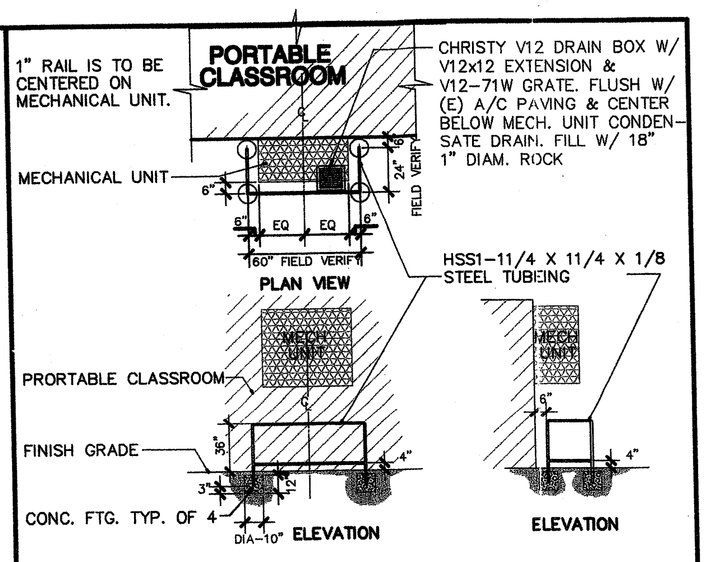

D4 SAFTY RAIL

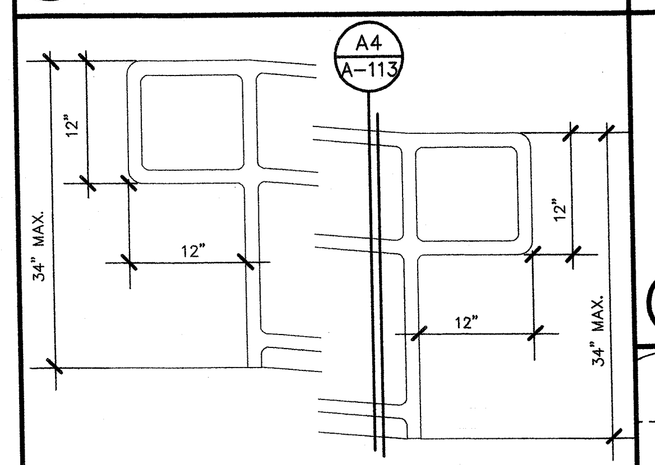

C3 HANDRAIL EXTENSION

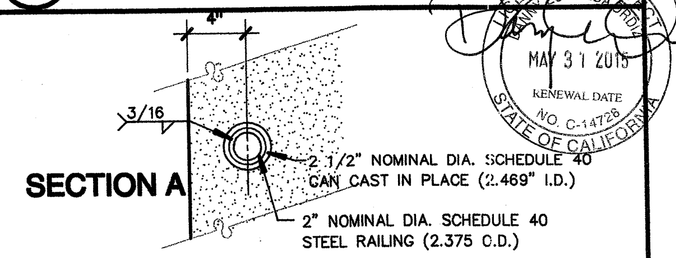

B4 CONCRETE WALK TO PAVING

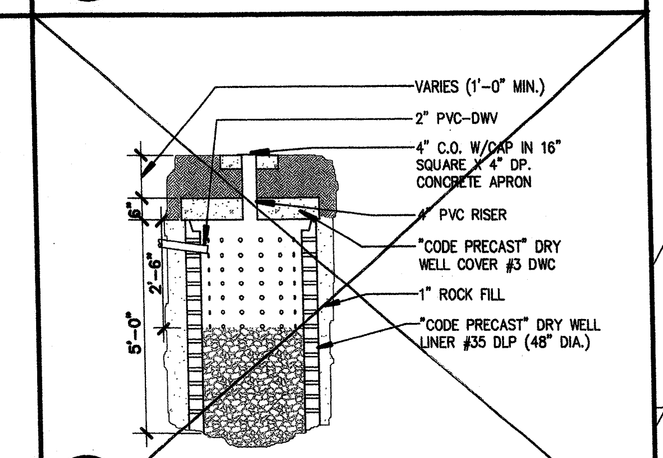

B3 DRYWELL

NTS

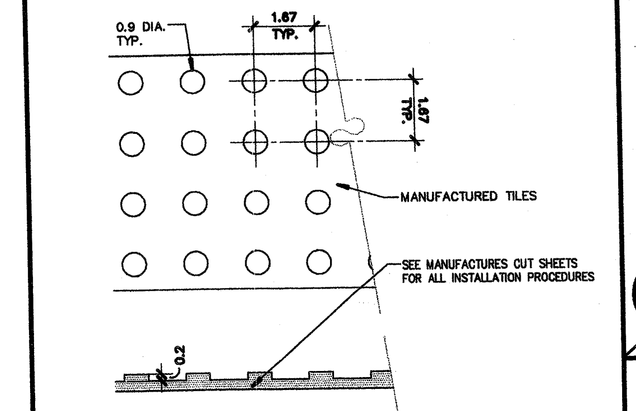

B3 TRUNCATED DONES

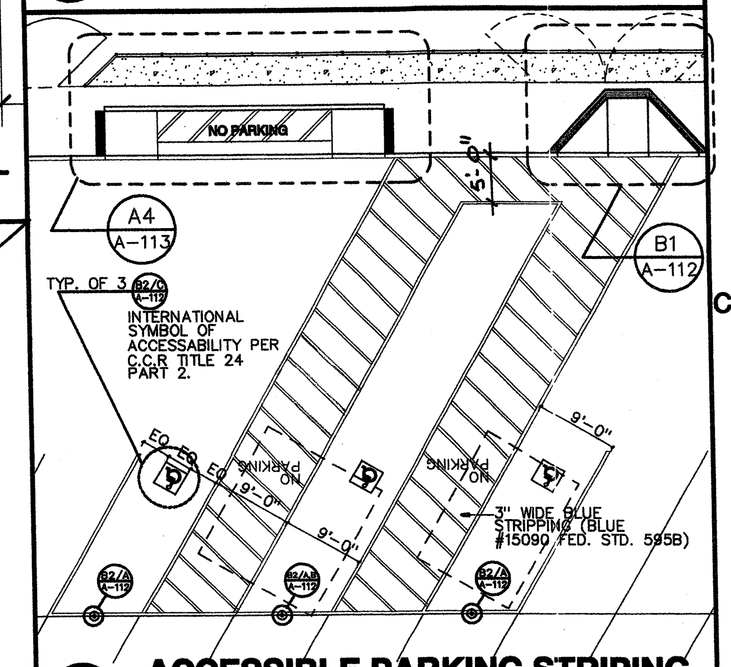

B4 ACCESSIBLE PARKING STRIPING

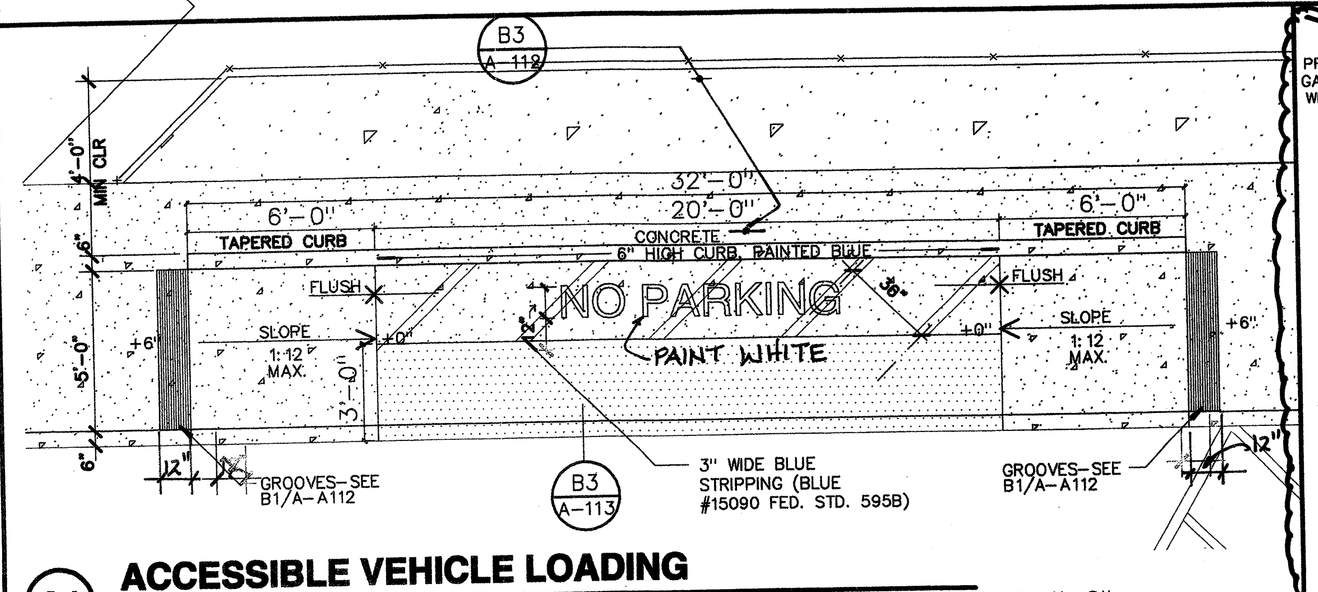

A1 ACCESSIBLE VEHICLE LOADING

SCALE: 1"=1'-0"

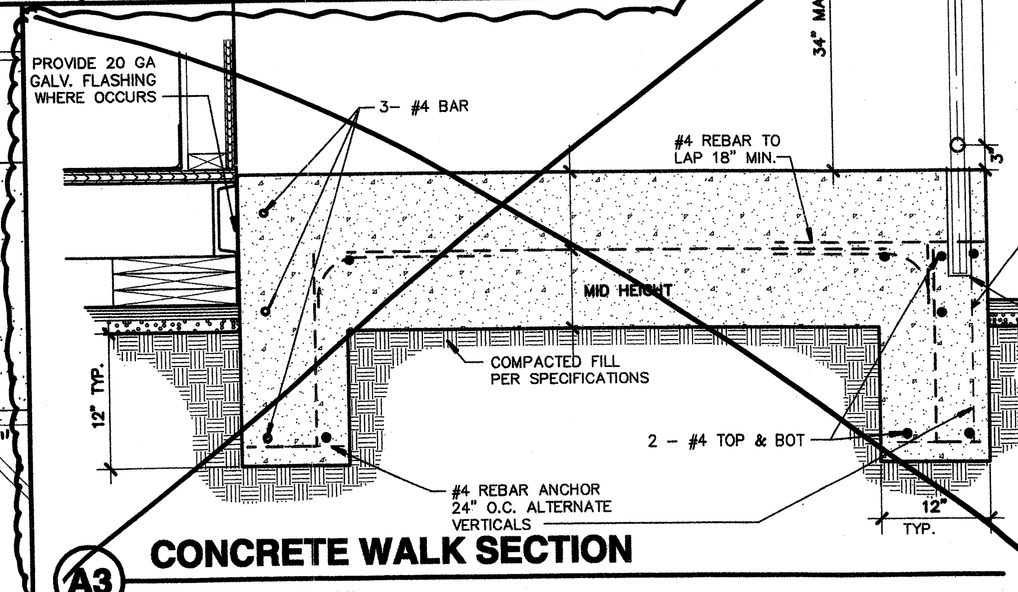

A3 CONCRETE WALK SECTION

SCALE: 1'=1'-0"

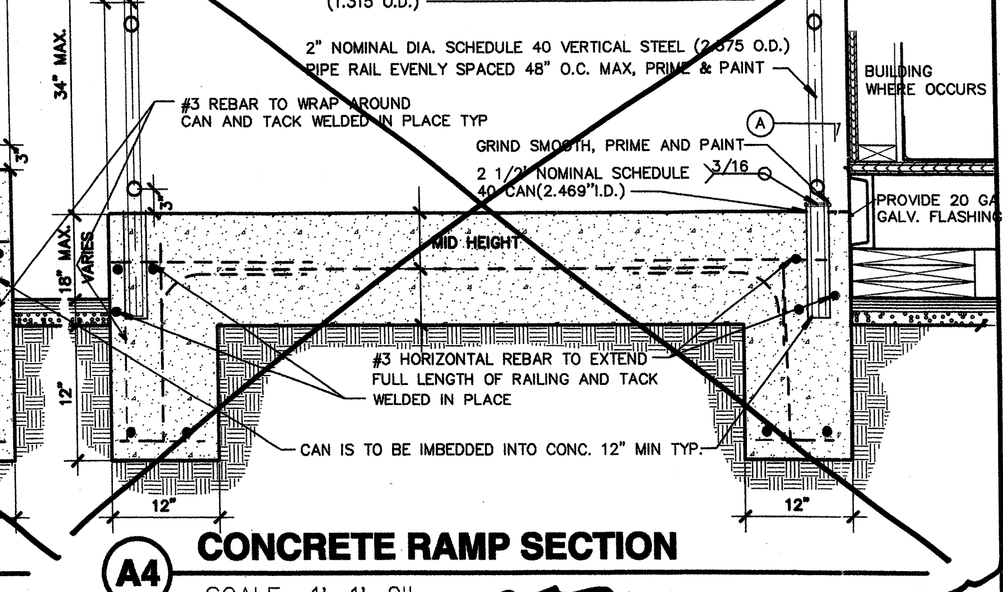

A4 CONCRETE RAMP SECTION

SCALE: 1'=1'-0"

ORDIZ MELBY
ARCHITECTS, INC.
5500 MING AVENUE SUITE 280
BAKERSFIELD, CALIFORNIA 93309
TELEPHONE (661) 832-5258
FACSIMILE (661) 832-4291

LICENSED ARCHITECT WILLIAM JOHN MELBY No. C-16835 DEC. 31 2005 RENEWAL DATE STATE OF CALIFORNIA

LICENSED ARCHITECT DANNY E. ORDIZ No. C-14728 MAY 31 2015 RENEWAL DATE STATE OF CALIFORNIA

DANNY E. ORDIZ, AIA
ARCHITECT C-14,728

WILLIAM J. MELBY, AIA
ARCHITECT C-16,835

IDENTIFICATION STAMP
DIVISION OF STATE ARCHITECT
OFFICE OF REGULATION SERVICES
APP 03-108619
FILE#: 15-6
AC FLS SS
DATE JUL 26 2005

PTN: 63321-50

SITE IMPROVEMENTS PORTABLE CLASSROOMS AT CHIPMAN JUNIOR HIGH SCHOOL

BAKERSFIELD CITY SCHOOL DISTRICT

EISSLER STREET
BAKERSFIELD
CALIFORNIA
93306

MARK	DATE	DESCRIPTION
SD		
CD		
1	01-13-15	CCD #01

JOB NUMBER: 2004771
CAD DRAWING FILE: A-113.AEC
DRAWN BY: JAH
CHECKED BY: EW

CHECK AND VERIFY ALL DIMENSIONS BEFORE PROCEEDING WITH THE WORK. REPORT DISCREPANCIES TO THE ARCHITECT.

THE DRAWINGS, IDEAS, AND DESIGNS REPRESENTED ON THIS SHEET ARE THE PROPERTY OF THE ARCHITECT.

COPYRIGHT ORDIZ-MELBY ARCHITECTS, INC. 2004

SHEET TITLE

ENLARGED SITE PLAN AND DETAILS

SHEET IDENTIFICATION NUMBER

A-113

SHEET 03 OF 03

PLOT TIME: 5:23 PM
PLOT DATE: 1/13/2004
PATH/NAME: G:\JOBS_750--799\2004771\DRAWINGS\CD\A-113.AEC
PLOT SCALE: 1/4" = 1'-0"