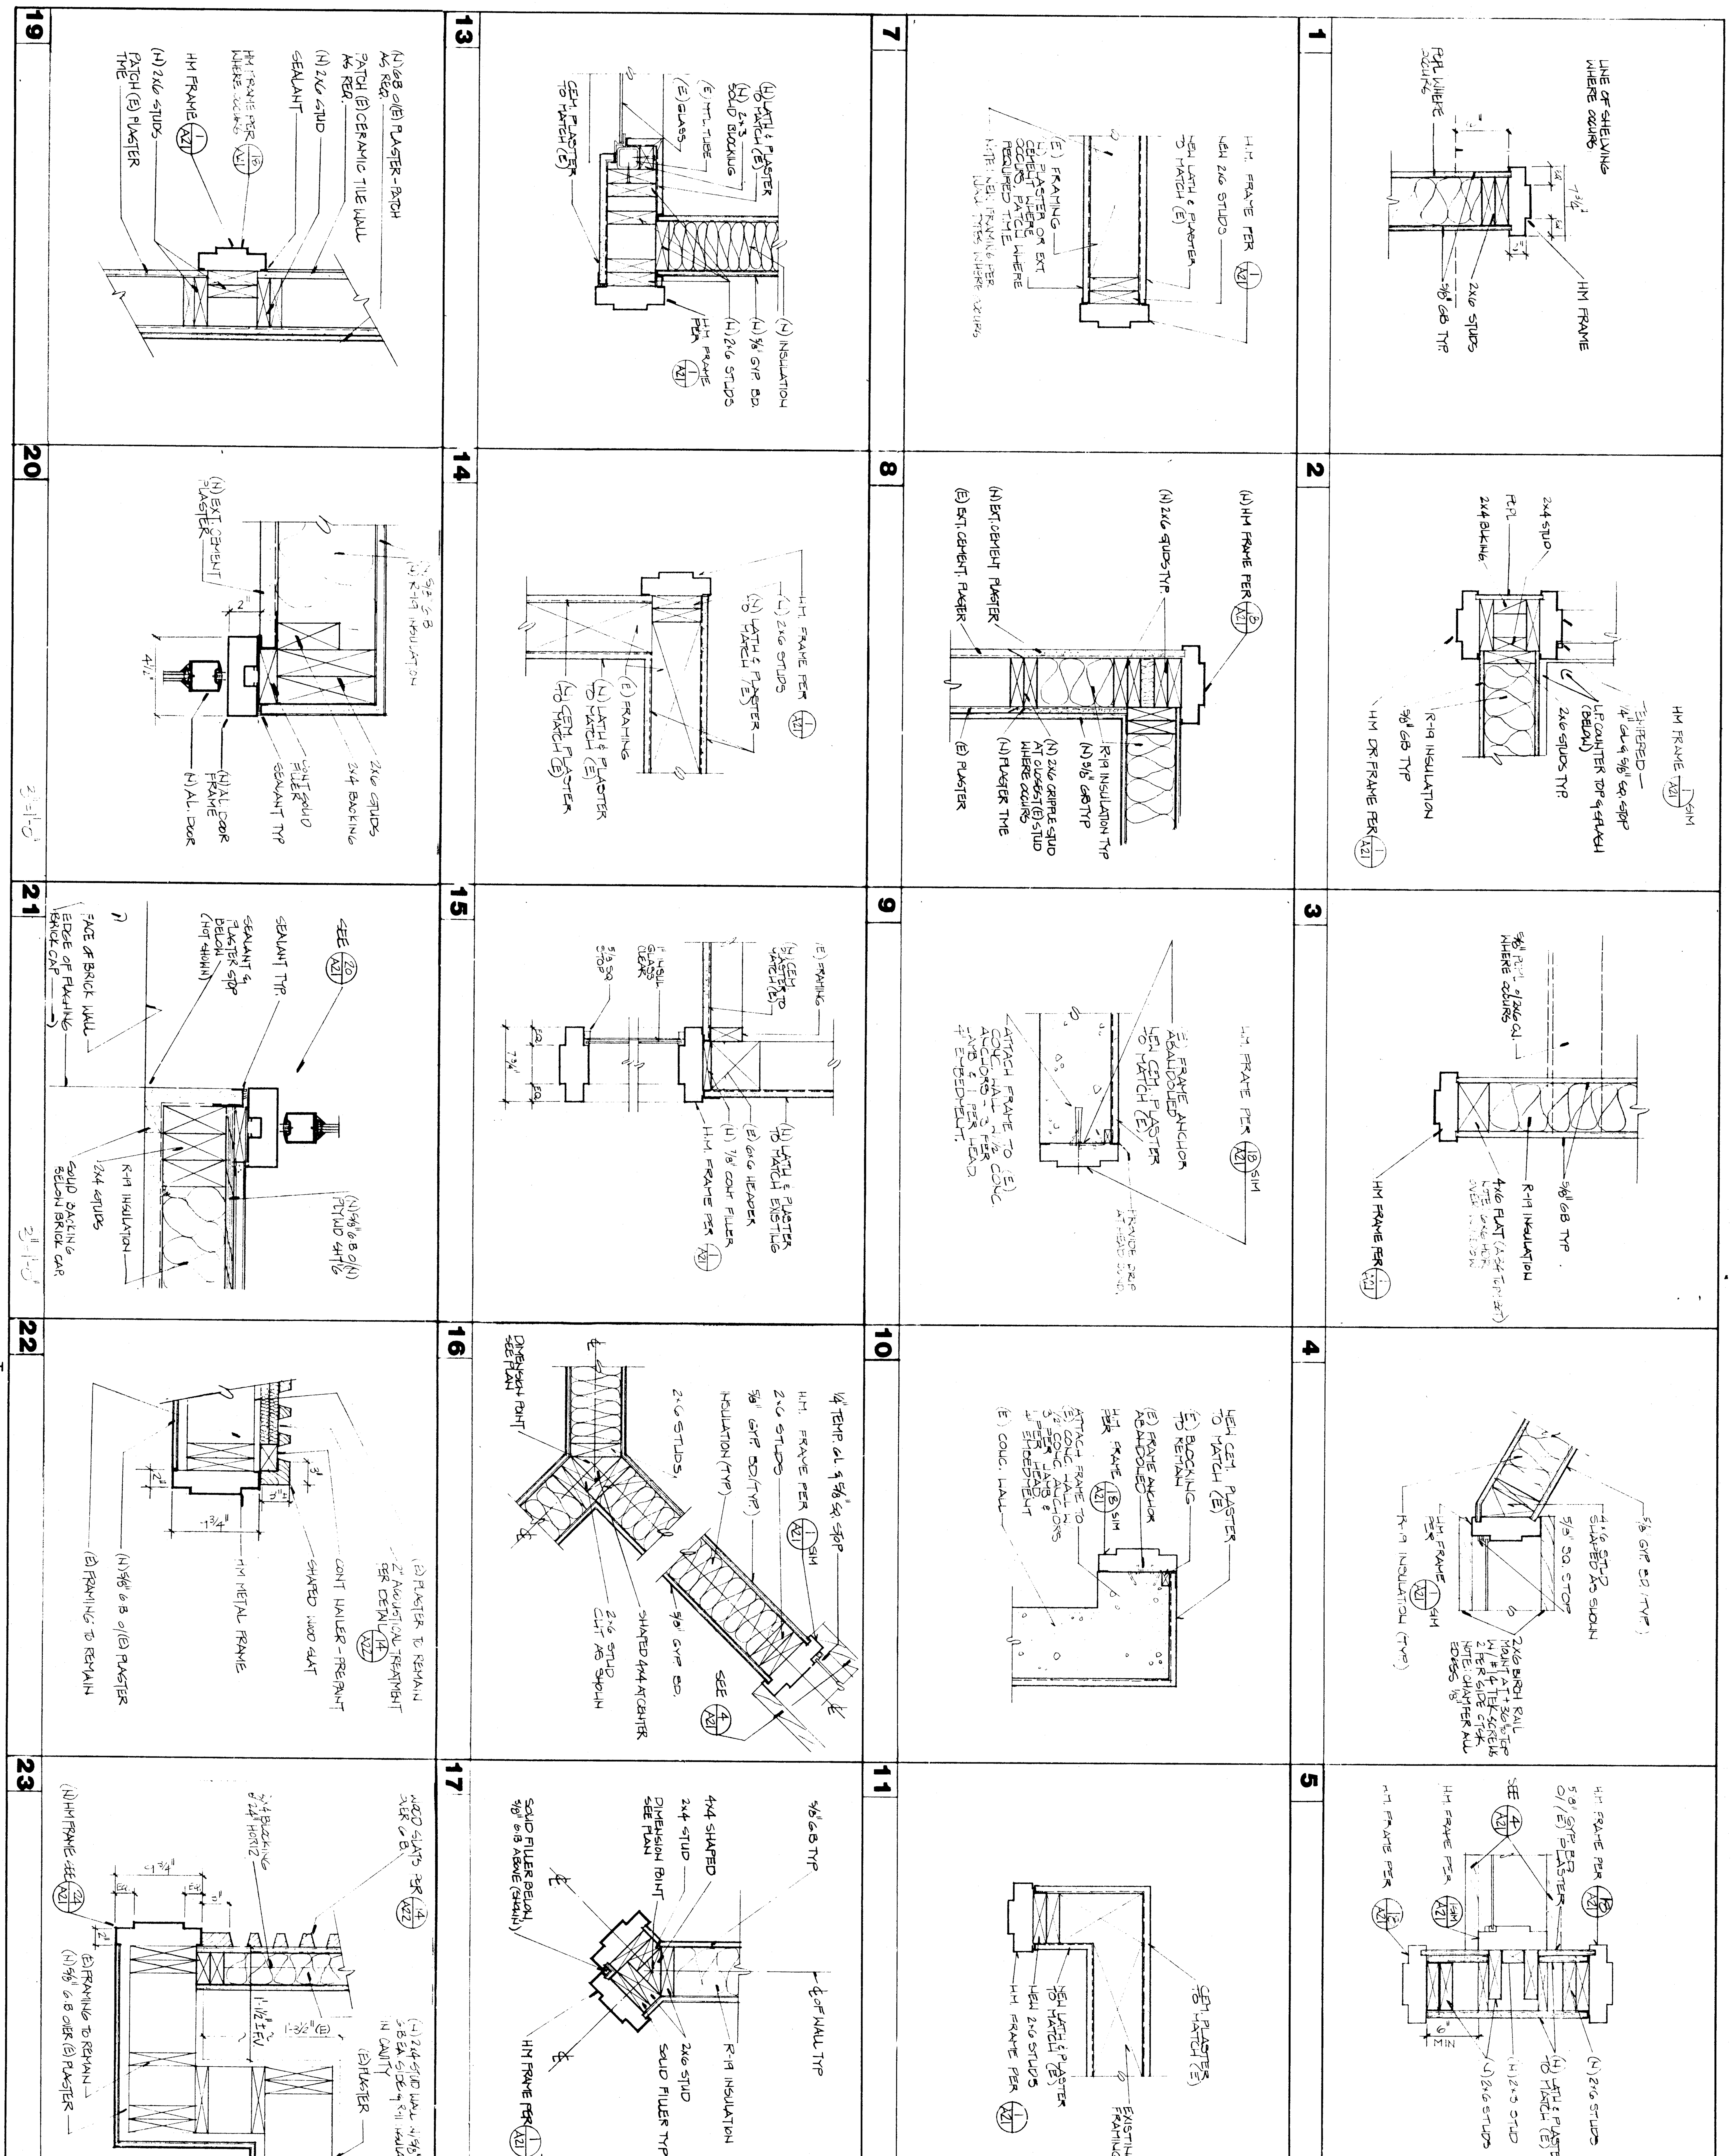

approved

C. 1128
C. 3269
C. 3132
*C. 6564

biggar frapwell ghezzi cartnal
architects planners
31 south real road box 9698
bakersfield california 93309
805 832 8122

© copyrighted 198C

details

BLAIR LEARNING CENTER RECONSTRUCTION

900 belle terrace, bakersfield, california

1/2"=1'-0" UON

job 85-102

date 3 OCT 1986

sheet A21

bfgc biggar frapwell ghezzi cartnal