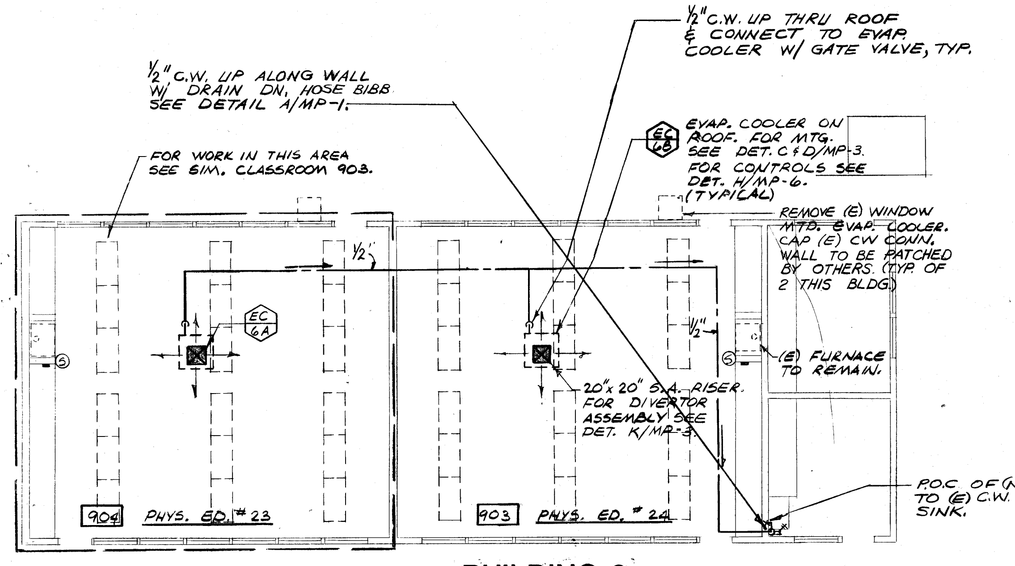

BUILDING 9

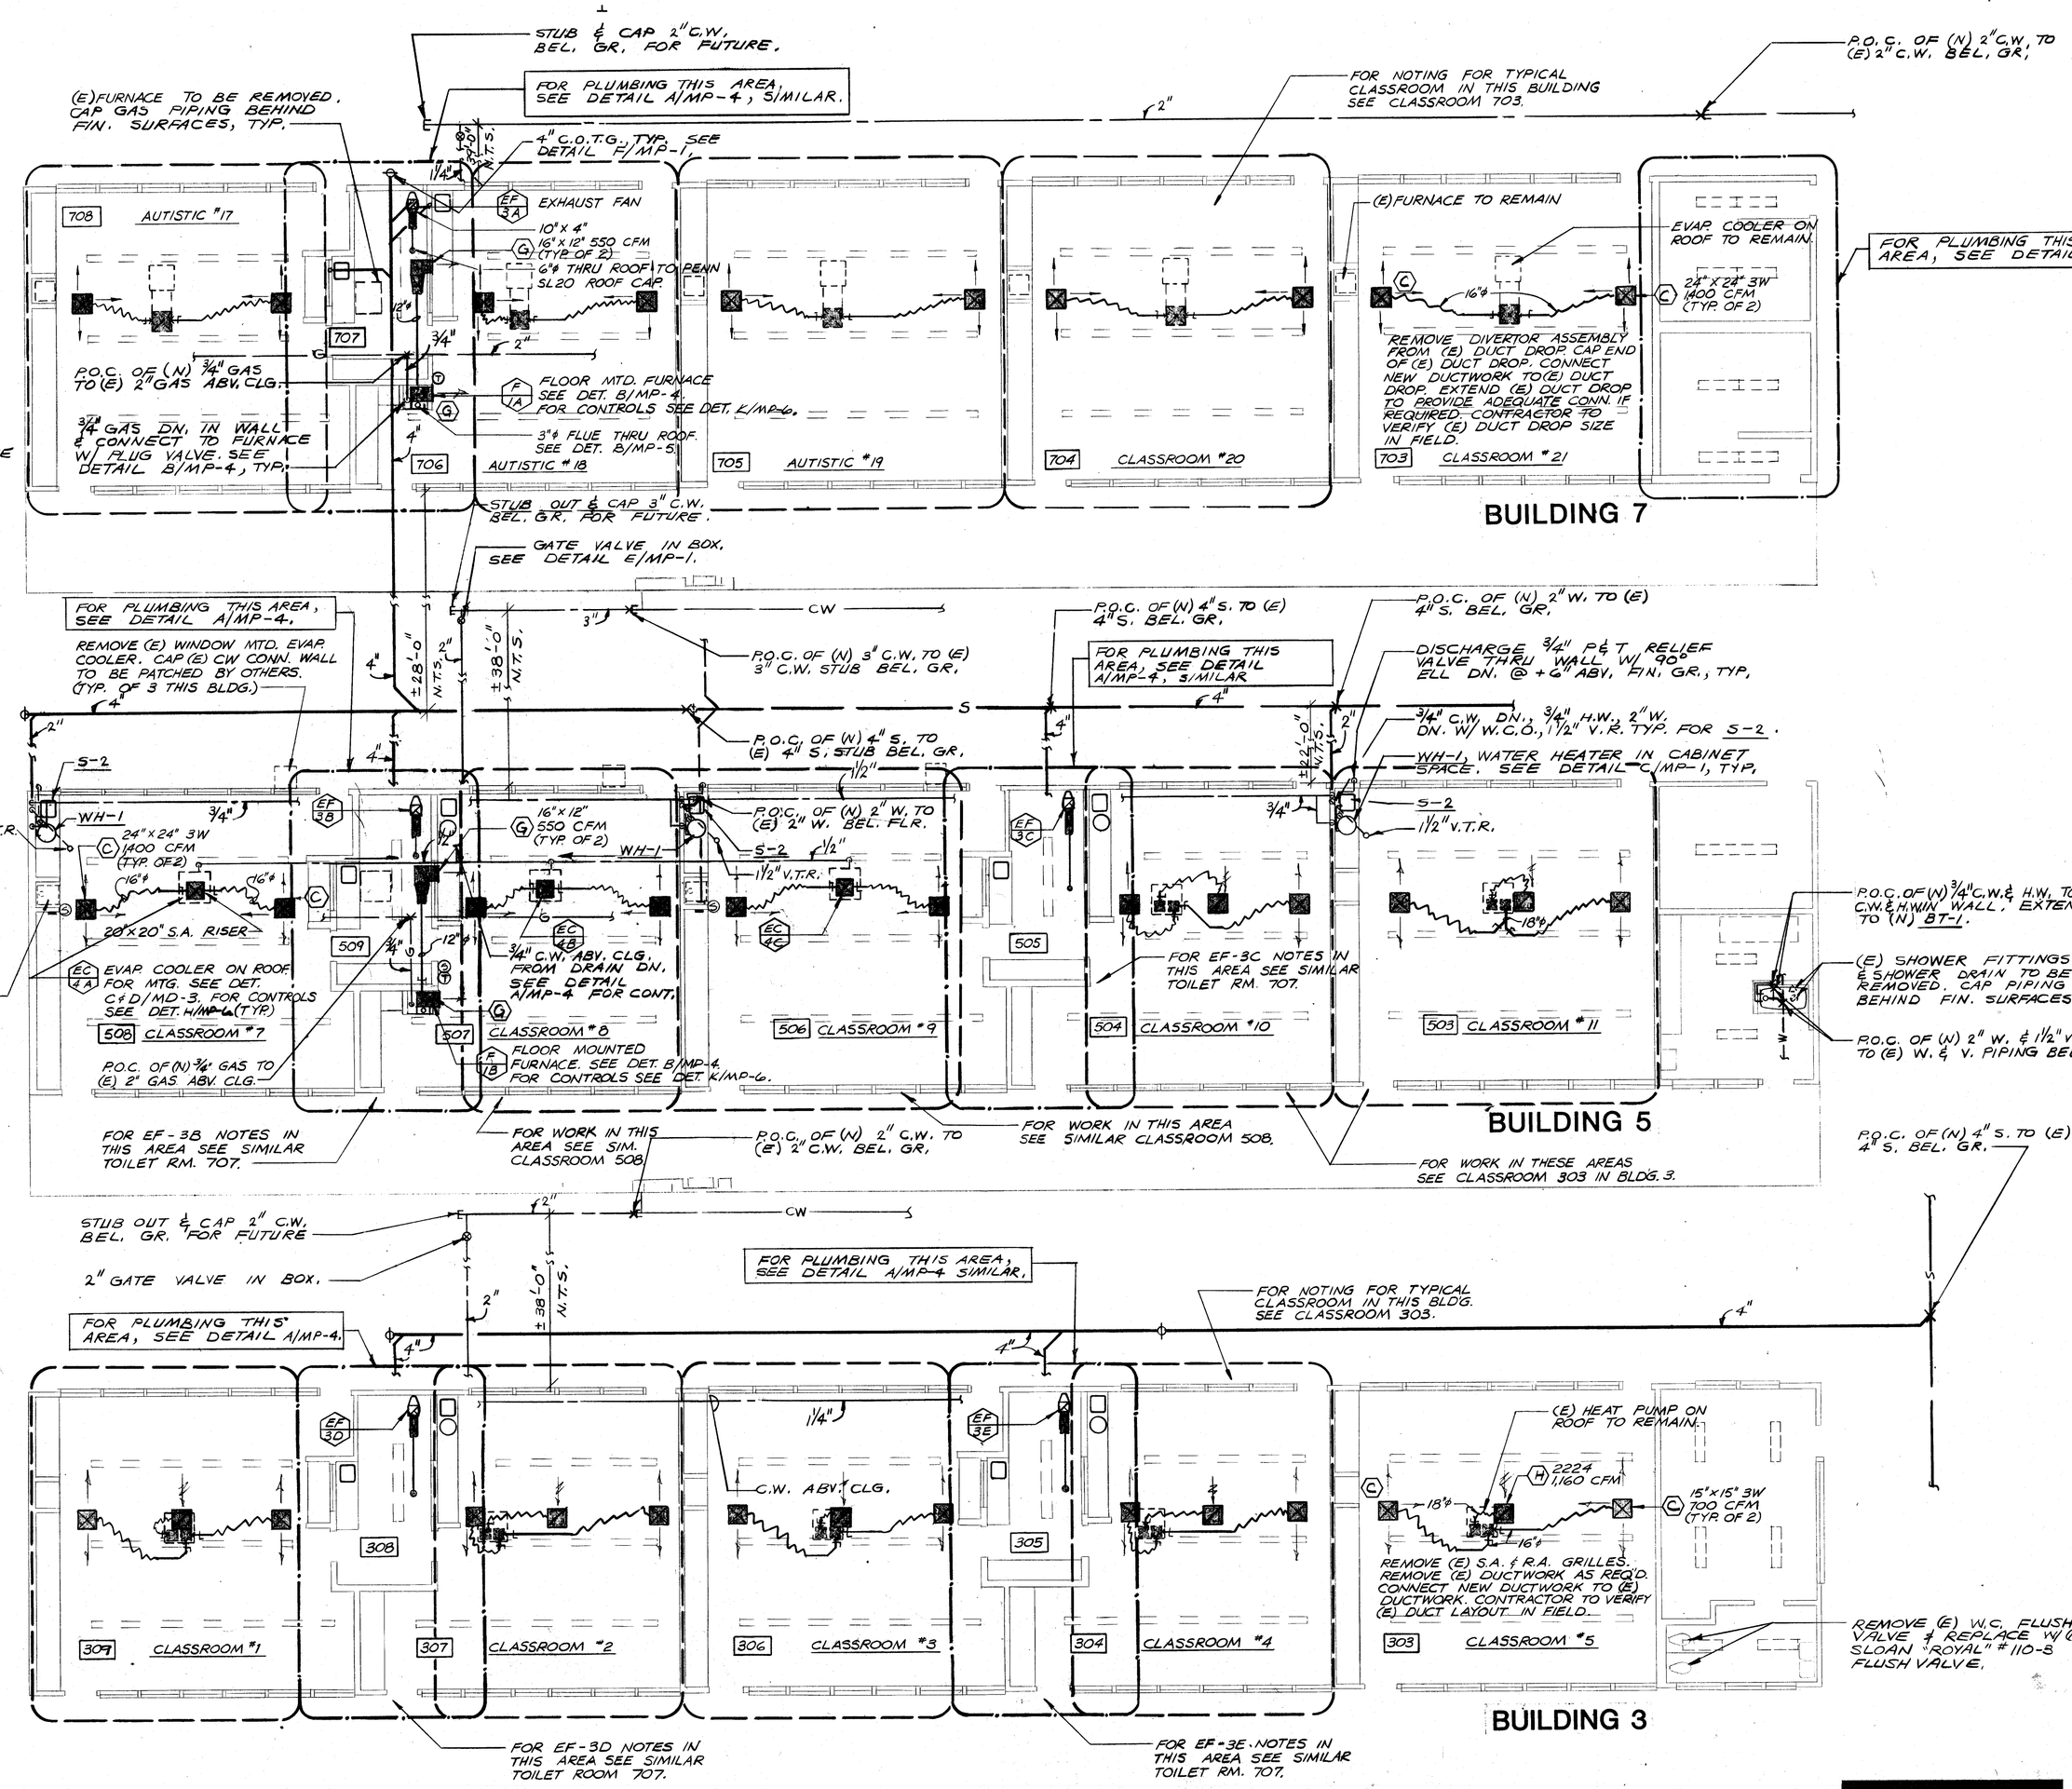

BUILDING 7

BUILDING 5

BUILDING 3

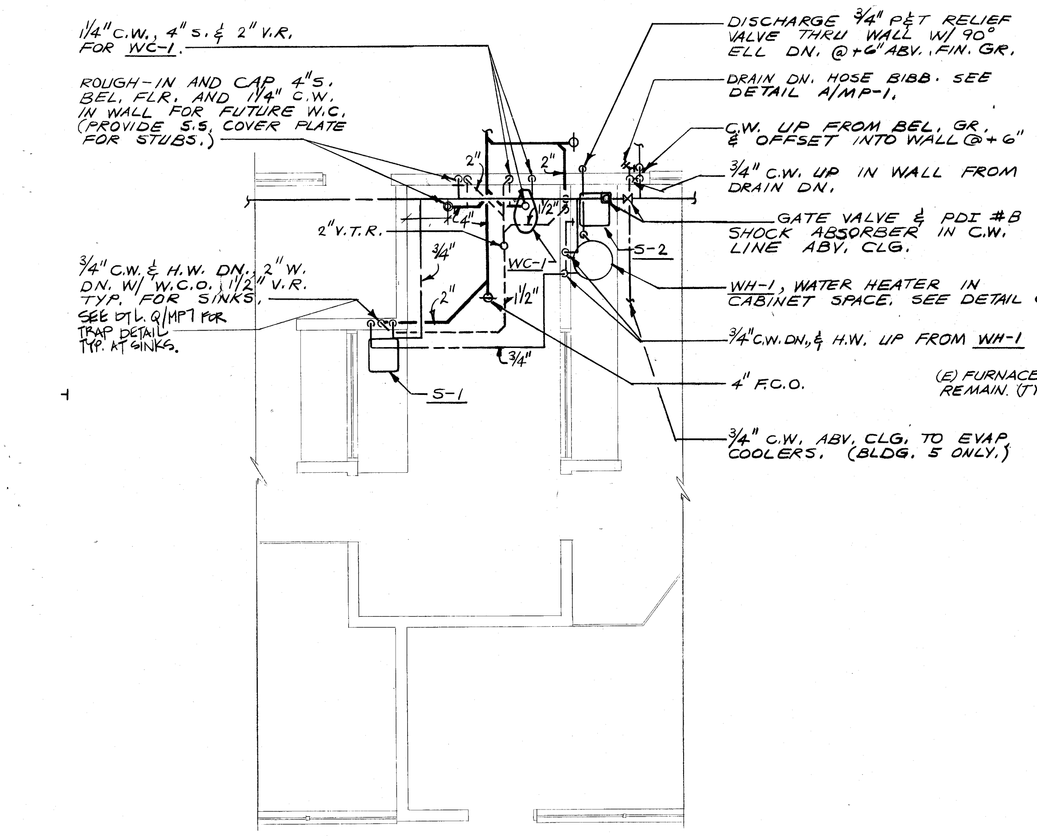

TOILET ROOM PLUMBING DETAIL (A / MP-4)

SCALE: 1/4" = 1'-0"

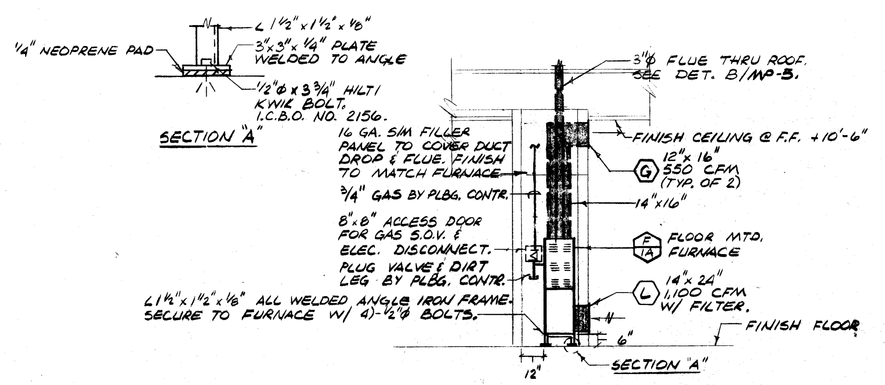

CLASSROOM FURNACE DETAIL (B / MP-4)

SCALE: 1/4" = 1'-0" (FURNACE F-1B IS SIMILAR.)

AIR CONDITIONING AND PLUMBING PLAN

SCALE: 1/8" = 1'-0"

NOTES: 1. ALL EXISTING EQUIPMENT THAT IS REMOVED IS TO BE DELIVERED TO LOCATION INDICATED BY MAINTENANCE PERSONNEL.

NORTH

[redacted]

bigger frapwell ghezzi cartnal

approved FEB 1 1986 OFFICE OF THE STATE ARCHITECT STRUCTURAL SAFETY

A474 8 OCT 6 1986

Donald R. Lawrence & Associates
CONSULTING MECHANICAL ENGINEERS
1300 W. Shaw Ave., Suite 2B Fresno, CA 93711
(209) 226-0101 ME11664

C. 1128
C. 3289
C. 3132
C. 6564

bigger frapwell ghezzi cartnal
architects planners
31 south real road box 9696
bakersfield california 93309
805 832 9124

© copyrighted 1986

AIR CONDITIONING & PLUMBING PLANS, BLDGS 3,5,7,&9; DETAILS

BLAKE LEARNING CENTER RECONSTRUCTION
900 belle terrace, bakersfield, california

job 86-102

date 3 OCT 1986

sheet MP-4