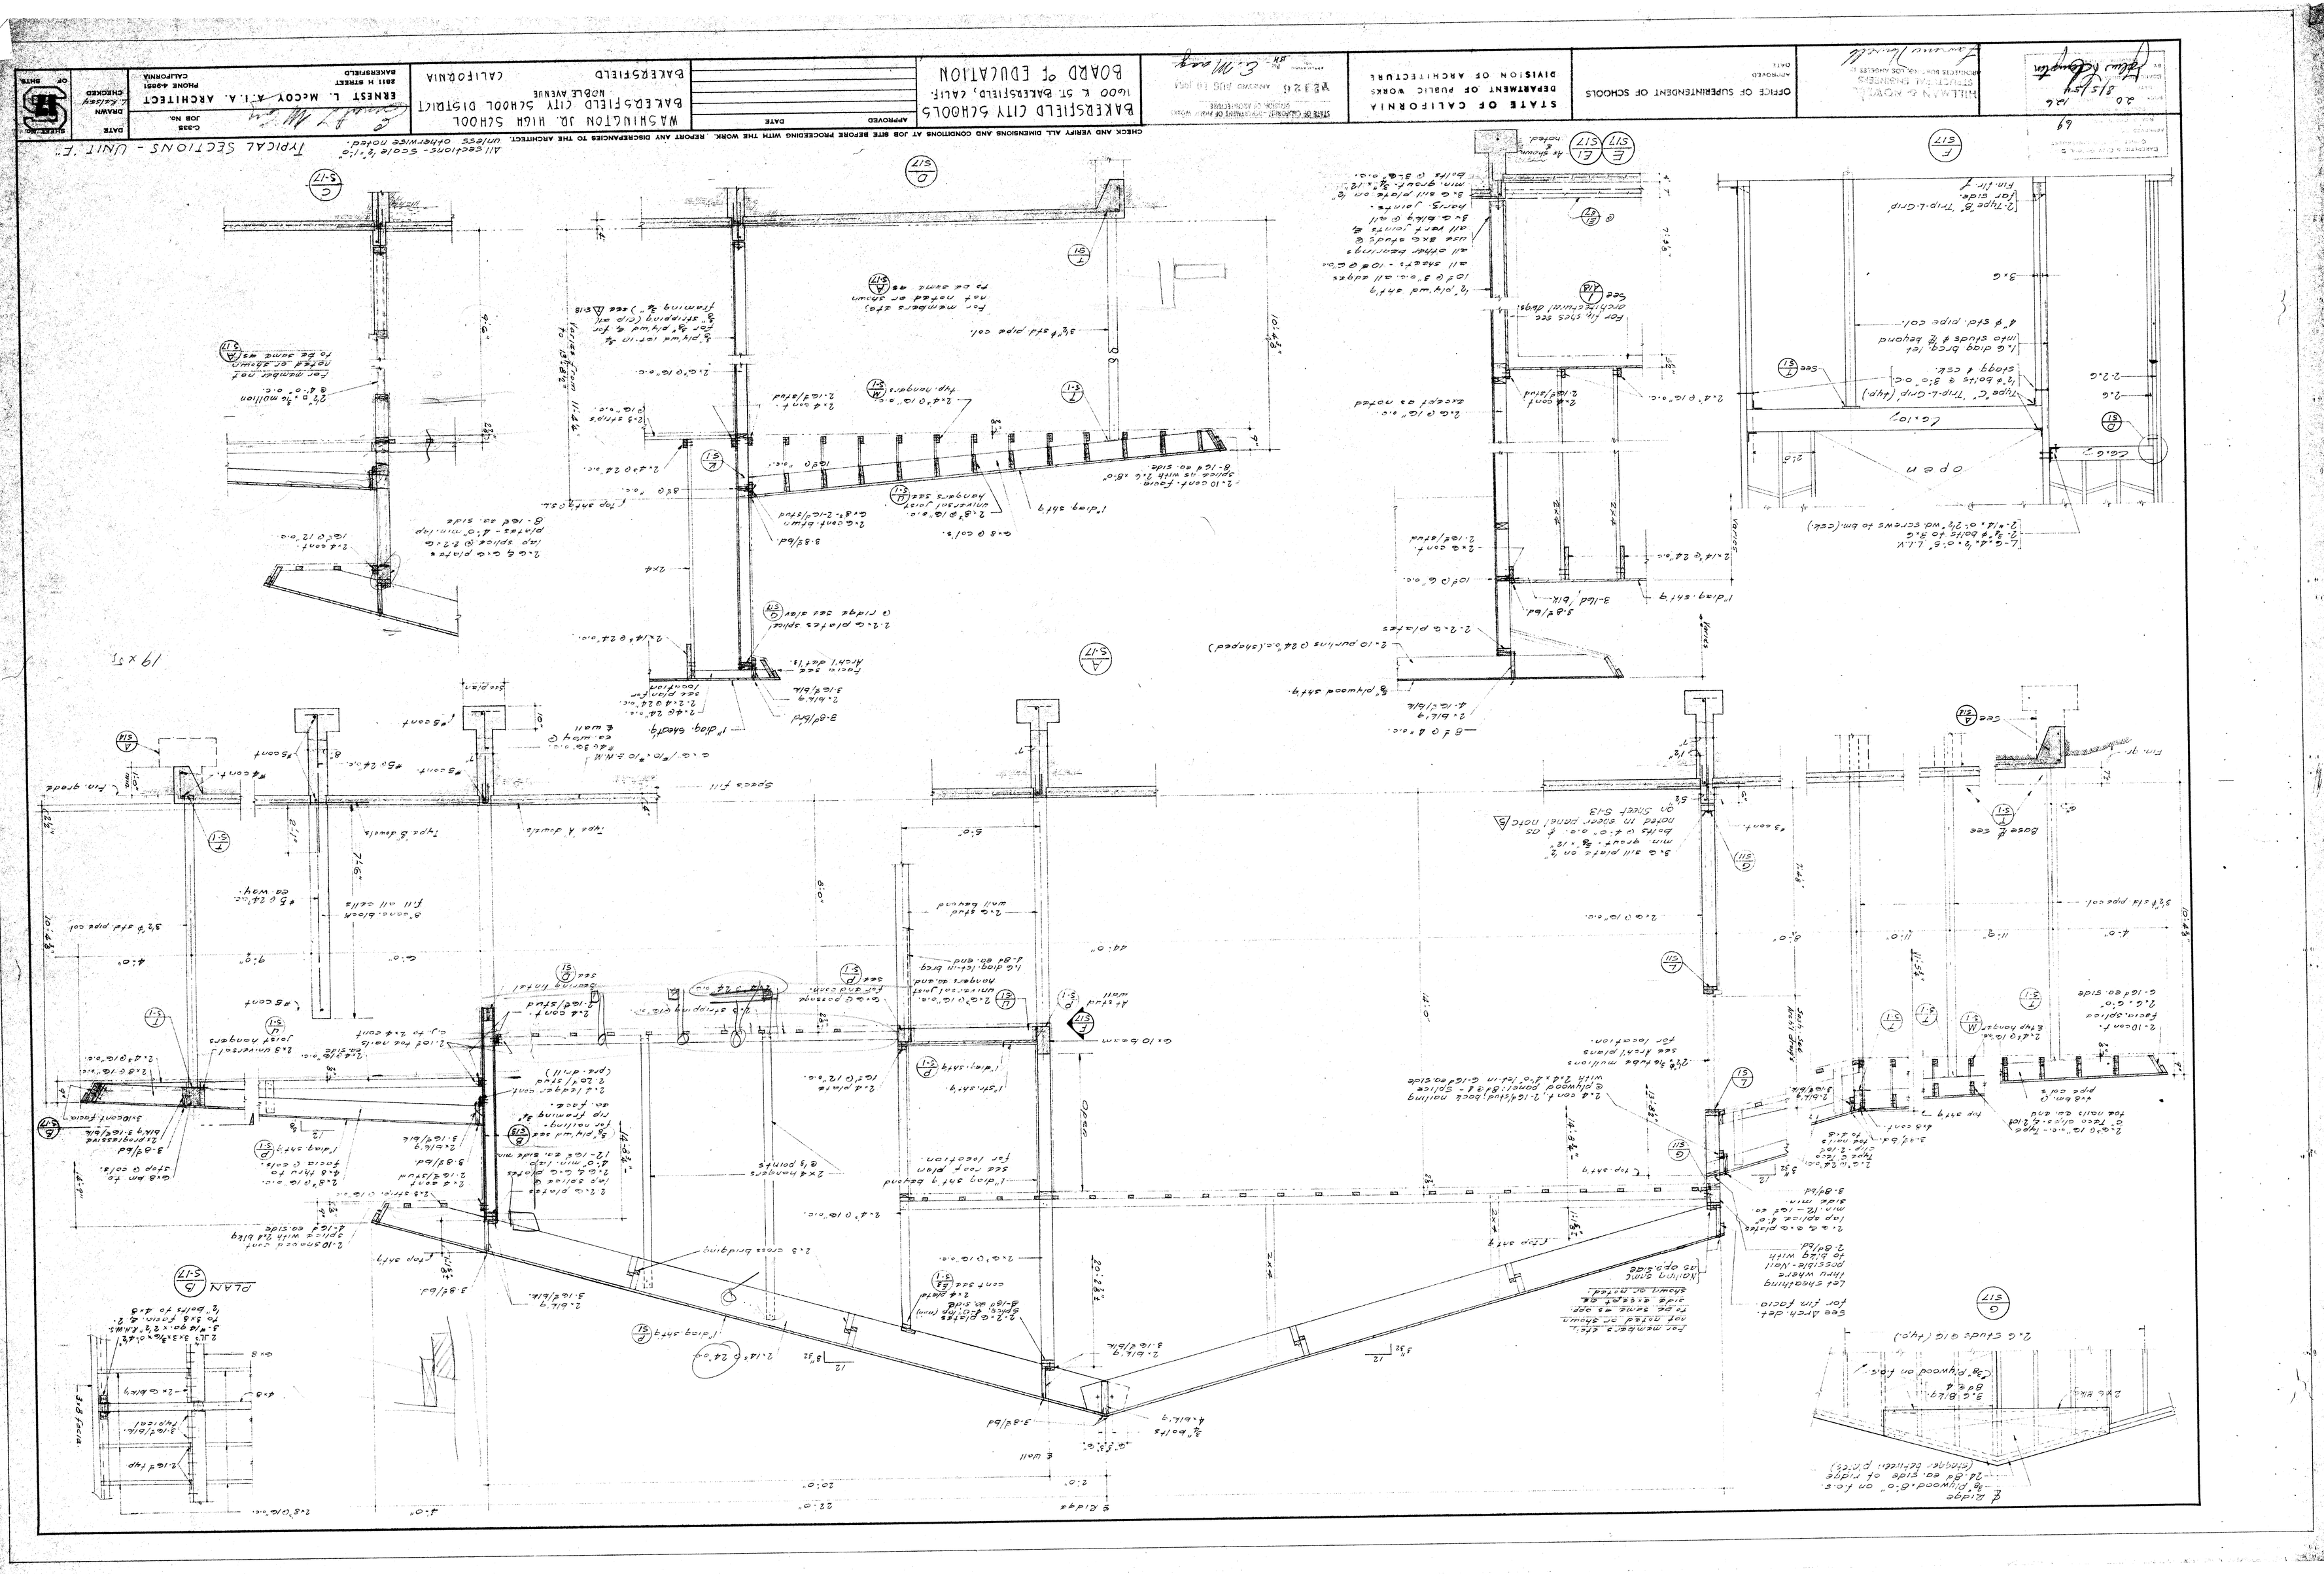

BAKERSFIELD CITY SCHOOLS
1600 K ST. BAKERSFIELD, CALIF.
BOARD of EDUCATION
STATE OF CALIFORNIA
DEPARTMENT OF PUBLIC WORKS
DIVISION OF ARCHITECTURE
OFFICE OF SUPERINTENDENT OF SCHOOLS
HILLMAN & NOWELL
STRUCTURAL ENGINEERS
ARCHITECTS BUILDING
BAKERSFIELD
CALIFORNIA
WASHINGTON JR. HIGH SCHOOL
BAKERSFIELD CITY SCHOOL DISTRICT
NOBLE AVENUE
BAKERSFIELD
CALIFORNIA
ERNEST L. McCOY A.I.A. ARCHITECT
2811 H STREET
BAKERSFIELD
PHONE 4-9851
CALIFORNIA
TYPICAL SECTIONS - UNIT "F"
CHECK AND VERIFY ALL DIMENSIONS AND CONDITIONS AT JOB SITE BEFORE PROCEEDING WITH THE WORK. REPORT ANY DISCREPANCIES TO THE ARCHITECT.